

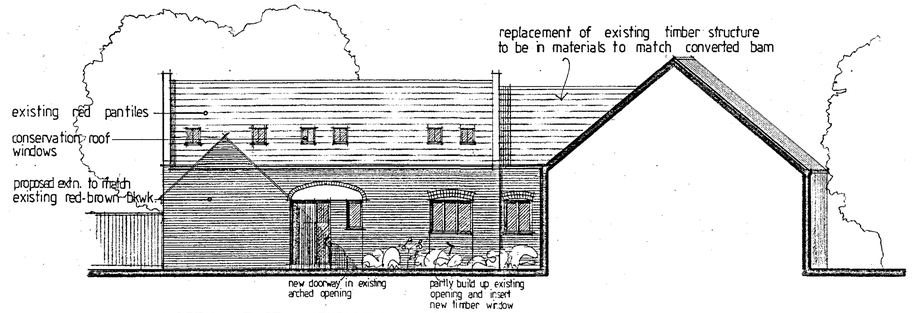



NORTH EAST ELEVATION OF CONVERTED BARN

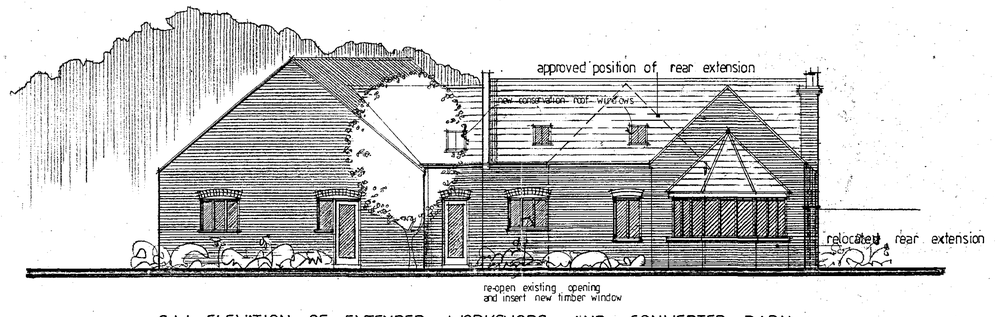


S.W. ELEVATION OF EXTENDED WORKSHOPS AND CONVERTED BARN

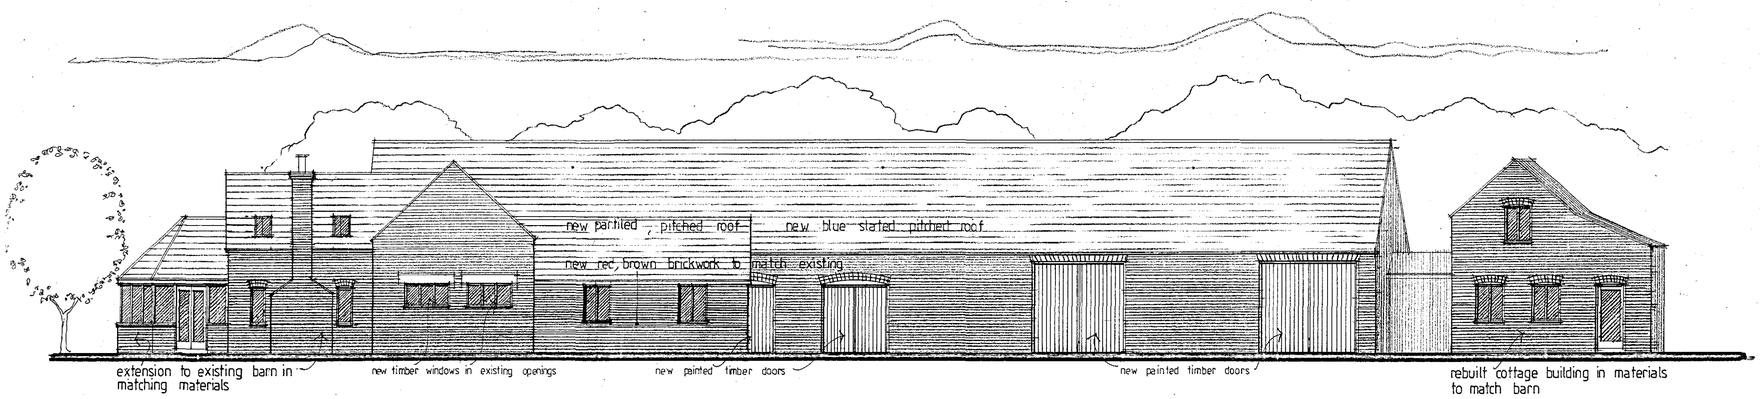

SOUTH EAST ELEVATION OF CONVERTED BARN, EXTENDED WORKSHOPS AND REBUILT COTTAGE (PROPOSED OFFICES)

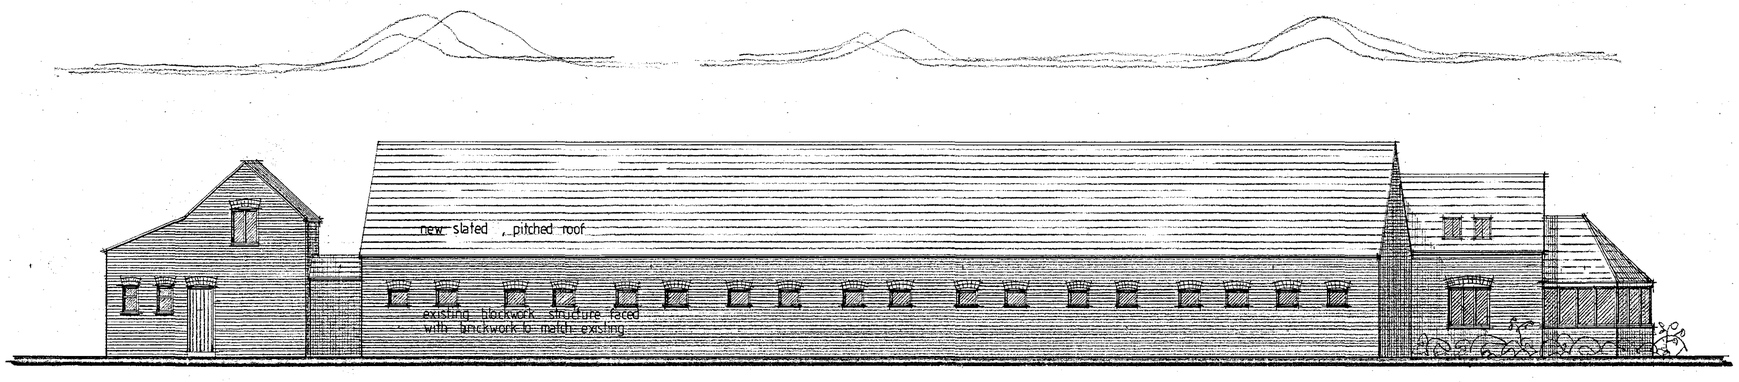

NORTH WEST ELEVATION OF REBUILT COTTAGE (PROPOSED OFFICES), EXTENDED WORKSHOPS AND CONVERTED BARN

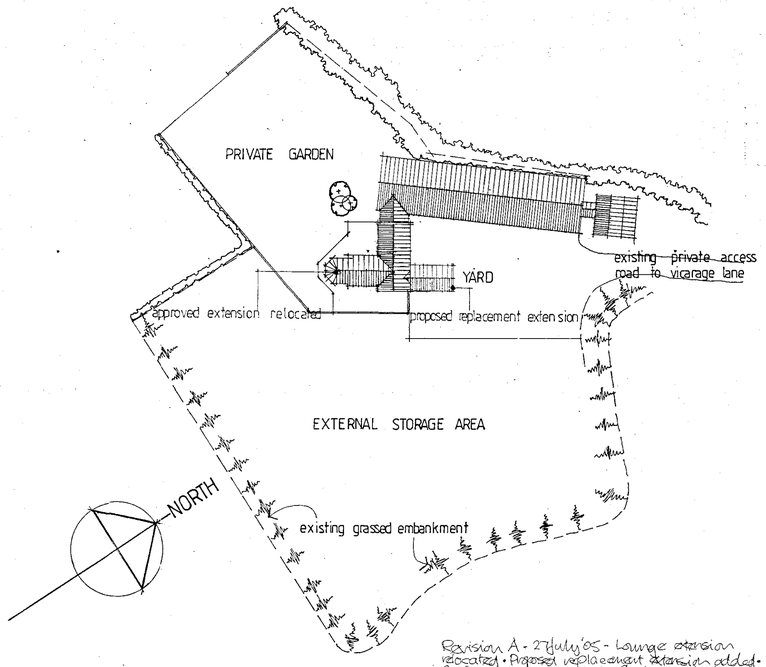

Revision A - 27July'05 - Lounge extension relocated • Proposed replacement extension added • Roof windows amended • Chimney stack to lounge made external • Roof covering to workshops changed to slate

1:50 @ A1

TREVOR A CLAY R.I.B.A.
CHARTERED ARCHITECT
14 OLD FENDIKE ROAD
WESTON HILLS
SPALDING
LINCOLNSHIRE PE12 6DD

PLANNING

Project:
PROPOSED BARN CONVERSION,
ALTERATIONS TO WORKSHOPS
REBUILDING EXISTING COTTAGE STRUCTURE
AT CHASE FARM, LONG SUTTON

ELEVATIONS AND SECTIONS AS PROPOSED

Date: 03 June 03	Proj No: 03/117/PA	
Scale: 1:100	Drg. No: 004	Rev: A