

DO NOT SCALE FROM THIS DRAWING - CONFIRM ALL DIMENSIONS ON SITE
IF IN DOUBT - ASK: DO NOT ASSUME

project: Brenchley House Market Place Long Sutton
client: Lincoln Cooperative Society Ltd
drawing: Proposed floor plans,
scale: 1:50 date: Sept 99 drawing no: 112/B/02

BANKS LONG & Co. CHARTERED SURVEYORS
15 ST MARY'S STREET
LINCOLN. LN5 7EQ.
TEL: 0522 - 544515
FAX: 0522 - 544522

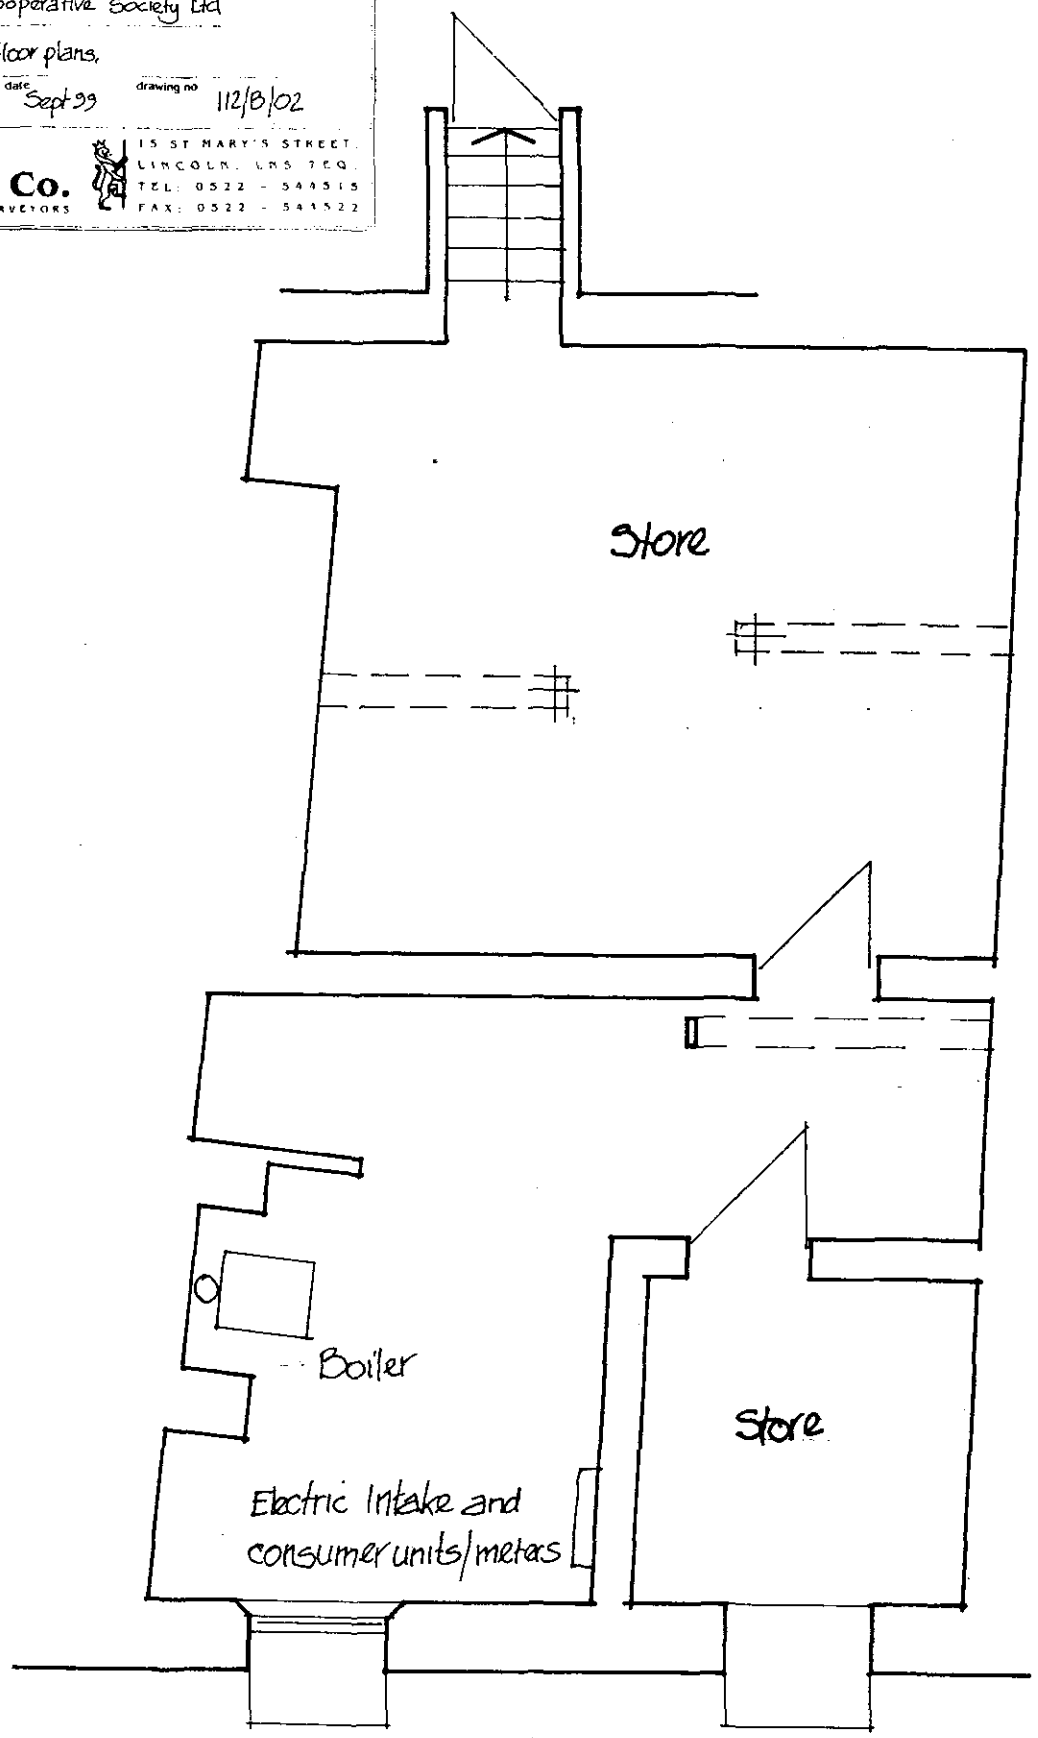

Basement

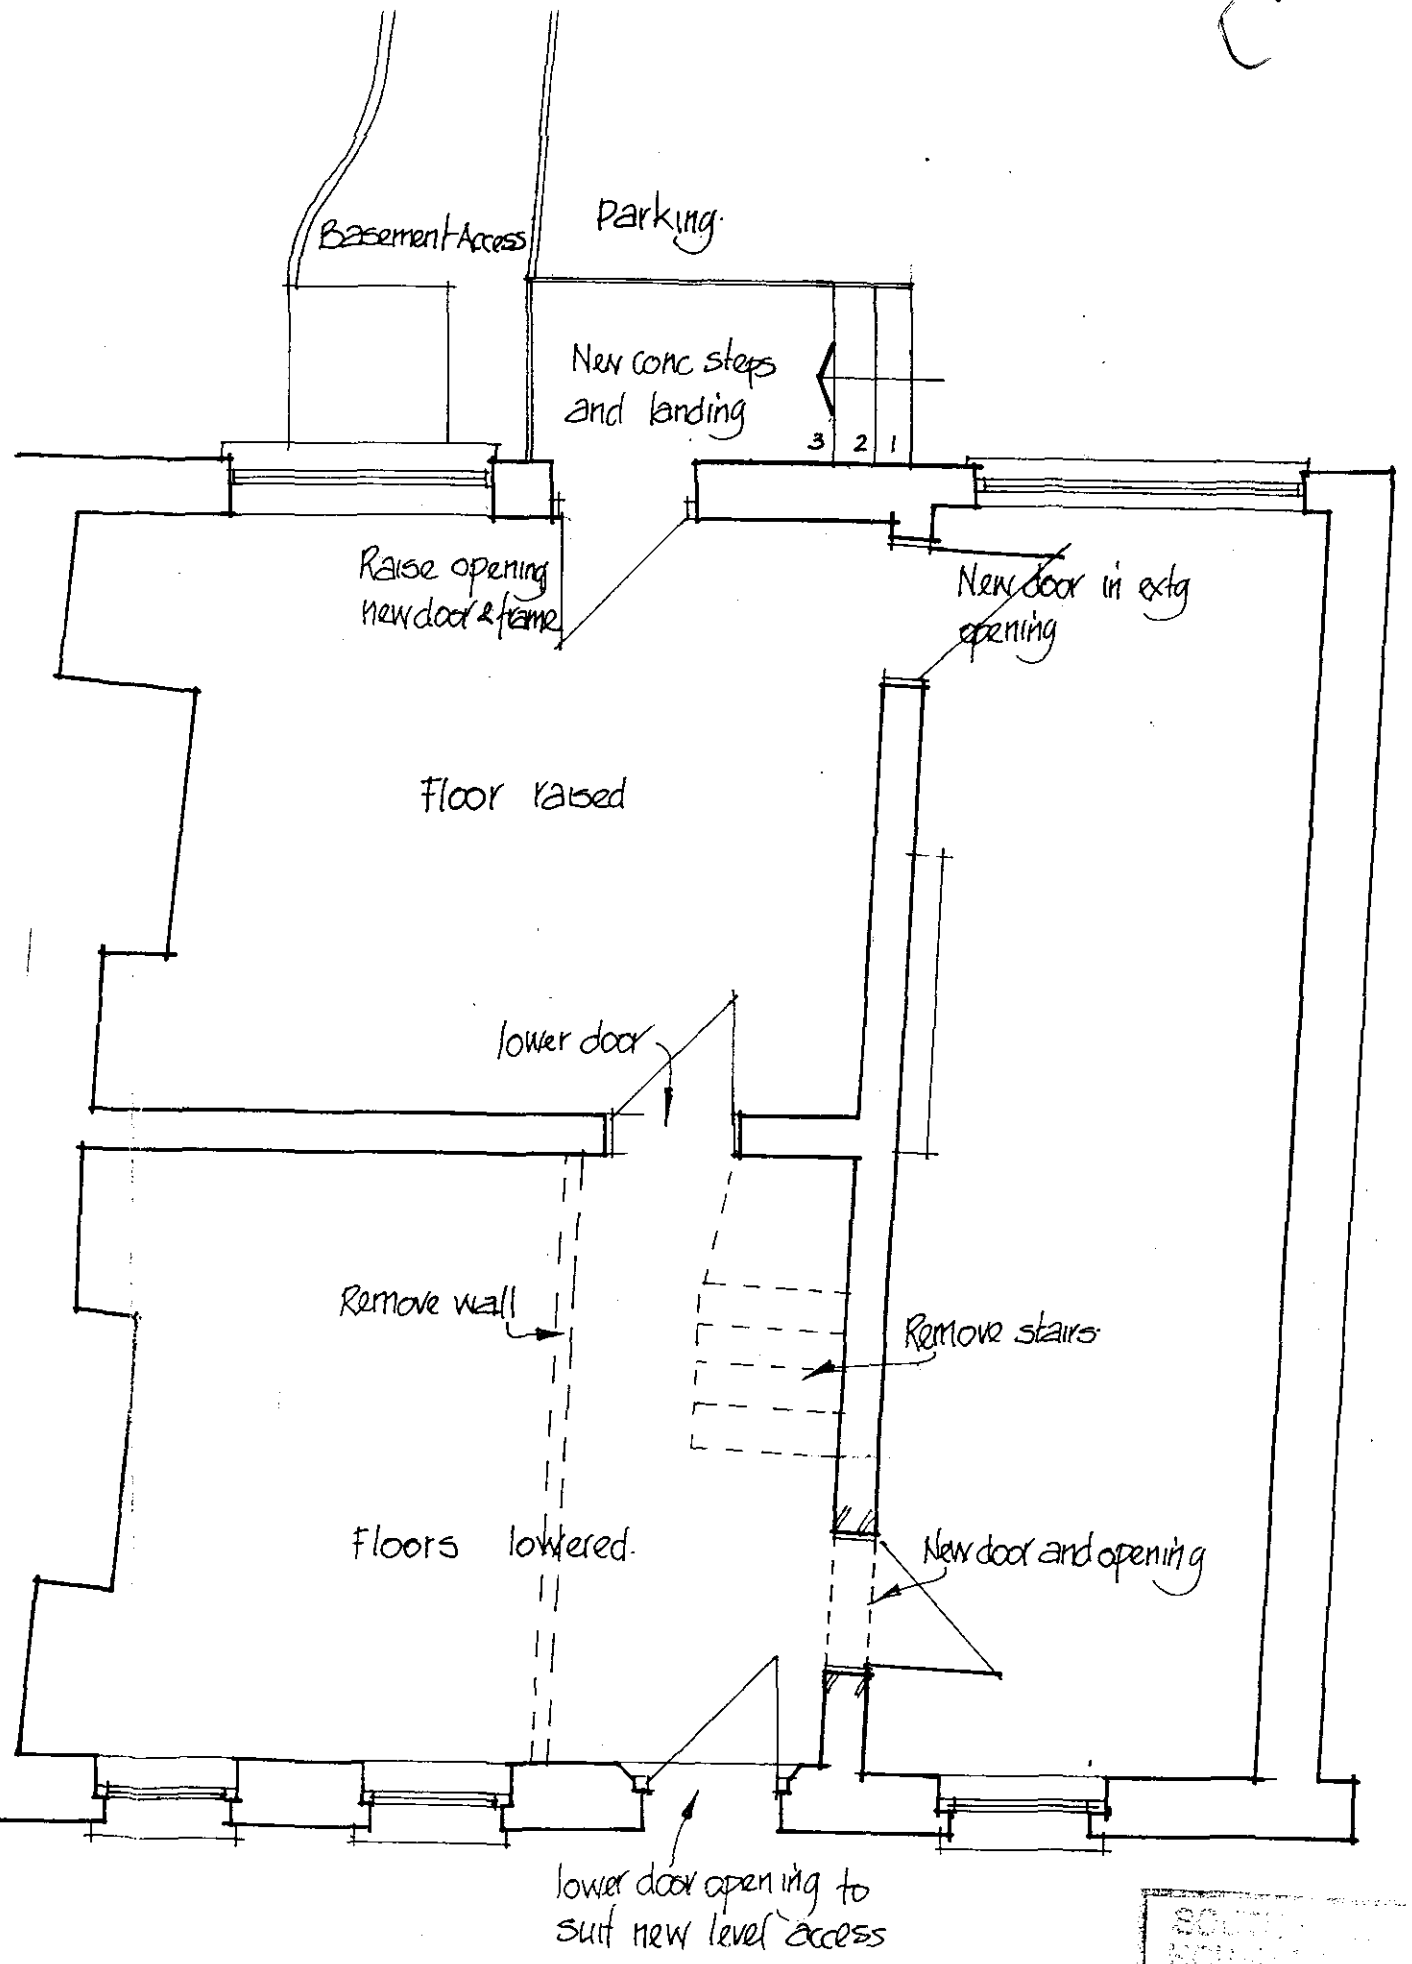


Ground

DETERMINED PLAN

AMENDED PLAN
Ref.

SOUTH KESTEVEN DISTRICT COUNCIL
19 APR 2000
Ref: 1061/99/

PLAN

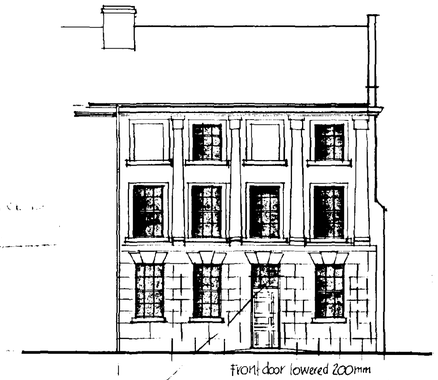


Glazing bars to fan light.

Front door lowered 200mm
Fanlight increased to compensate.
Paving graded at max 1:15


Rankin Long + Co. — on behalf of Applicants.

FRONT (MARKET PLACE) ELEVATION

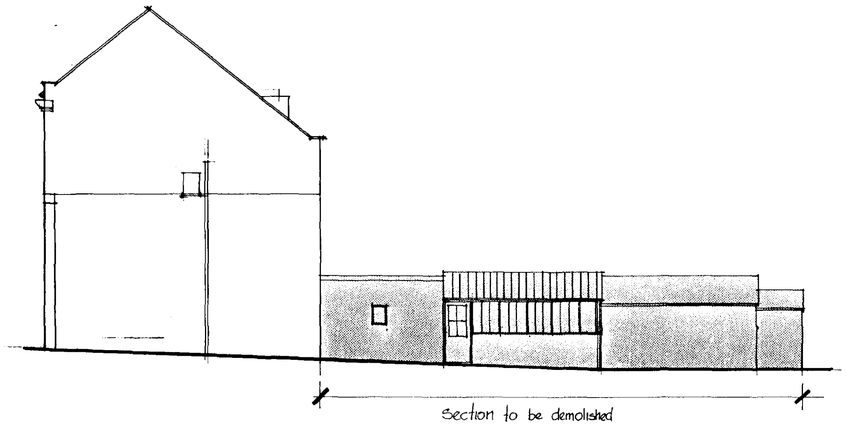

SIDE ELEVATION

DETERMINED
PLAN

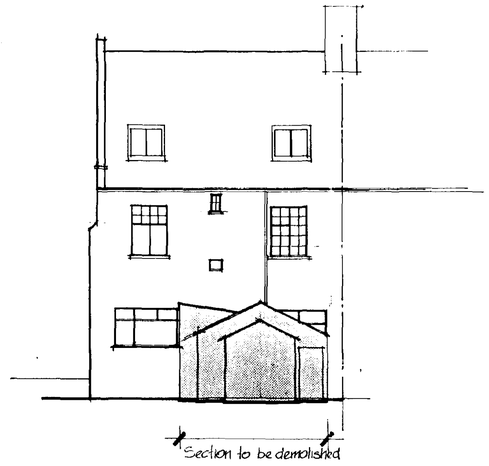


REAR ELEVATION


Ref 1064/99
Received 01 NOV 99.

1:100


Dg No 112/B/03

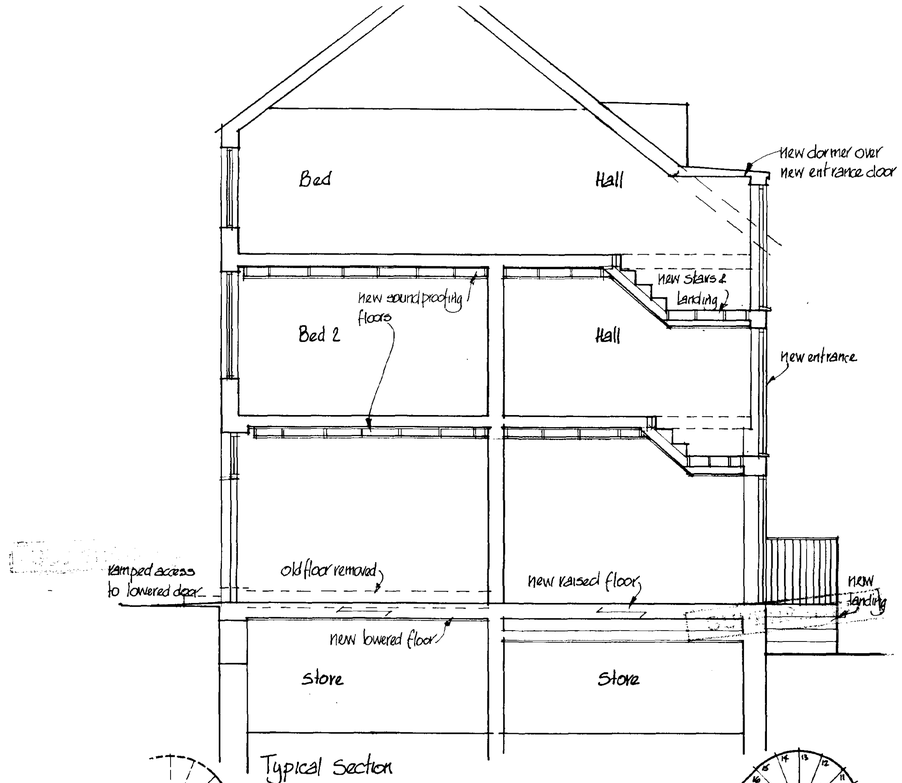


Typical Section

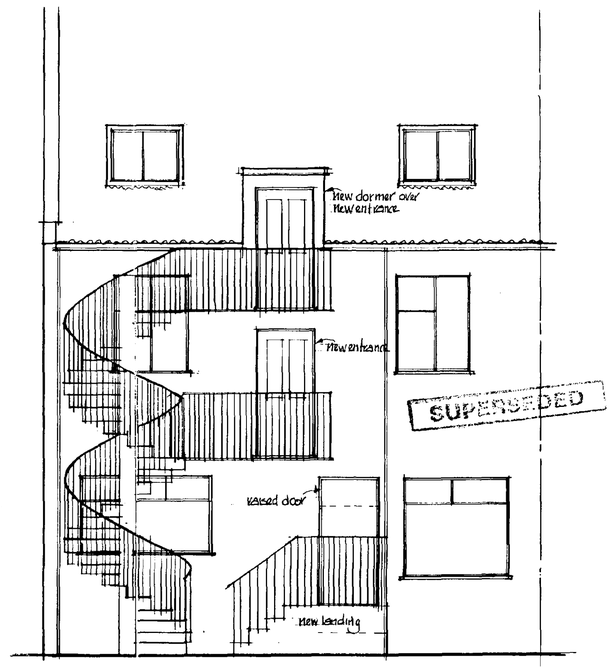


Rear Elevation

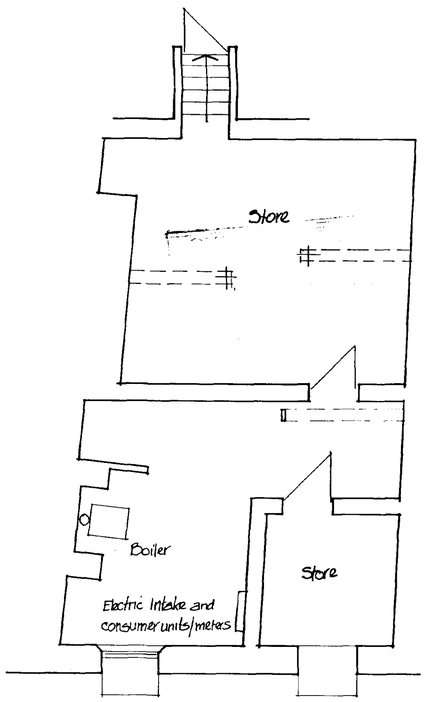


Basement

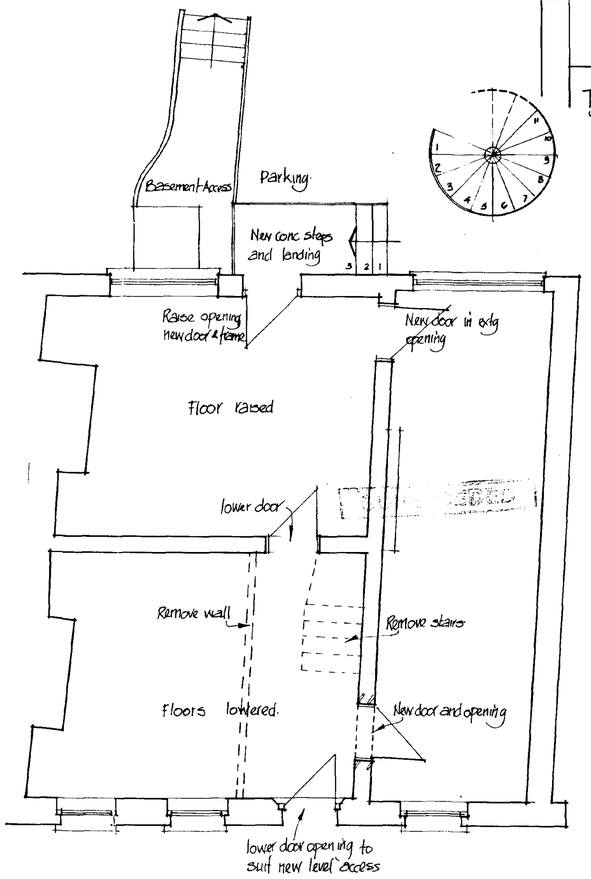

Ground

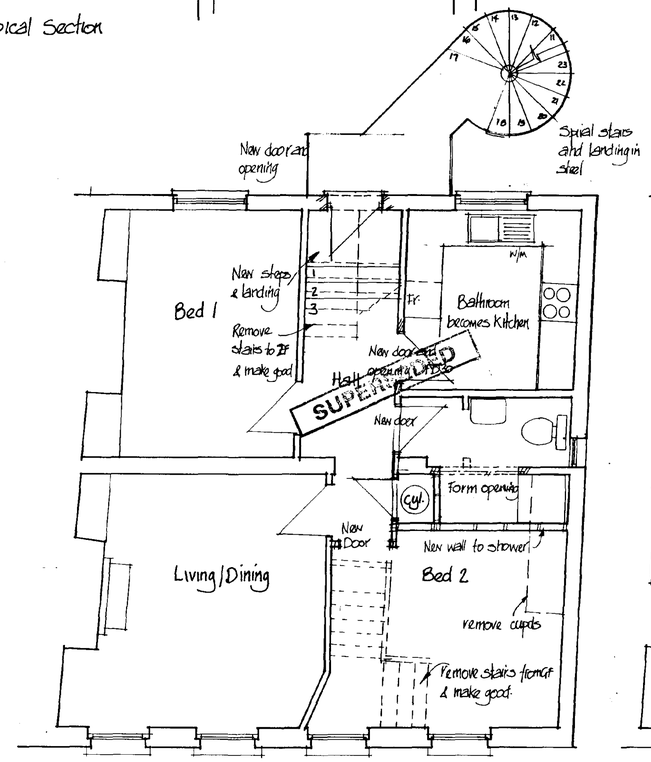

First

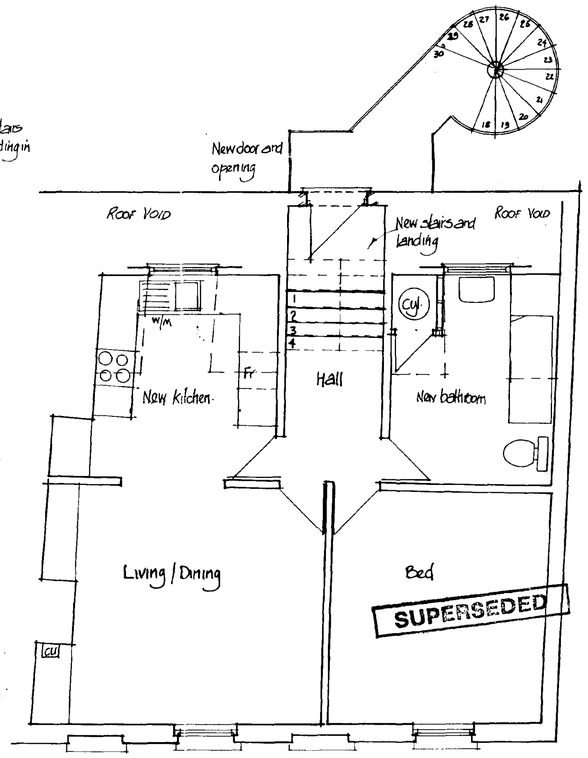


Second

SOUTH HOLLAND DC
HOUSING & PLANNING
25 OCT 1999
Ref: 1064/99


DO NOT SCALE FROM THIS DRAWING - CONFIRM ALL DIMENSIONS ON SITE
IF IN DOUBT - ASK: DO NOT ASSUME

project	Brenchley House Market Place Long Sutton
client	Lincoln Cooperative Society Ltd
drawing	Proposed floor plans, section & rear elevation
scale	1:50
date	Sept 99
drawing no	112/B/02


BANKS LONG & Co.
CHARTERED SURVEYORS
15 ST MARY'S STREET, LINCOLN, LN5 7EQ.
TEL: 0522 - 544515
FAX: 0522 - 544522

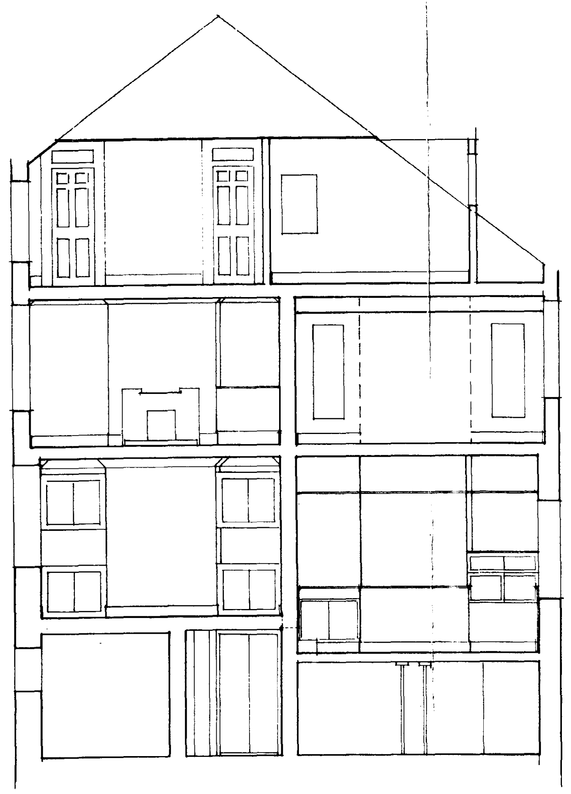


SECTION

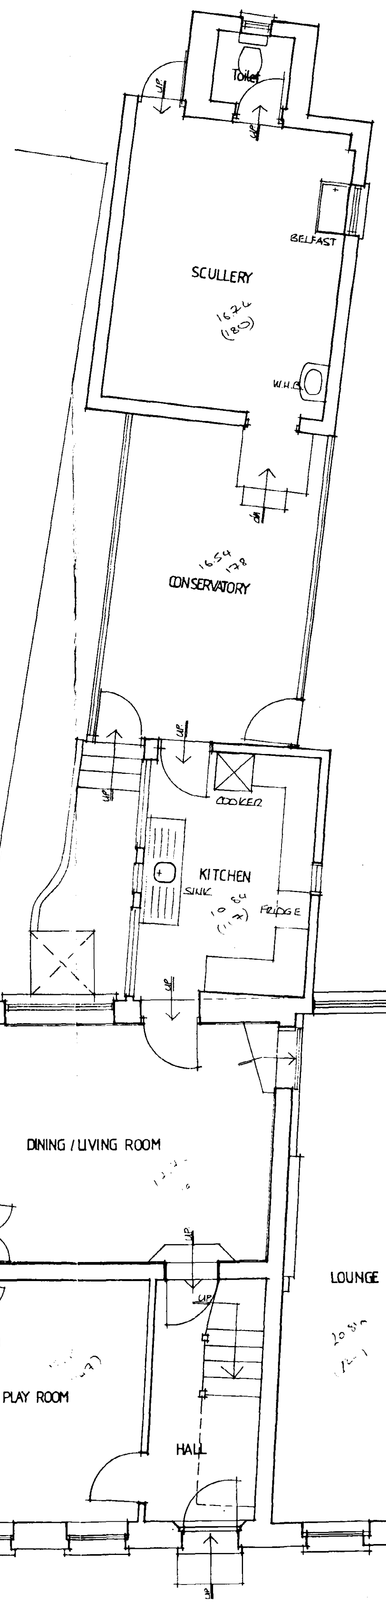


GROUND FLOOR PLAN

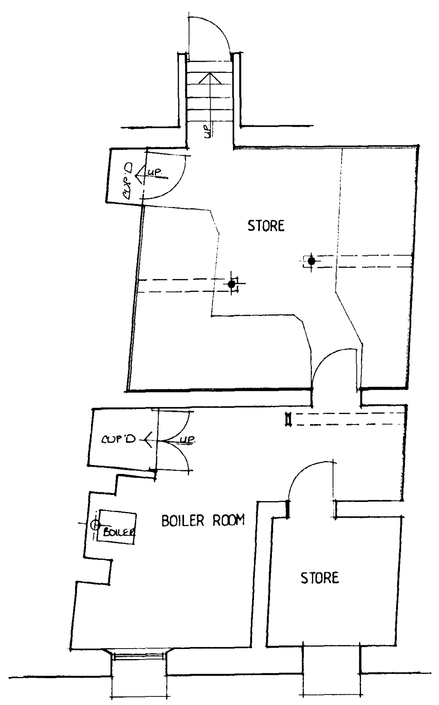

CELLAR

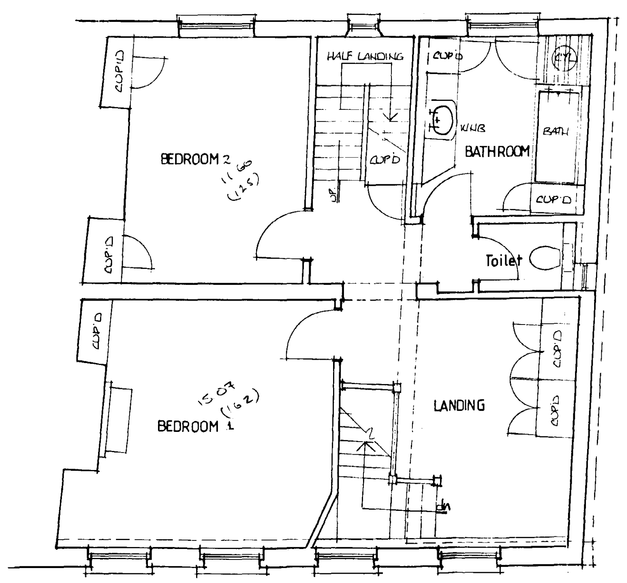

FIRST FLOOR PLAN

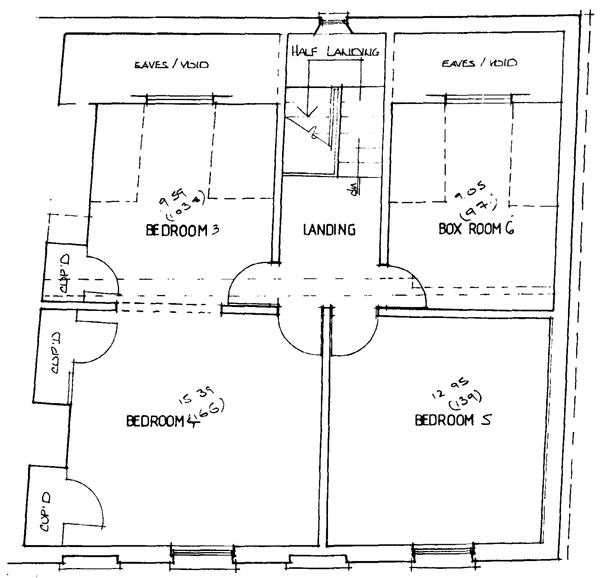

SECOND FLOOR PLAN

PLANS as EXISTING

BRENCHLEY HOUSE MARKET PLACE LONG SUTTON SPALDING LINCS PE12 9JA

SOUTH HOLLAND DC
HOUSING & PLANNING
23 OCT 1998
Ref: 1064/98

DETERMINED

DETERMINED
PLAN

DRAWN : MWB DATE : APRIL 1997 SCALE 1:50 / ~~1:100~~