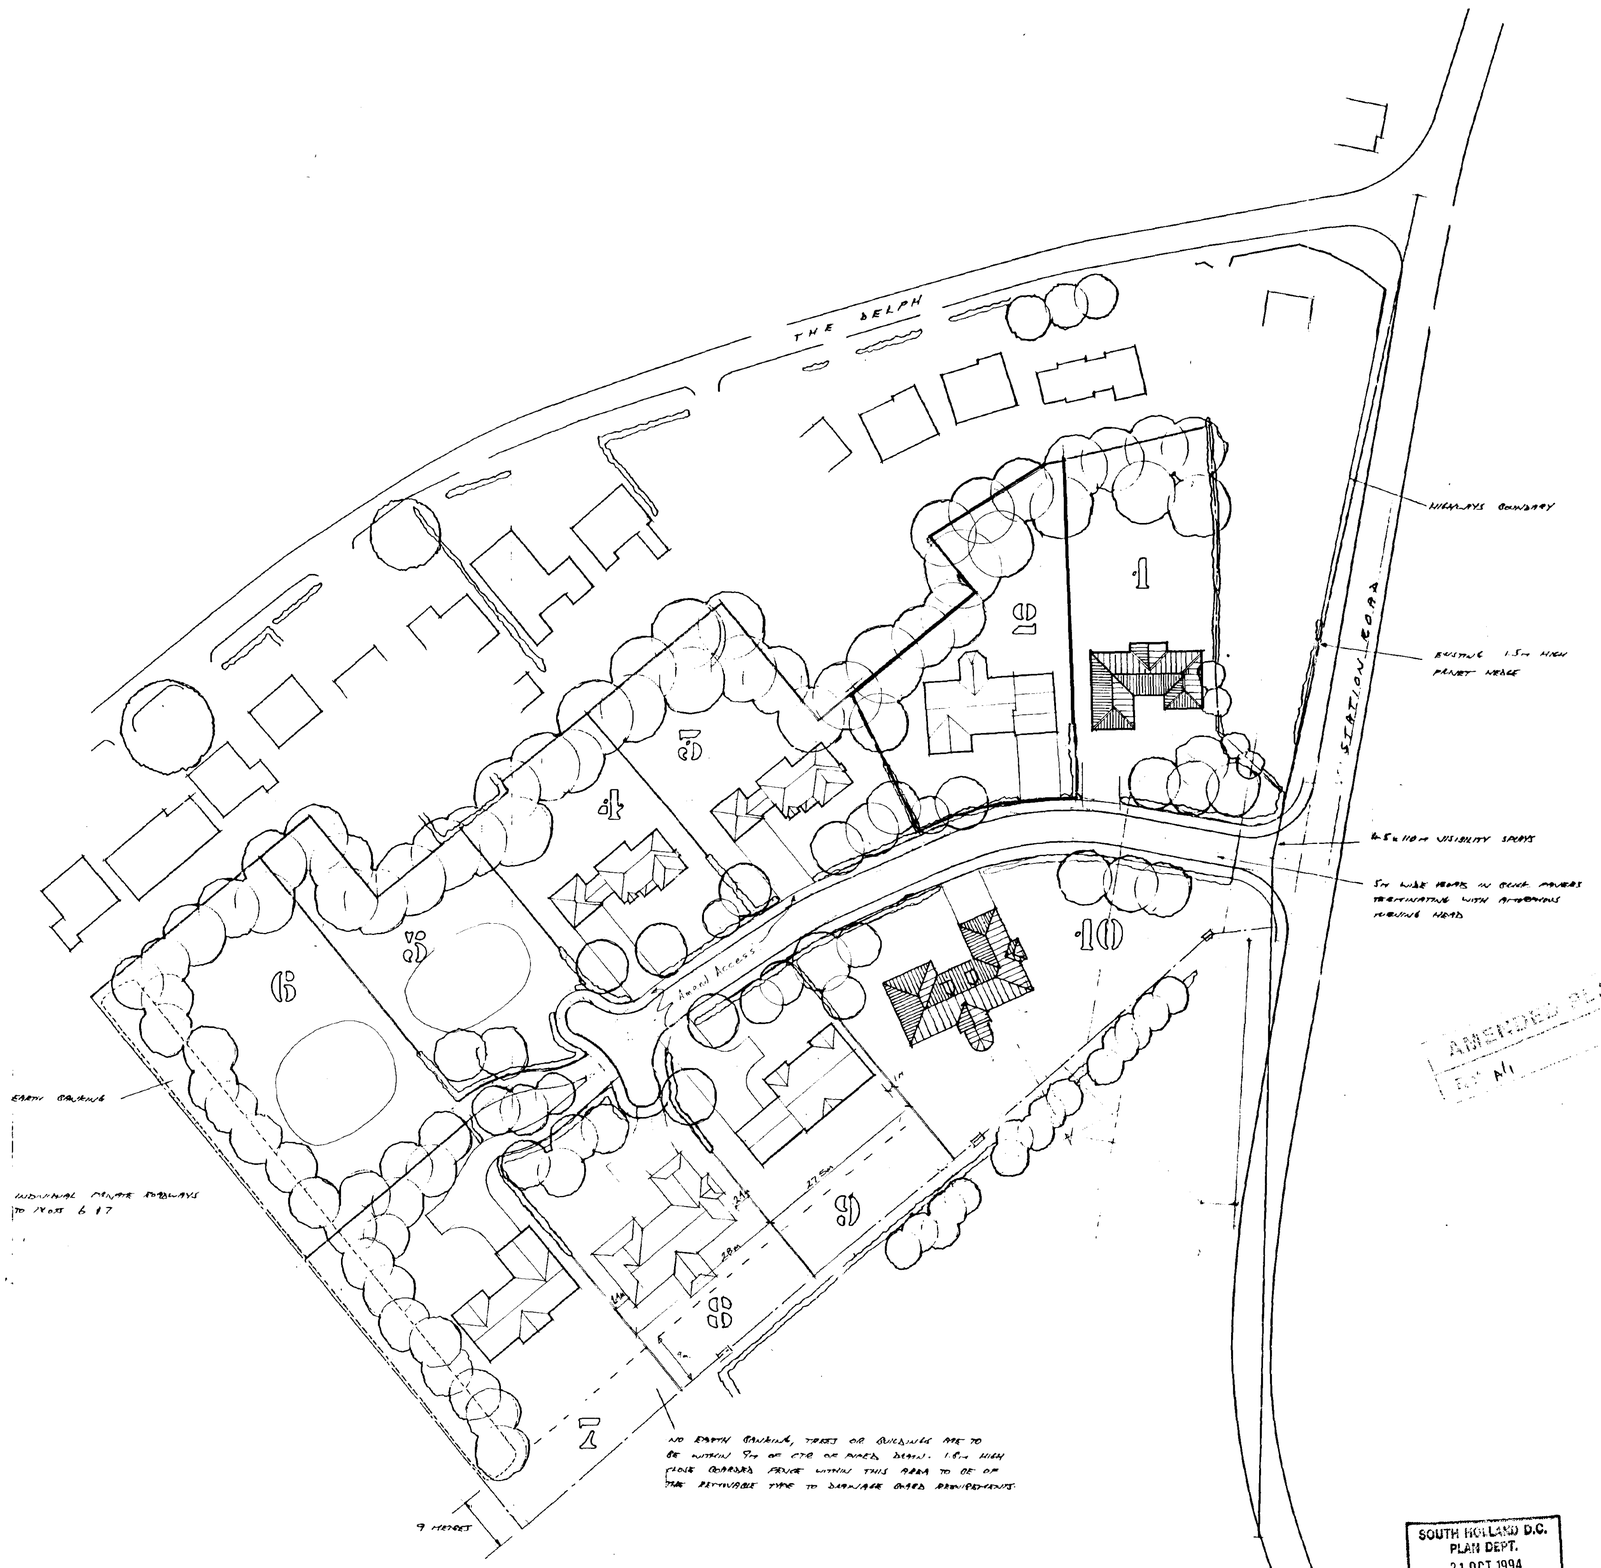


CONTRACTOR TO CHECK ALL DIMENSIONS ON SITE BEFORE WORK COMMENCES.

AMENDED PLANS RECEIVED 21 OCT 1994

revision	date	init.	revision details
A	28.11.94	[illegible]	REVISED TO NO PLOTS
B	7.12.94	[illegible]	[illegible]
C	5.1.95	[illegible]	[illegible]
D	11.1.95	[illegible]	[illegible]
E	11.1.95	[illegible]	[illegible]
F	11.1.95	[illegible]	[illegible]
G	16.1.95	[illegible]	[illegible]
H	11.2.95	[illegible]	[illegible]
J	11.4.95	[illegible]	[illegible]
K	24.4.95	[illegible]	[illegible]
L	1.5.95	[illegible]	[illegible]

PODDINGTONS
43 Double Street, Spalding, Lincs, PE11 2AA
Telephone: Spalding (01775) 761886 762296
architectural design consultants

project
PADDOCK RESIDENTIAL DEVELOPMENT
AT STATION ROAD, LONG SUTTON, LINCS
R.K. WILSON & SON LTD.

drawing
SITE PLAN G.A.


scale
1-500

drawing no
RKS-2694-2

date
JULY 94

drawn

SOUTH HOLLAND D.C.
PLAN DEPT.
21 OCT 1994
REF S/21/94

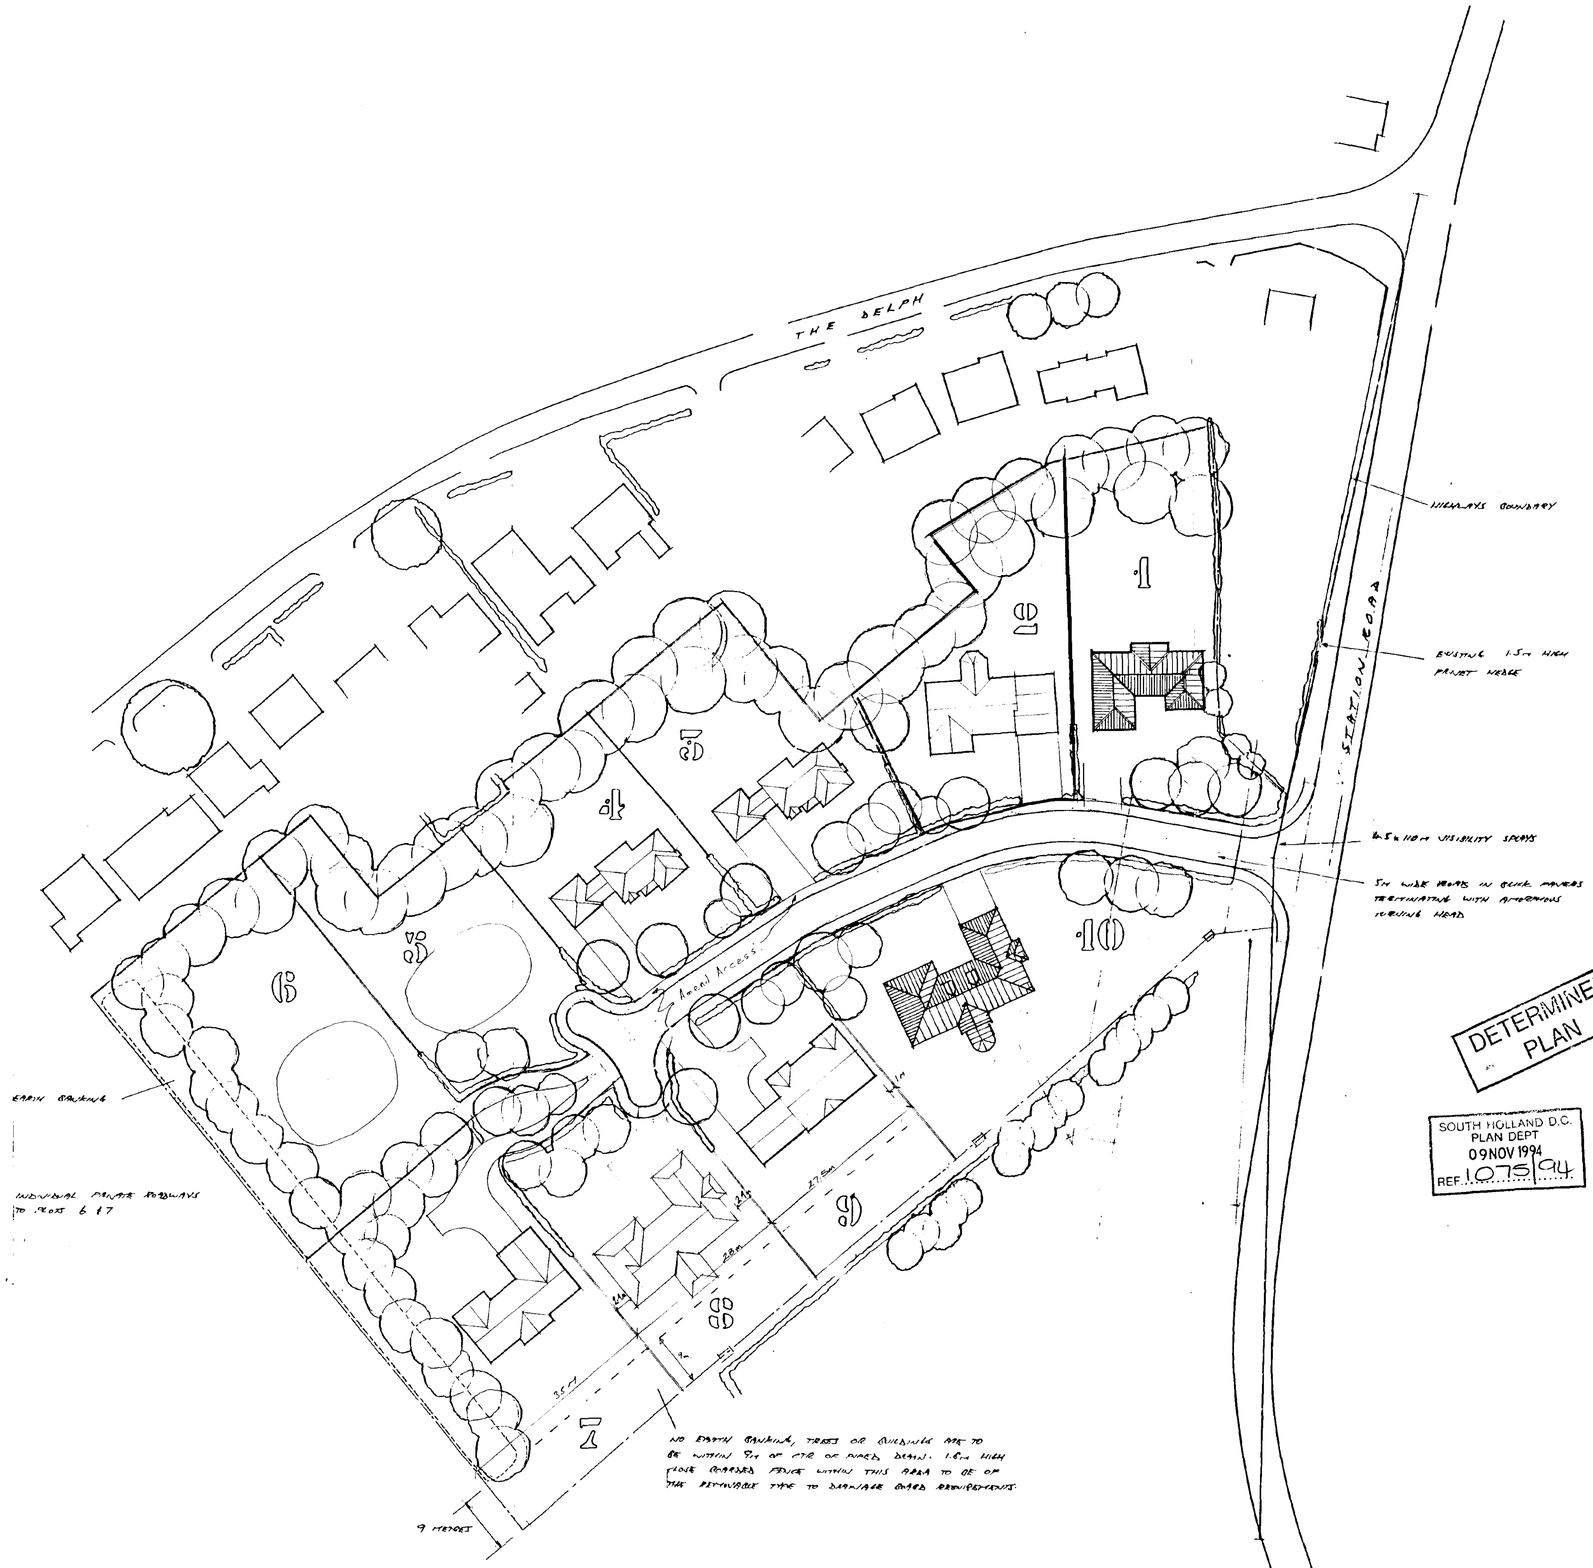

CONTRACTOR TO CHECK ALL DIMENSIONS ON SITE BEFORE WORK COMMENCES.

DETERMINED PLAN

SOUTH HOLLAND D.C.
PLAN DEPT
09NOV1994
REF. 1075/94


revision	date	init.	revision details
A	23-11-93	[illegible]	ACCESS TO 10 MOVED
B	3-2-94	[illegible]	ALL PLOTS TO A30
C	2-3-94	[illegible]	ARCS HOUSES 1,2 AND 3 ADDED
D	10-3-94	[illegible]	ROAD LINE TO PLOT 9
E	11-3-94	[illegible]	" " " 9
F	11-5-94	[illegible]	" " " 9
G	2-6-94	[illegible]	ENTRANCE TO HIGHWAY MOVED
H	11-6-94	[illegible]	ROAD LINE ON PLOT 9
I	22-6-94	[illegible]	ADD GARAGE PLOT 3 & 9
J	1-8-94	[illegible]	ADD PLOT 9
K	26-9-94	GB	PLOTS 6&7 REPOSITIONED, ENTRANCE
L	7-10-94	WD	SUB STATION ADDED PLOT 1
			LANDSCAPING
M	2-11-94	[illegible]	ROAD EXTENDED TO PLOT 9

PODDINGTONS
43 Double Street, Spalding, Lincs, PE11 2AA
Telephone: Spalding (0775) 761856 762296
architectural design consultants


project
PROPOSED RESIDENTIAL DEVELOPMENT
AT STATION ROAD, LONG SUTTON FOR
R.K. WILSON & SON LTD

drawing
SITE PLAN G.A.


scale	drawing no
1-500	RKS-2696-2
date	drawn
JULY 94	

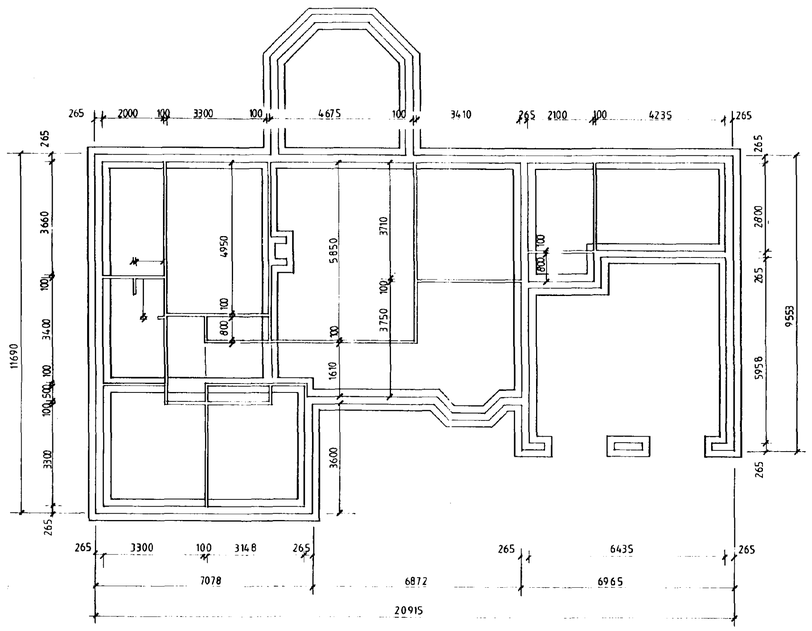


FOUNDATION PLAN

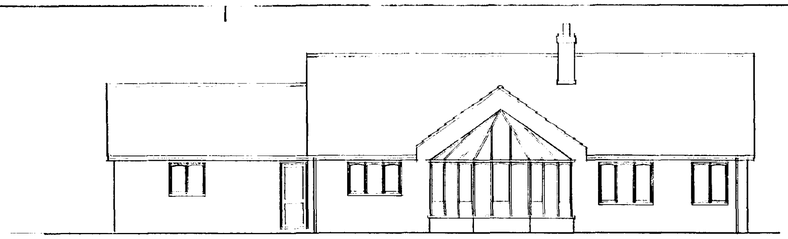


REAR

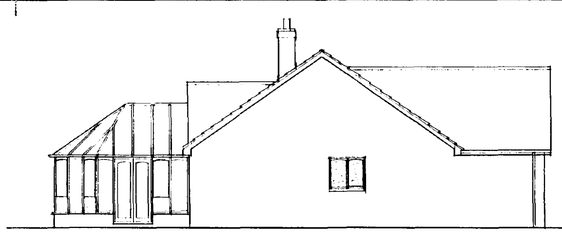


SIDE

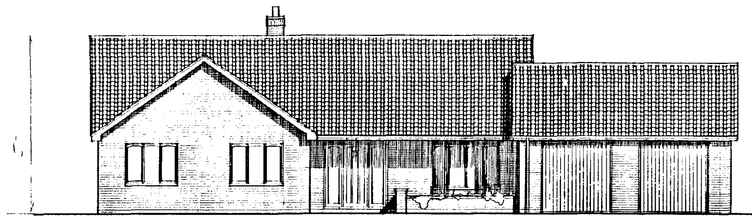

FRONT

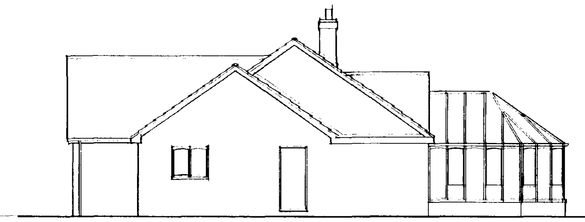

SIDE

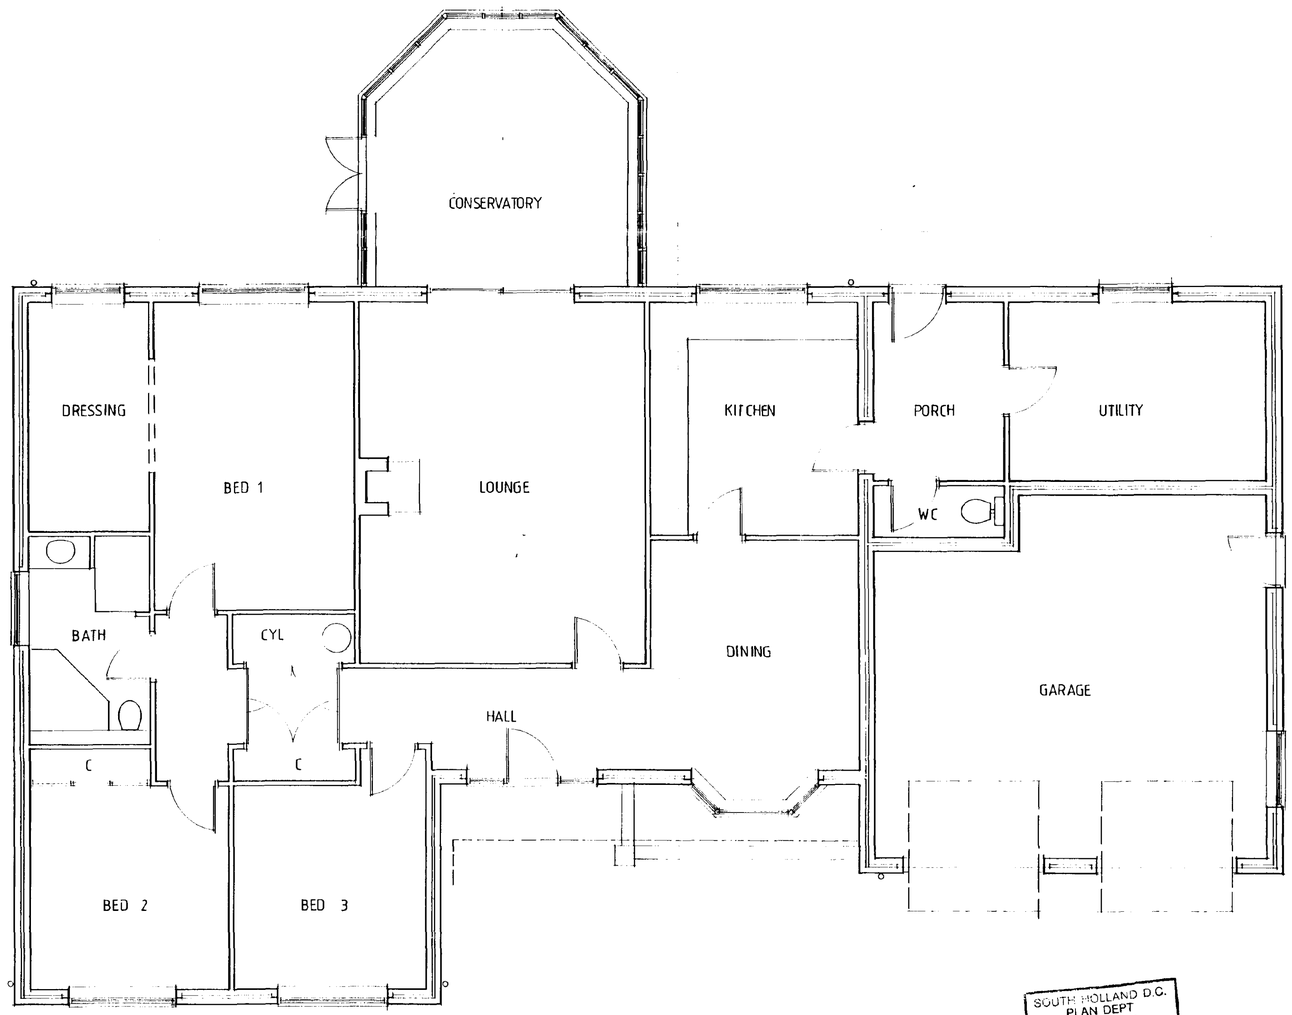

FLOOR PLAN

CONTRACTOR TO CHECK ALL DIMENSIONS ON SITE BEFORE WORK COMMENCES.

revision	date	init.	revision details
A	21-6-94	Tony	FINAL PLAN

DETERMINED PLAN

PODDINGTONS

Architectural Design Consultants

43 Double Street, Spalding, Lincs. PE11 2AA
Tel: 0775 761856 & 768296. Fax: 0775 710218

project

PROPOSED BUNGALOW PLOT 2,
OFF STATION ROAD, LONG SUTTON,
FOR
MR & MRS ROBINSON.

drawing

scale: 1-50, 1-100

drawing no.: 2557-3

A

checked: Tony

MAY 94

SOUTH HOLLAND D.C.
PLAN DEPT
09 NOV 1994
REF. H075/94