

©Design Copyright reserved. Written consent must be obtained before copying or reproducing this drawing. Do not scale from this drawing, use dimensioned figures only. Contractors are responsible for taking and checking site dimensions. Any discrepancy must be reported to the architect immediately.

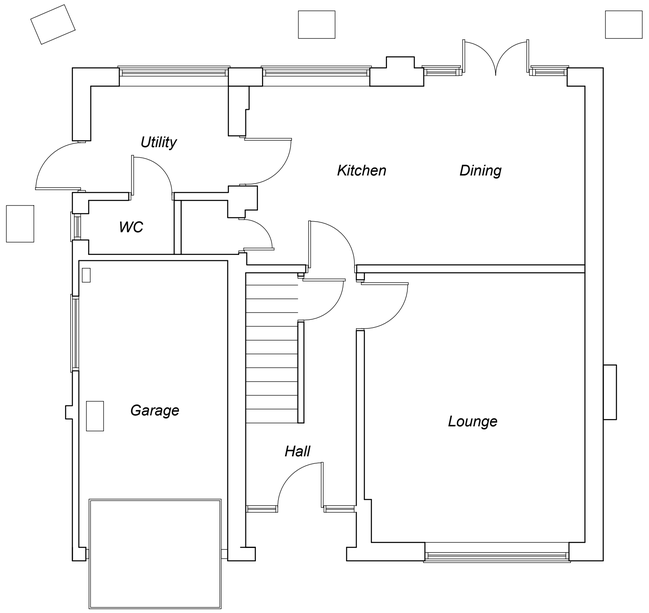

Existing Ground Floor

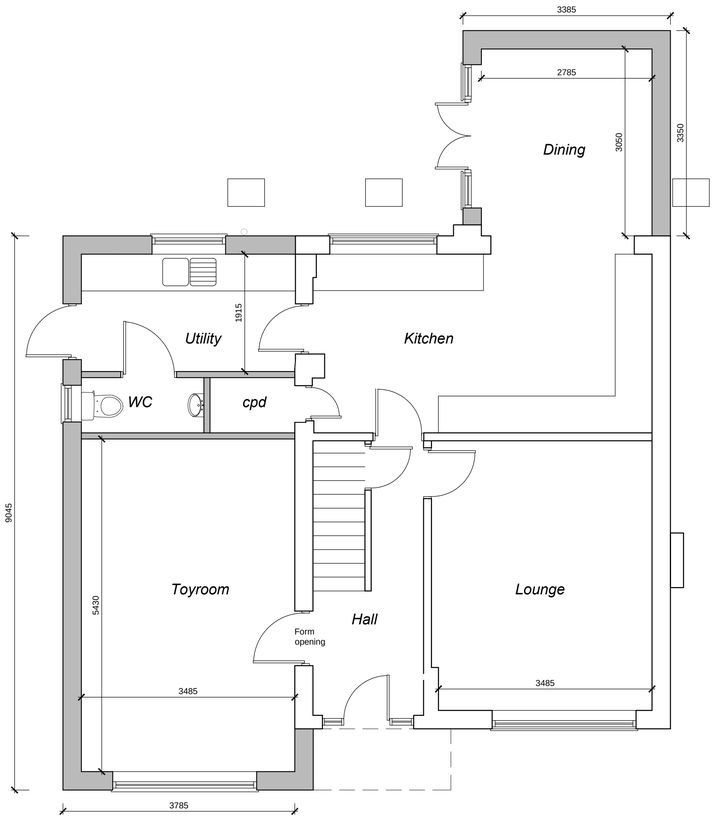

Proposed Ground Floor



Existing Front Elevation



Existing Side Elevation




Proposed Front Elevation

front of existing house to be monocouche rendered




Proposed Side Elevation

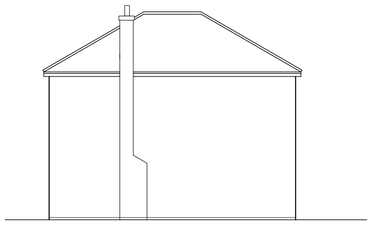

Existing Side Elevation



Existing Rear Elevation

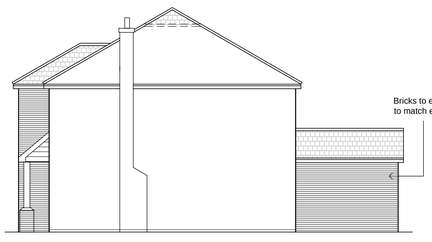


Proposed Side Elevation




Proposed Rear Elevation

propose to re-use existing bricks from demolished garage on rear wall to match into existing, new brick returned in a quoin feature should a perfect match not be found.

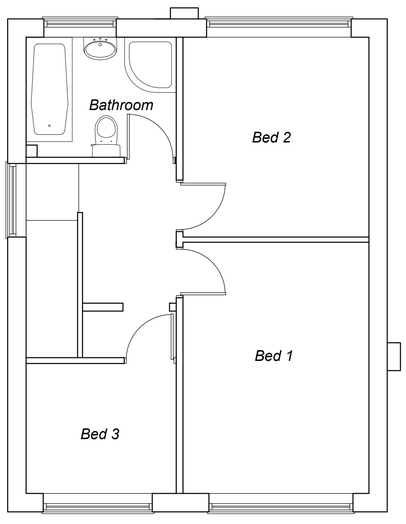

Existing First Floor

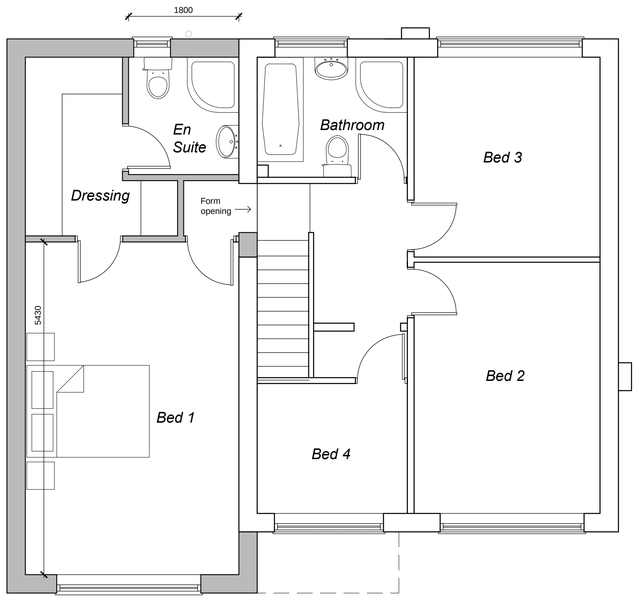

Proposed First Floor

Rev.	Date
Mr & Mrs Watts	Scale 1:50 & 1:100
Project: Proposed Extensions and Alterations to Existing Detached House; No.1 Sturton Way Long Sutton PE12	Date Sept 2019
	Drawing No. P100/09/19
Title: Floor Plans & Elevations	Revision

A1