

© Design Copyright reserved. Written consent must be obtained before copying or reproducing this drawing. Do not scale from this drawing, use dimensioned figures only. Contractors are responsible for taking and checking site dimensions. Any discrepancy must be reported immediately.

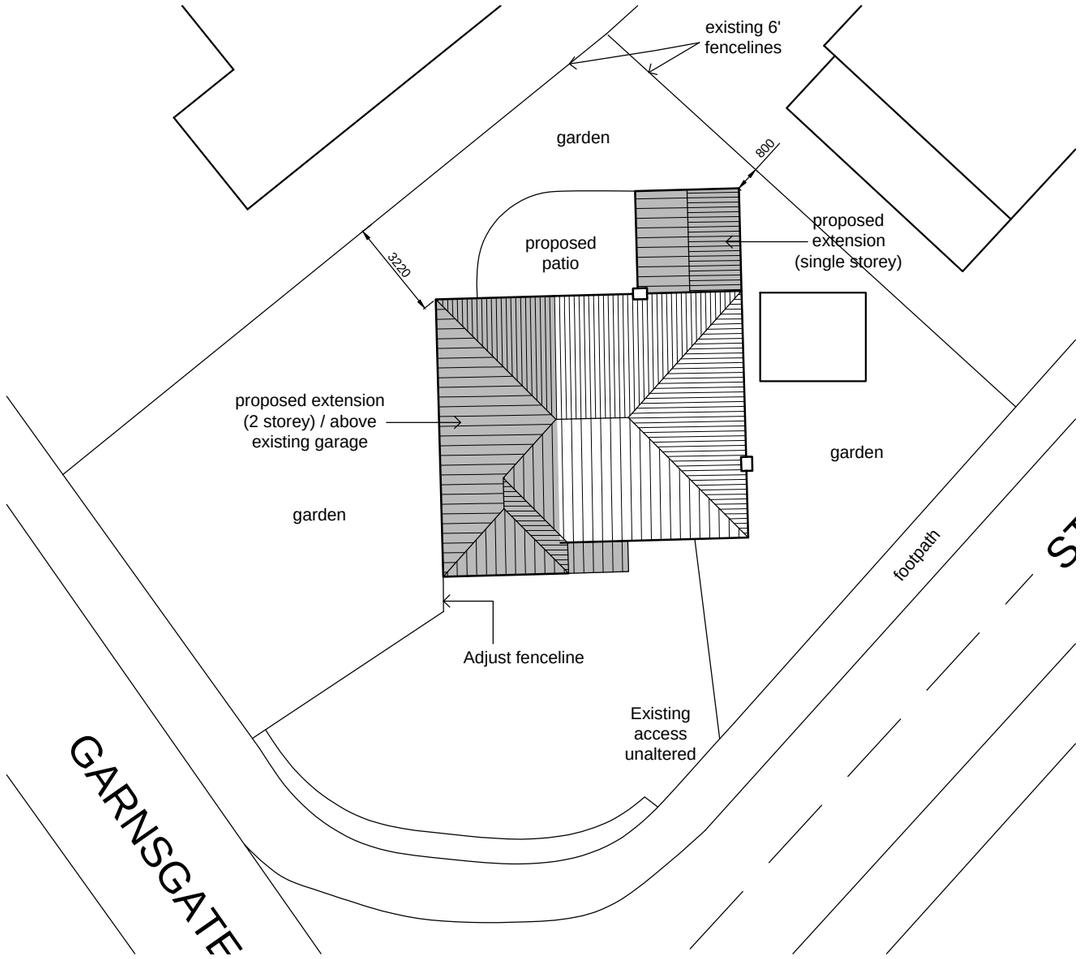

Site Plan 1:200scale

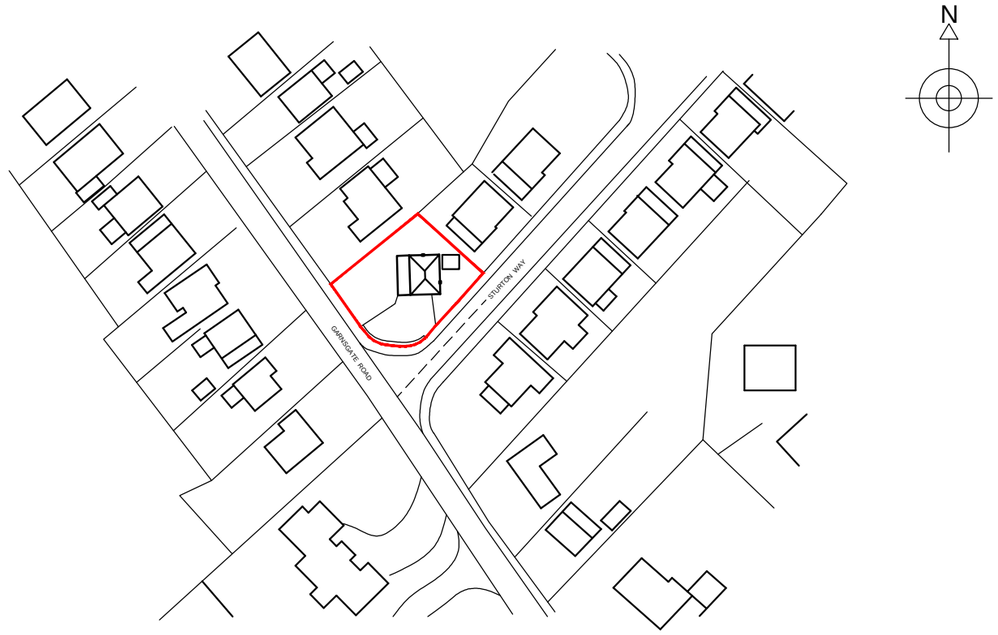

Location Plan 1:1250scale

Rev.	Date
Mr & Mrs Watts	Scale 1:1250 & 1:200
Project Proposed Extensions and Alterations to Existing Detached House; No.1 Sturton Way Long Sutton PE12	Date Sept 2019 Drawing No. P101/09/19
Title Site & Location Plan	Revision

A3