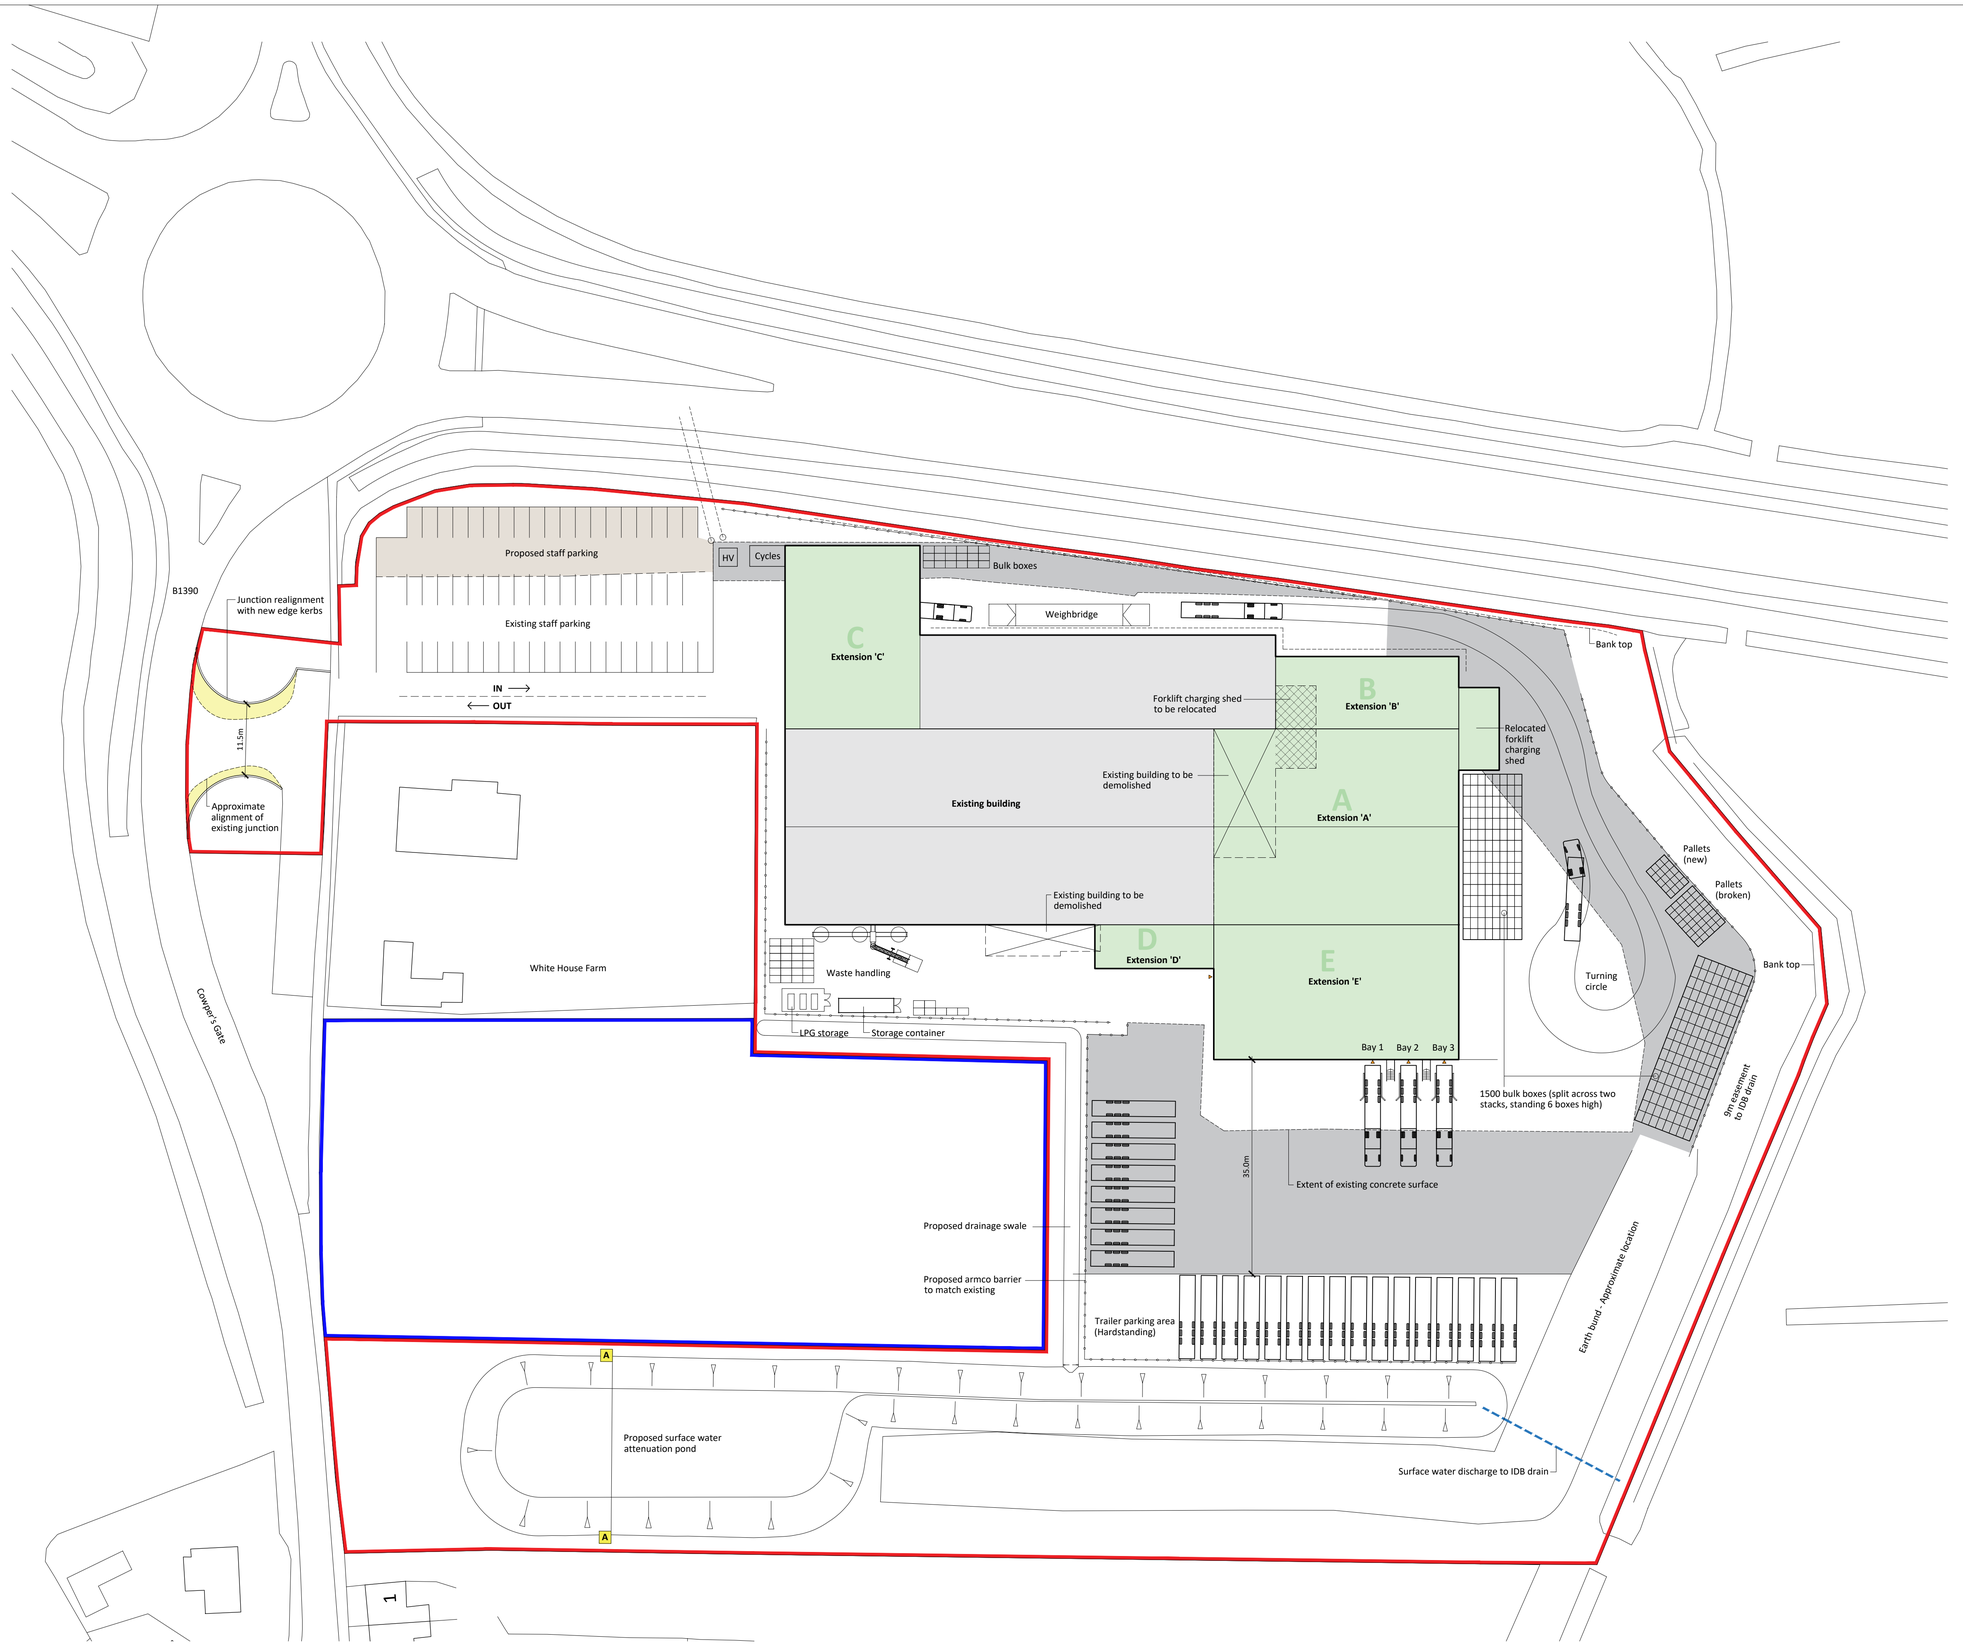


Notes

Copyright
© Robert Doughty Consultancy Limited.
All rights described in the Copyright, Designs and Patents Act 1988 have been asserted.

Ordnance Survey Map
© Crown Copyright. OS Licence No: AR 100010613.

Dimensions
All dimensions shown are for the purposes of obtaining the relevant planning permission only.

CDM 2015
This drawing is for illustrative purposes and/or obtaining the relevant planning permission only. It should not be used for construction and accordingly, risk identification under the Construction (Design & Management) Regulations 2015 has not been undertaken.

Proposed concrete surface
Approx. 4,300m²

Proposed car park hardstanding
Approx. 580m²

N
0 5 10 15 20 25m

Rev	Description	Date
C	Extension of concrete revised	08.05.24
B	Extension D & E revised in size Junction improvements shown	26.04.24
A	Section A-A indicated	14.12.23

rdc
Robert Doughty Consultancy

32 High Street, Helpringham
Sleaford, Lincolnshire, NG34 0RA

Tel:01529 421646
Email:admin@rdc-landplan.co.uk
Web:www.rdc-landplan.co.uk

Client
Nationwide Produce PLC

Project
Extension to existing building
Cowpers Gate, Long Sutton

Drawing
Proposed Site Plan

Scale @ A2	Date
1: 500	01/12/23
Drawn By	**Checked By**
WW	LMS

Job Number	Status	Purpose of Issue
889-8	PL	Planning

Drawing No. 889-8_PL_SP01 **Rev** C