

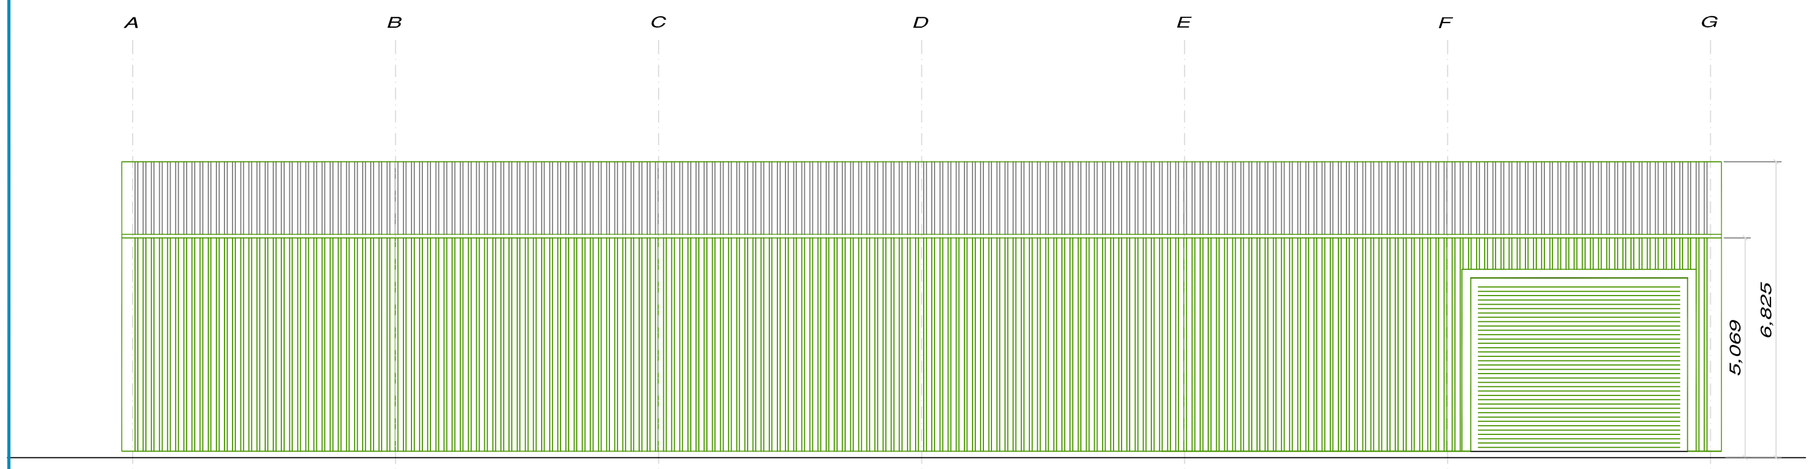



REAR ELEVATION

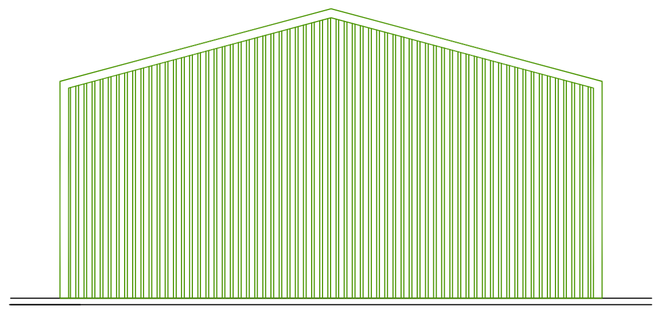


END ELEVATION

VERTICAL SURFACES FERN GREEN PROFILED PCS SHEETING
ROOF SURFACE GOOSEWING GREY PROFILED PCS SHEETING

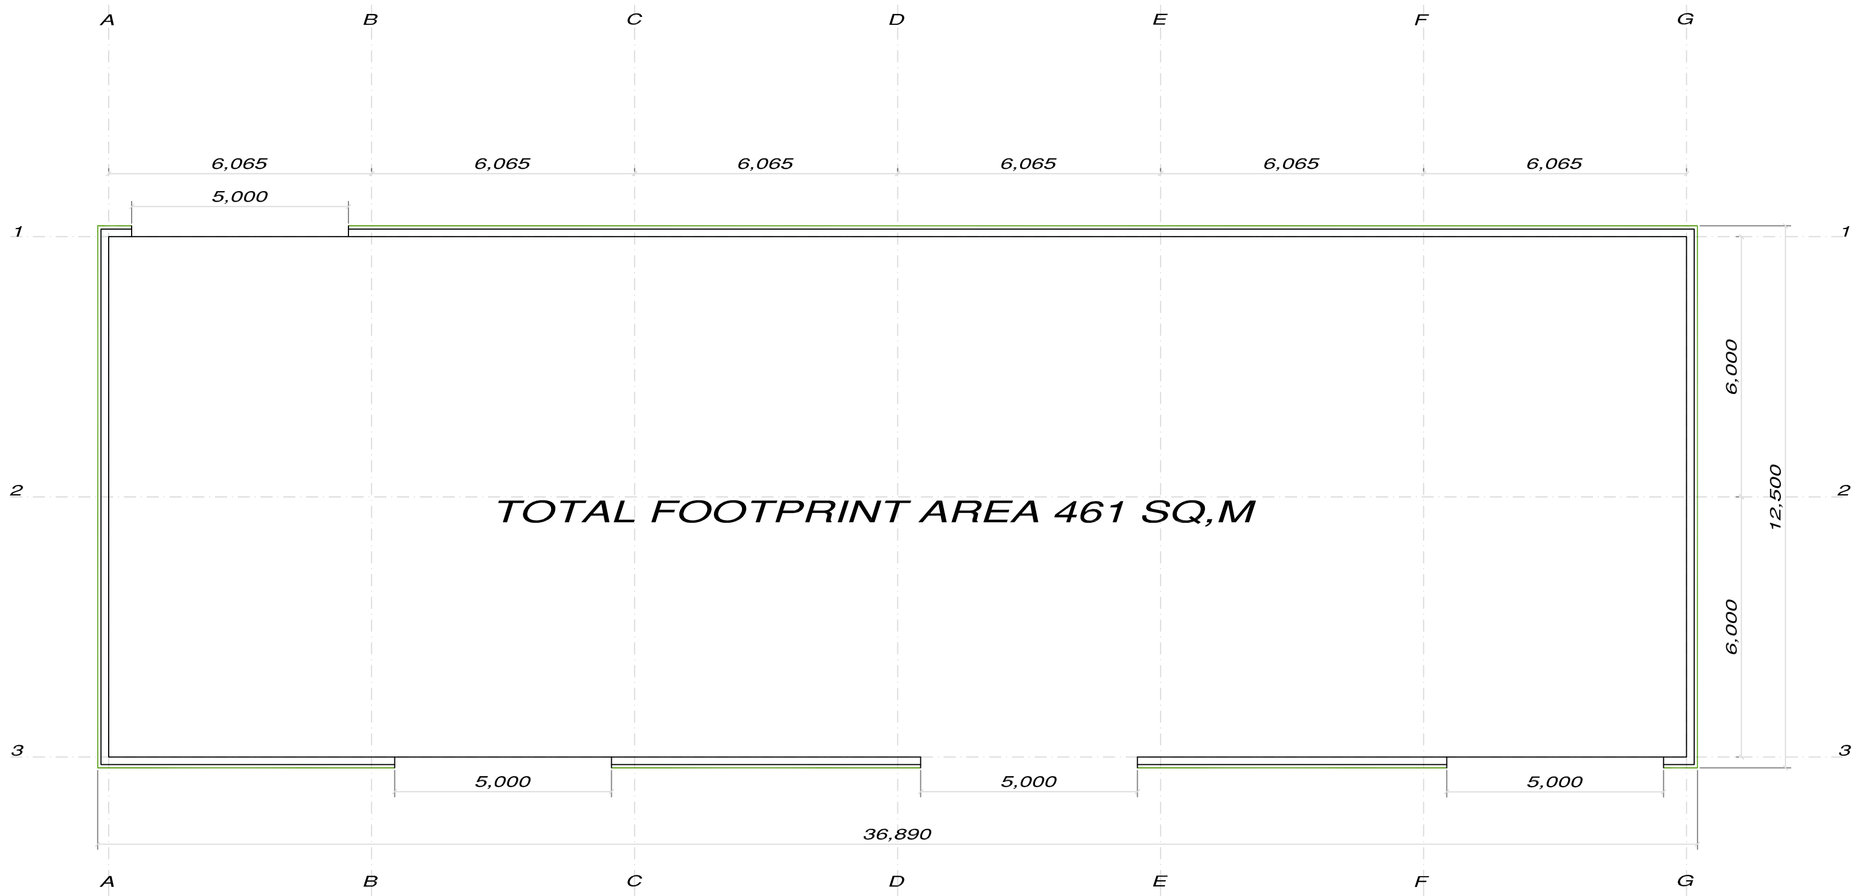

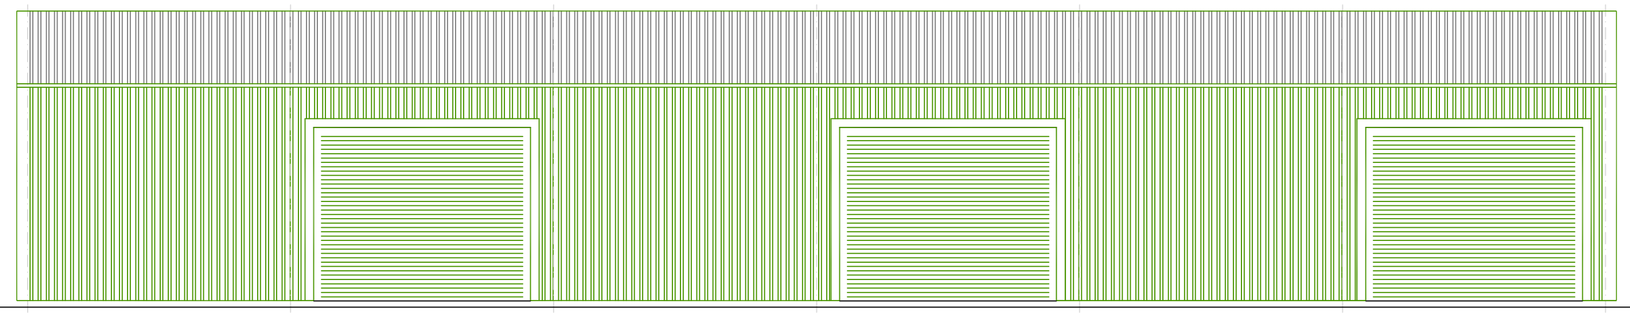

FRONT ELEVATION

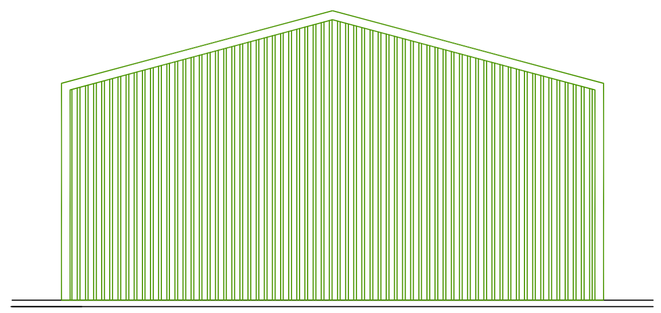

END ELEVATION

D B D S

Web site www.davidbrokerdesignservices.co.uk

DAVID BROKER DESIGN SERVICES
ta
CONCEPT 2000
DESIGN AND DEVELOPMENT
LTD
ESTABLISHED 1975

ARCHITECTURAL TECHNICIANS
DANBROOKE HOUSE STATION ROAD
WISBECH ST MARY
WISBECH CAMBS.PE13 4RW
Telephone 01945410421
Facsimile 01945410400
E-mail- david.broker@btinternet.com

Issue:		
Client:	D A ROLLINS	
Drawing No:	2060-1E GA PLANS AND ELEVATIONS	
Project:	EXISTING AGRICULTURAL BUILDING	
Site:	HOME FIELD JARVIS GATE SUTTON ST JAMES	
Postcode: PE12 0ER	Drawn: DB	Checked: -
Print Scale: 1:50 @ A1	Date: OCT 21	Revision No: -

DO NOT SCALE FROM THIS DRAWING - All dimensions to be verified on site - This drawing and design remains the copyright of David Broker and may not be reproduced without permission. David Broker or Concept 2000 will not be held responsible for any construction works undertaken prior to approval or before approved plans are issued - Any alterations to details or specifications may invalidate the approval and incurr significant additional costs.