
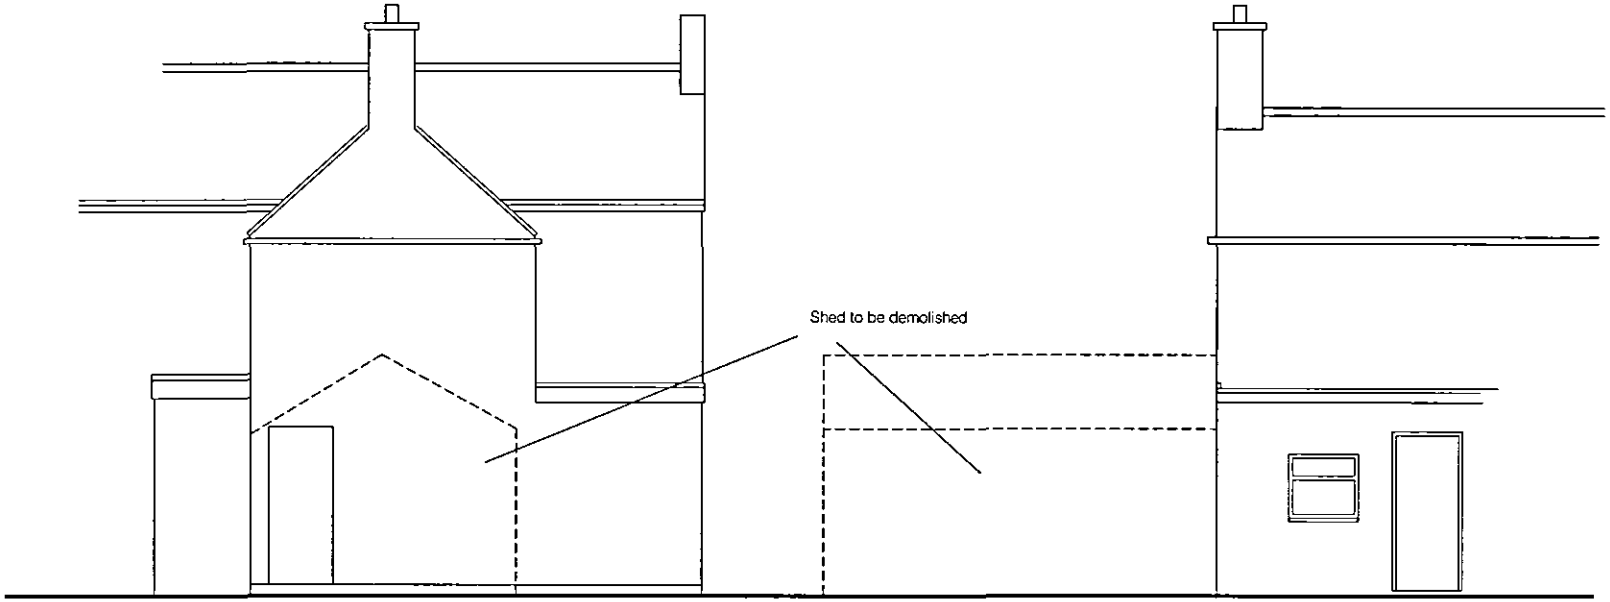



Rear Elevation.

Side Elevation.

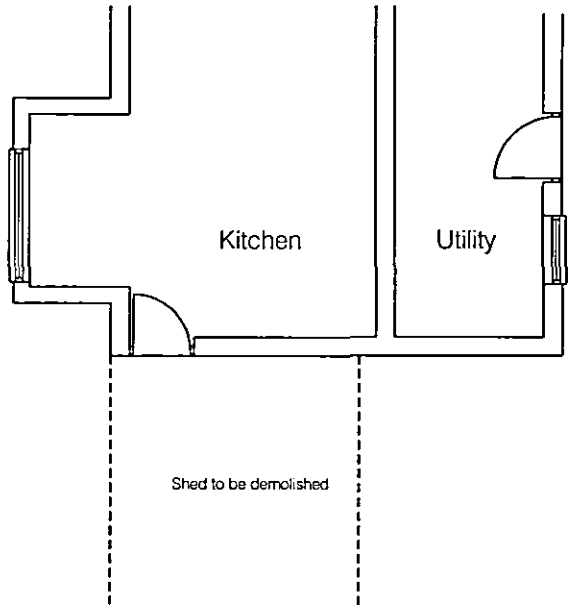


Part Ground Floor Plan

DETERMINED PLAN

SHDC
Planning & Development
13 AUG 2004
Ref: 1089/04

Notes

1. All dimensions must be checked on site and any discrepancies to be reported to the office before.
2. The Contractor shall make a survey of the site and shall be responsible for obtaining all dimensions and levels necessary for the proper construction of works as indicated.

Client
SMITH

Job Title
PROPOSED CONSERVATORY
173 SEAGATE ROAD
LONG SUTTON

Drawing Title
EXISTING

© Copyright

**ELEVATION**

Extension Design Ltd
DESIGN - CONSTRUCTION
PROJECT MANAGEMENT
16 Wright Street Hull HU2 8JU
Telephone 01482 221155
Fax 01482 221105
Email

| Revisions | Date | Description | DR | CH |
|---|---|---|---|---|
| A | | | | |

Status: PLANNING

Scale: A4- 1 100 | Date: 03/08/04

Drawn By: RDB | Checked | Approved

Drawing No.: 1001/168/01 | Rev