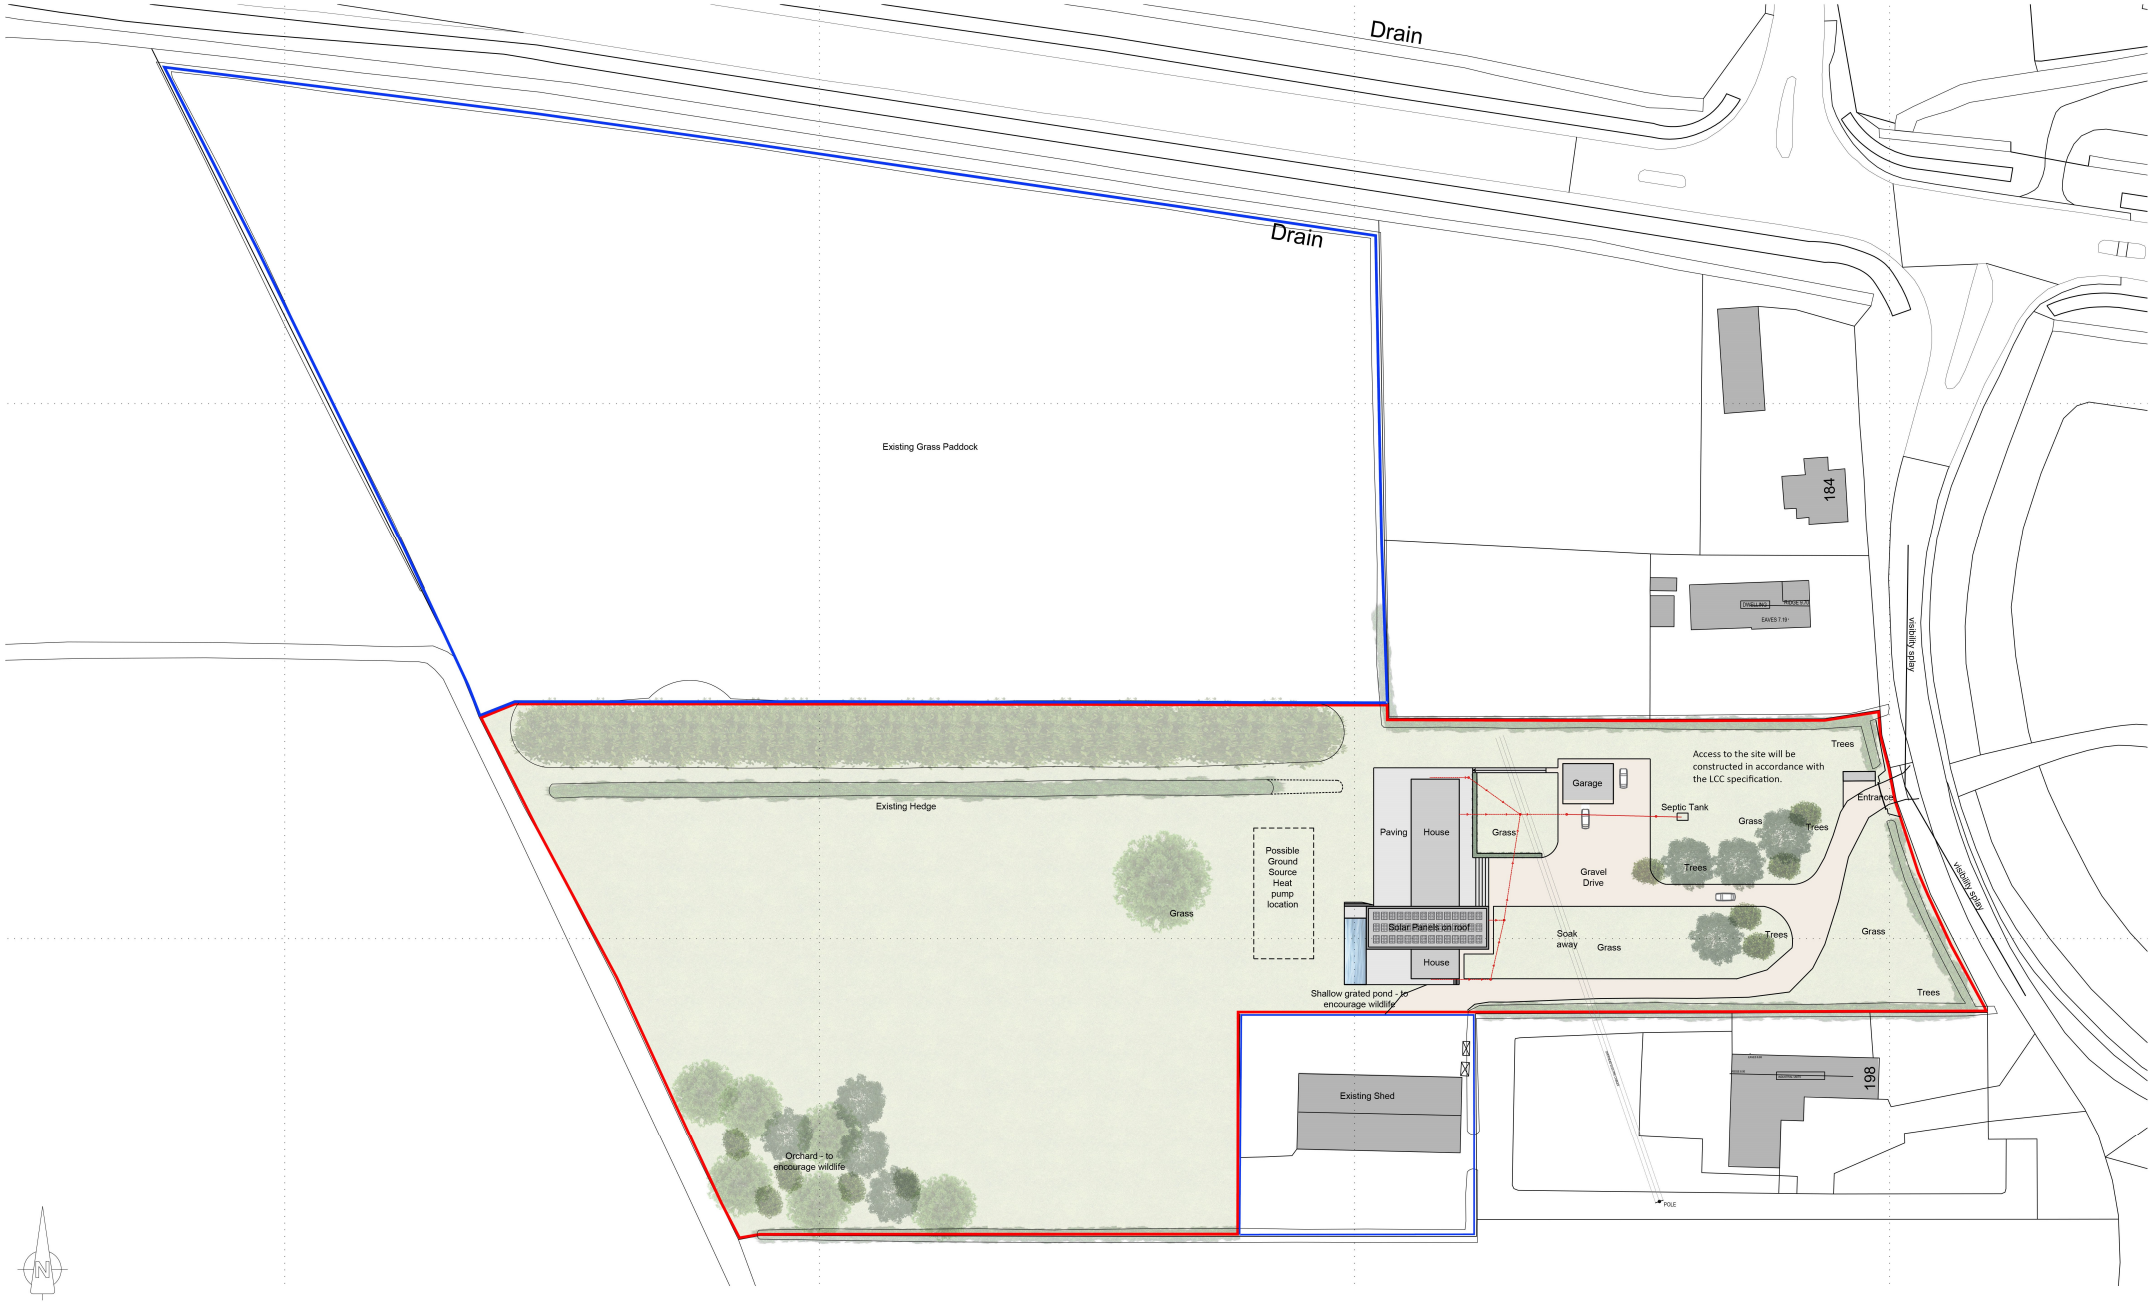


Proposed Strategic Site Plan

1:500

10m 0 10m 20m 30m 40m 50m

Revision	Date	Description
A	15.01.2020	Note added regarding entrance specification

Revision	Date	Description

Stage
PLANNING

NOTES:

DO NOT SCALE THIS DRAWING

ALL DIMENSIONS TO BE CHECKED PRIOR TO CONSTRUCTION

DRAWING TO BE READ IN CONJUNCTION WITH MANUFACTURES SPECIFICATION AND DRAWINGS

ANY DISCREPANCIES TO BE DRAWN TO THE ATTENTION OF THE DESIGNER

Client
MR. & MRS. SMITH

Project
OAK TREE FARM

Title
PROPOSED STRATEGIC SITE PLAN

Date	Scale	Drawing No.
20.08.2019	1:500 @ A1	001-03A

AKM ARCHITECTURE

AKM Architecture
01775 54 53 52
info@akmarchitecture.co.uk
www.akmarchitecture.co.uk
5 Station Street, Donington,Spalding, PE11 4UQ