

Site Plan
Scale: 1:200

0 2 4 6 8
metres




Location Plan
Scale: 1:1250

0 12.5 25 37.5 50
metres




Proposed Signage
Scale: 1:10

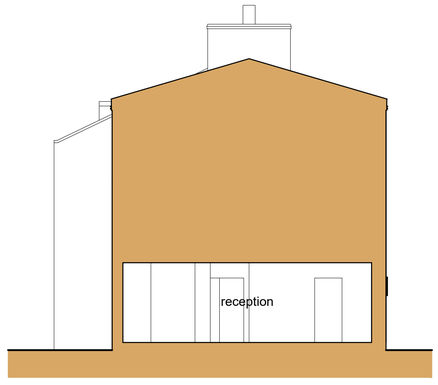

Section A-A
Scale: 1:100


0 1 2 3 4
metres

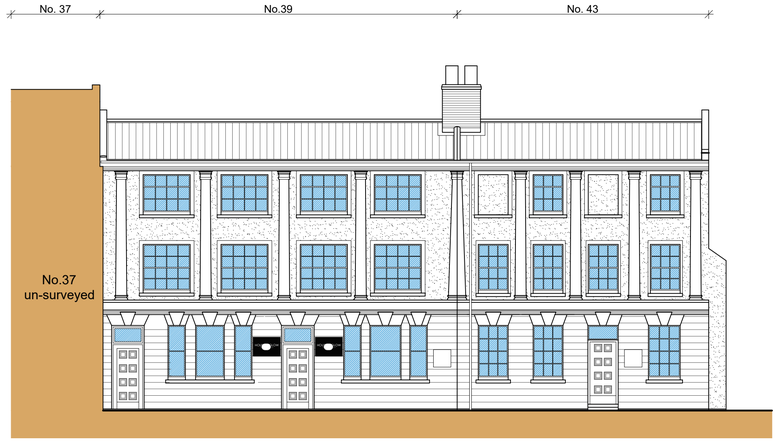

Front Elevation
Scale: 1:100

0 1 2 3 4
metres

Signage fixed to building using existing screw holes

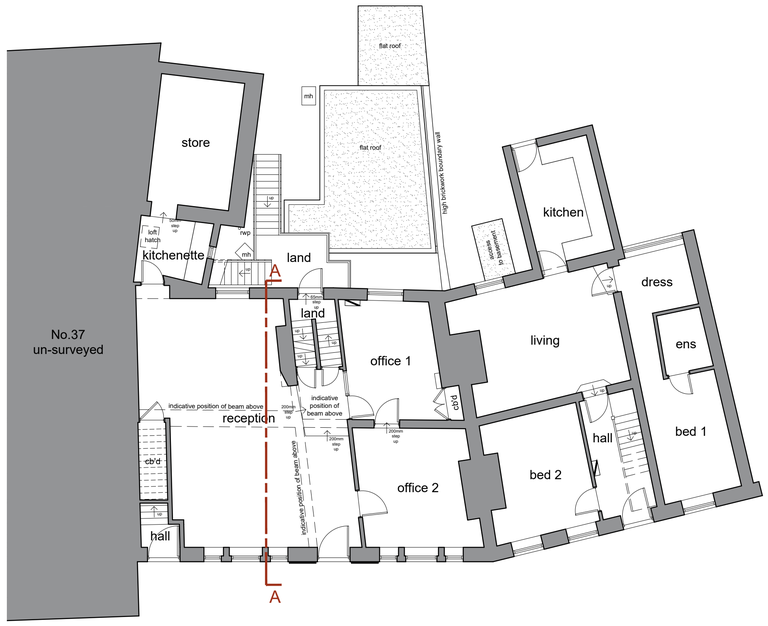

Ground Floor Plan
Scale: 1:100

0 1 2 3 4
metres

General Notes
1. All dimensions are shown in 'mm' unless otherwise stated.
2. The contractor, sub-contractors and suppliers must verify all dimensions on site prior to the commencement of any work.
3. This drawing is to be read in conjunction with all relevant engineers and specialist sub-contractors drawings and specifications.
4. Any discrepancies are to be brought to the designers attention.

Signage fixed to building using existing screw holes.

Status
FOR APPROVAL

SWANN EDWARDS
ARCHITECTURE
Swann Edwards Architecture Limited, Black Barn, Fen Road, Guyhirn, Wisbech, Cambs. PE13 4AA
t 01945 450694 e info@swannedwards.co.uk w www.swannedwards.co.uk

Job Title
Proposed Signage
Brenchley House,
39 West Street, Long Sutton
For: Mr N Burton

Date: October 2025
Drawn by: BR
Checked by: G.E

Drawing Title
Planning Drawing
Location Plan, Site Plan,
Section, Ground Floor Plan &
Front Elevation

Job No.: SE-2419
Sheet Size: A1
Dwg No.: PP1000
Revision:

Swann Edwards Architecture Limited ©