


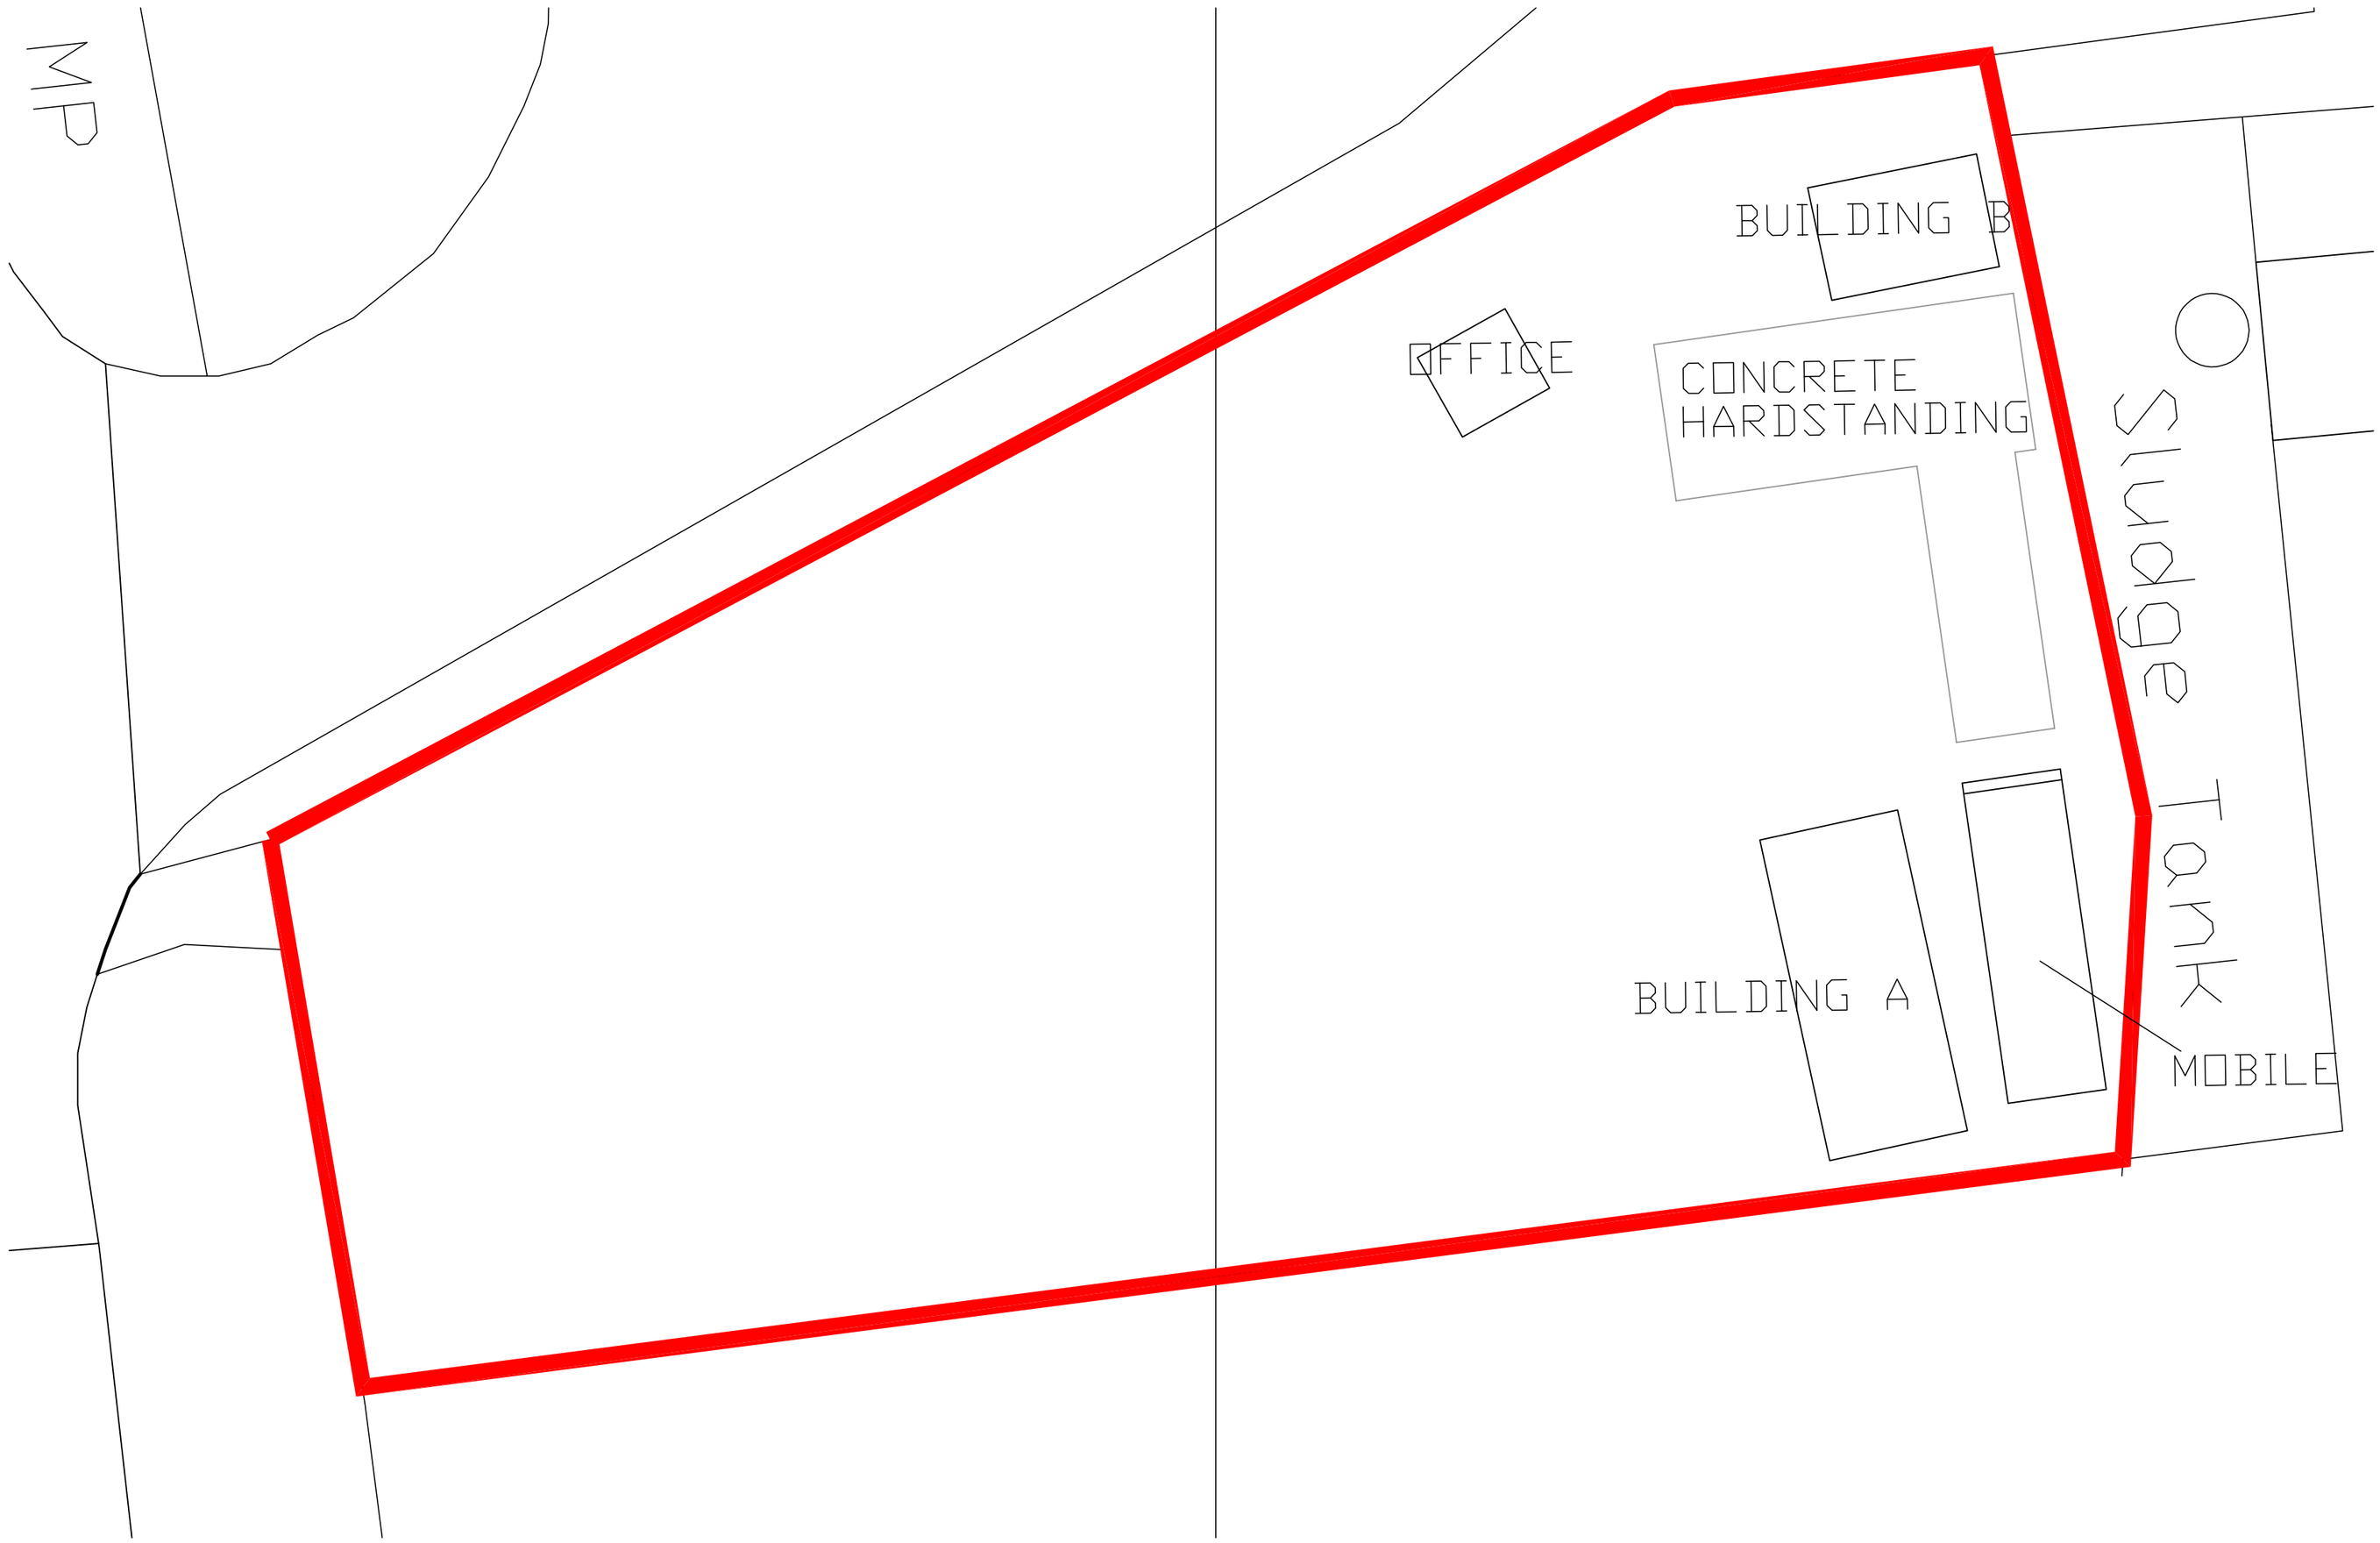

Rev	Date	Detail
-	-	-

I-LID DESIGN LTD
INTERIOR DESIGN | ARCHITECTURE | PROJECT MANAGEMENT
28-29 Maxwell Road, Peterborough PE2 7JE
Tel: 01733 396181 info@i-lid.co.uk
www.i-lid.co.uk

Client: COMPACT CARS

Job Title:
COMPACT CARS
WISBEACH ROAD
LONG SUTTON

Scale: 1-200 @ A2 Date: 14/11/17

Drawing Title
PROPOSED SITE PLAN

Drawing No.
291-01SD03 Revision -

ALL DRAWINGS ARE THE COPYRIGHT OF I-LID DESIGN

PROPOSED SITE PLAN