


©Design Copyright reserved. Written consent must be obtained before copying or reproducing this drawing.
Do not scale from this drawing, use dimensioned figures only. Contractors are responsible for taking and checking site dimensions. Any discrepancy must be reported to the architect immediately.

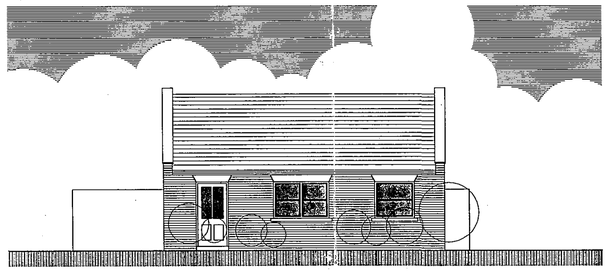


FRONT ELEVATION (south west)

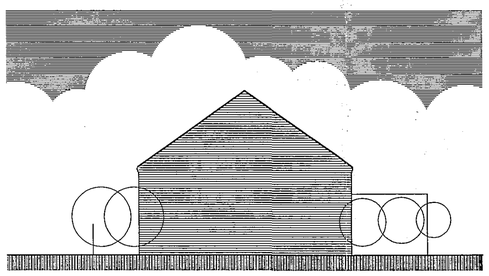


SIDE ELEVATION (south east)

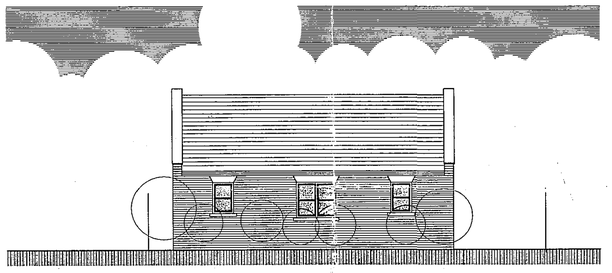

REAR ELEVATION (north east)

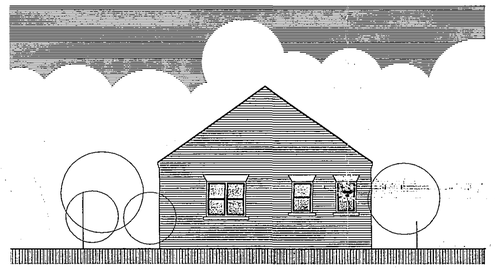


SIDE ELEVATION (north west)

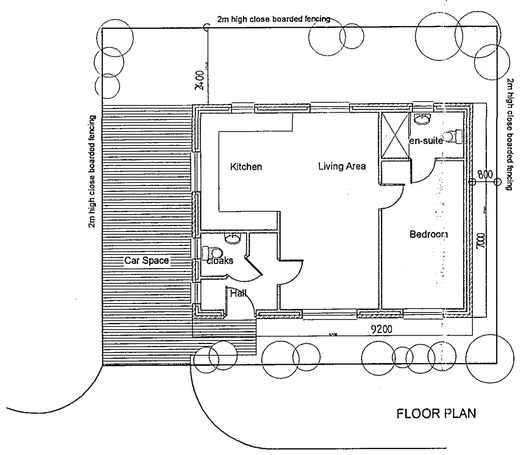

FLOOR PLAN

SPECIFICATION

Entrance Door + Frame	Timber, gloss painted
Windows	White uPVC sliding sash
Walls	Hanson Mozart Blend facing bricks
Roof	Natural slate

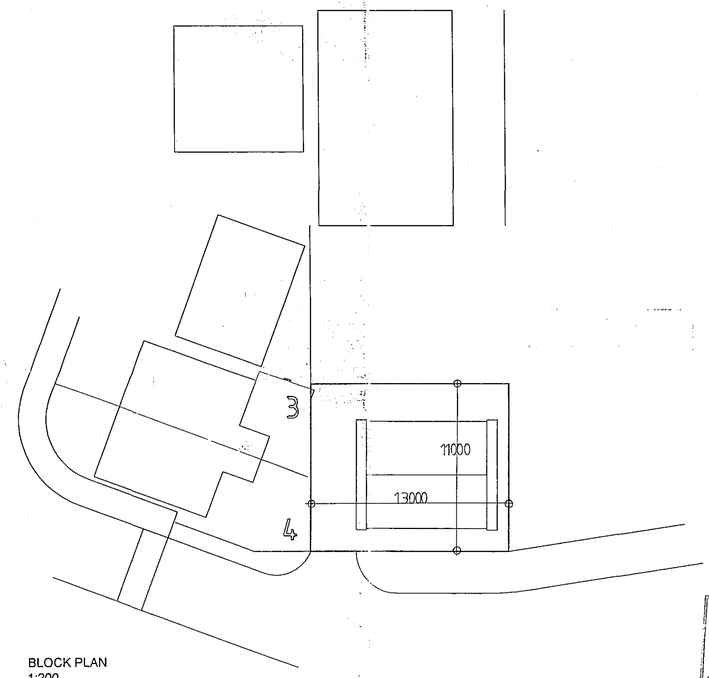

BLOCK PLAN
1:200

DETERMINED PLAN

RECEIVED
Planning & Development
17 AUG 2006
Ref: 1152/06

CB Design Group
Chartered Architects + Planning Consultants
NFU Buildings - Camelgate - Spalding - Lincolnshire PE12 ^et
Telephone 01-775 722241 Fax 01-775 769986
Email enquiries@cblnewhomes.co.uk
Members of The Royal Institute of British Architects
Members of Chartered Institute of Architectural Technologists

Client: Castle Building Limited
Scale: 1:100
Project: Proposed Dwelling, London Road, Long Sutton
Date: August 2006
Drawn by: PLH
Drawing No.
Title: Planning Application
Revision

A1