

© Design Copyright reserved. Written consent must be obtained before copying or reproducing this drawing. Do not scale from this drawing, use dimensioned figures only. Contractors are responsible for taking and checking site dimensions. Any discrepancy must be reported to the architect immediately.




Existing Front Elevation

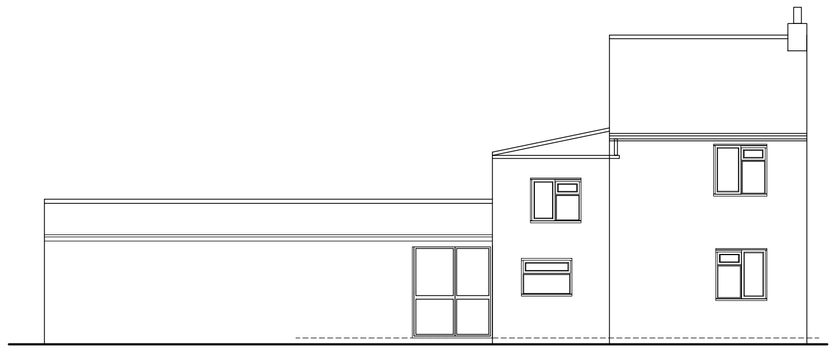

Existing Rear Elevation

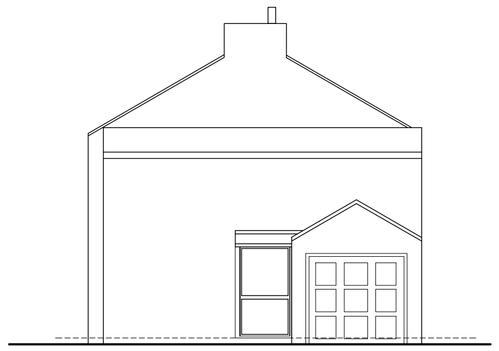

Existing East Elevation

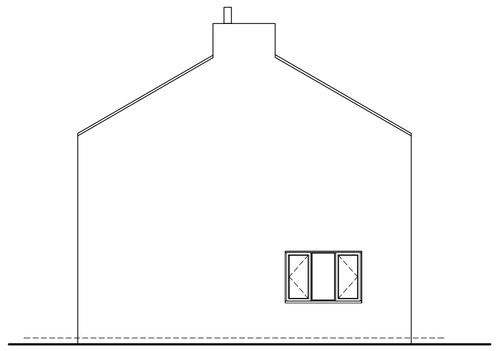


Existing West Elevation






Proposed Rear Elevation

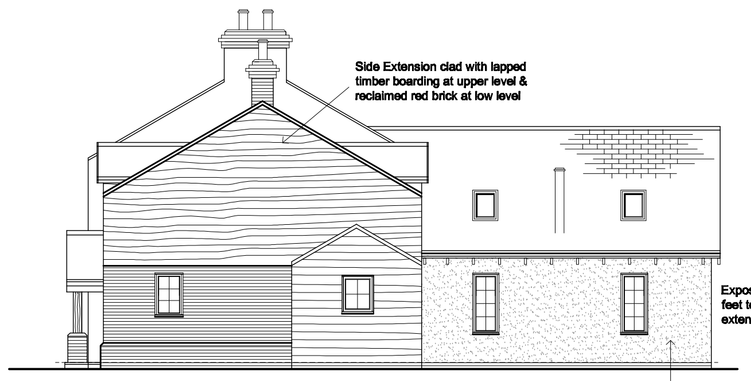


Proposed East Elevation



Proposed West Elevation

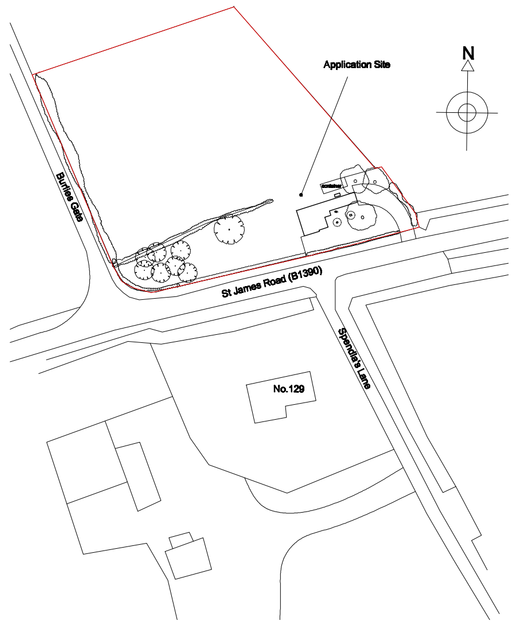

Location Plan 1:1250scale

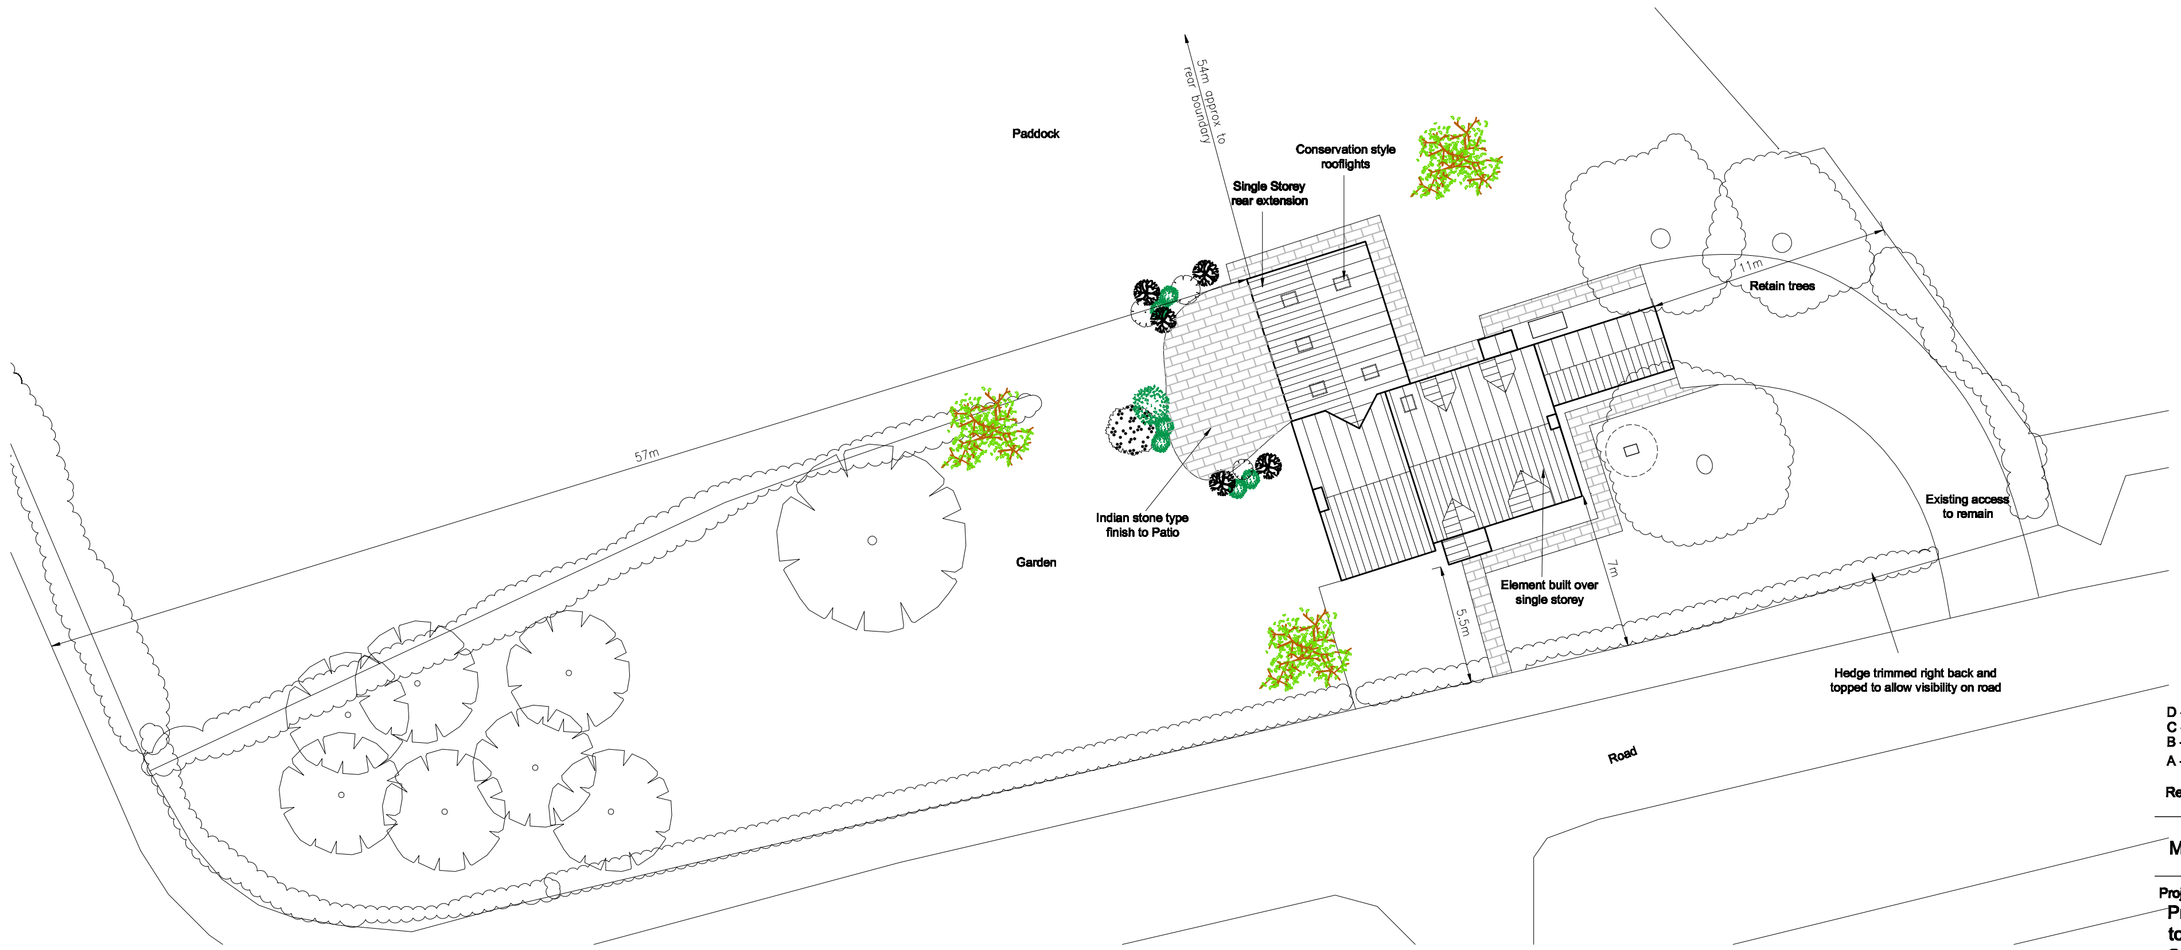

Proposed Site Plan 1:500scale

Rev.	Date
D - Dims to boundaries added	01.12.19
C - Propopsed footprint added	21.11.19
B - Alterations to include garage	10.11.19
A - Extension revised incorporating client comments	18.10.19

Mr M Neaverson

Scale

Project
Proposed Extensions and Alterations to Existing Detached House;
St James Road, Long Sutton
PE129AZ

Date
May 2019

Drawing No.
P100/07/19

Title
Elevations, Site Plan & Location Plan

Revision
D

A1