


DETERMINED PLAN

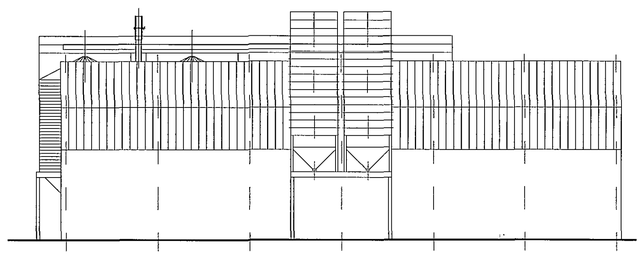


EAST ELEVATION

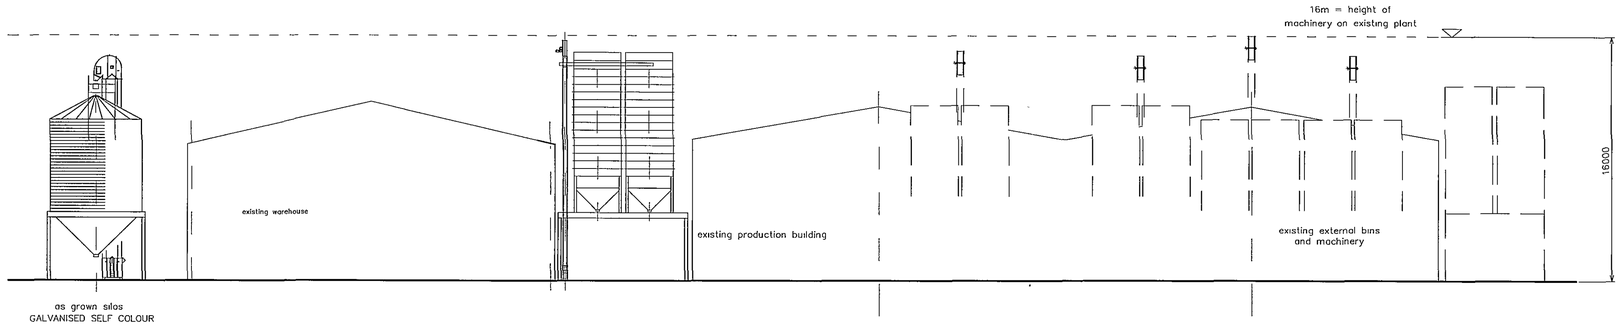

SOUTH ELEVATION

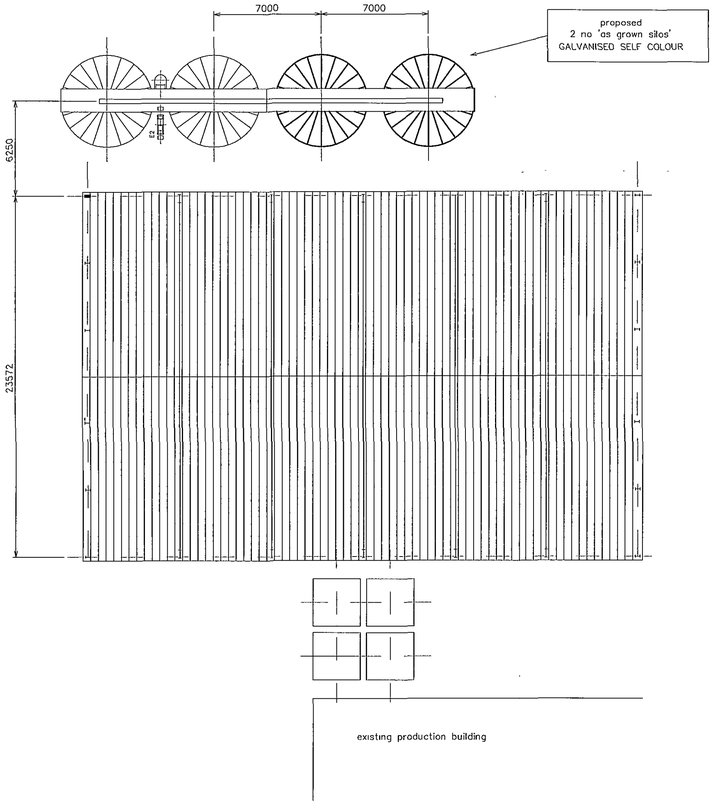

PLAN

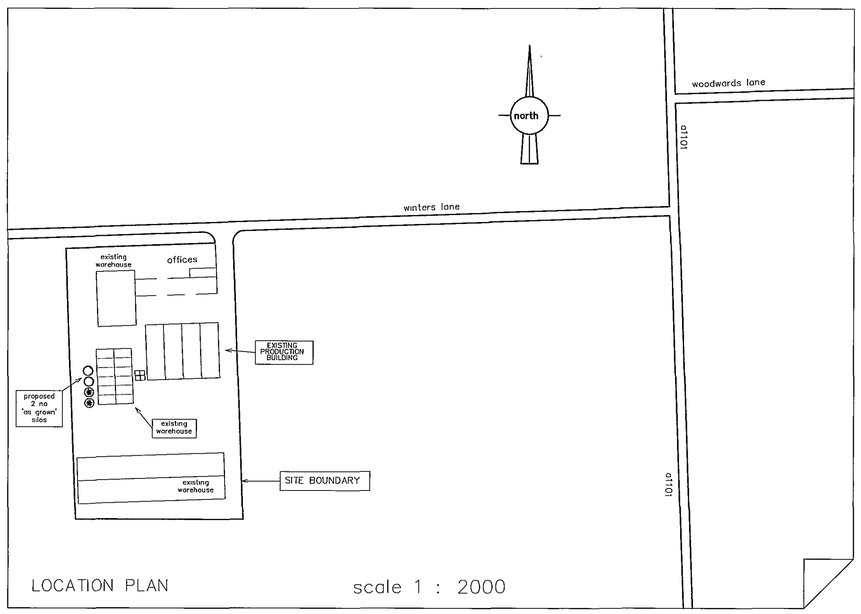

LOCATION PLAN scale 1 : 2000

Plann no [illegible]
10 NOV 2008
Ref: 1156/08

DETERMINED PLAN

CLIENT dunns *long sutton* limited winters lane spalding lincs pe12 9be	DESCRIPTION proposed 2 no additional 'as grown' storage silos	PETER J. KEELEY Project Design and Contract Management Tel: – 01473 403738 07912 550699 e–mail : – p.j.keeley@ntlworld.com	This drawing remains the property of PETER J. KEELEY and must not be disclosed to third party without written consent of PETER J KEELEY	SCALE 1 : 200 DATE Nov 2008	DRAWING NUMBER 02007–8a