



Revisions

Preliminary		For Construction	

David Trundley
Design Services

Chartered Institute of Architectural Technologists

Salgate Barn, Islington Road, Tilney All Saints, King's Lynn, Norfolk. PE34 4RY
Tel: 01553 617700 Fax: 01553 617874 Email: enquiries@dtrundleydesign.co.uk

Project Title:

MR AND MRS I B MCEWAN
ADJ NO 39 WEST STREET
LONG SUTTON

PROPOSED DETACHED SINGLE STOREY DWELLING

Drawing Title:

LOCATION PLAN

Scale:	Date:	Drawn:
1:1250	01.06.2005	IPGT

Drawing Number:

05-81-03

Copyright:
This drawing must not be re-issued, loaned or copied without the consent of David Trundley Design Services Limited. Do not scale this drawing, use only figured or grid dimensions. All dimensions to be checked by contractor on site prior to start of works. Any discrepancies are to be notified

DETERMINED PLAN

existing entrance to remain for access to extg dwelling only

Club

FOLDS LANE

39

29

27

existing driveway to be removed and converted into garden area for extg dwelling

propsoed boundary line

PARKING SPACE

DRIVEWAY

GARDEN AREA

GARDEN AREA

THE CHASE

7

9

11

17

WHITE OAK


PROPOSED SITE PLAN
1:250



FRONT (EAST) ELEVATION
Scale: 1:100



REAR (WEST) ELEVATION
Scale: 1:100

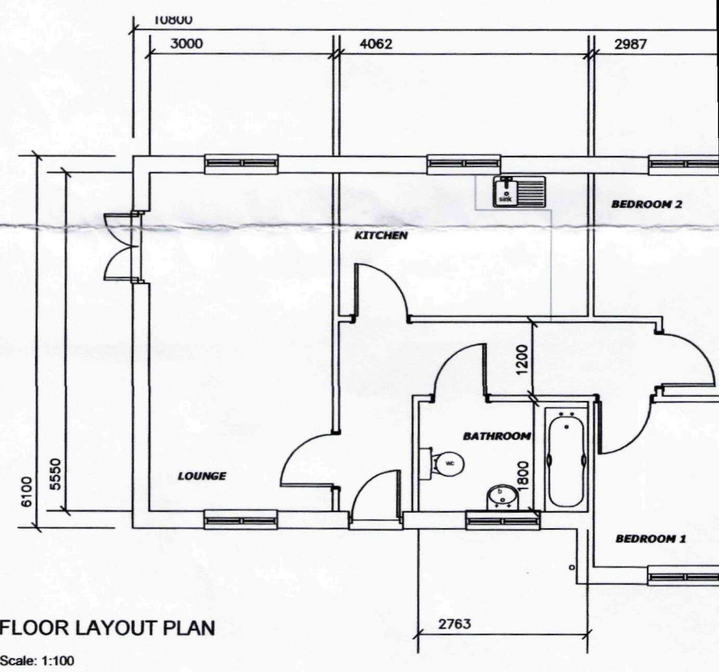

FLOOR LAYOUT PLAN
Scale: 1:100

Planning
2 1
Ref:

DETE
P