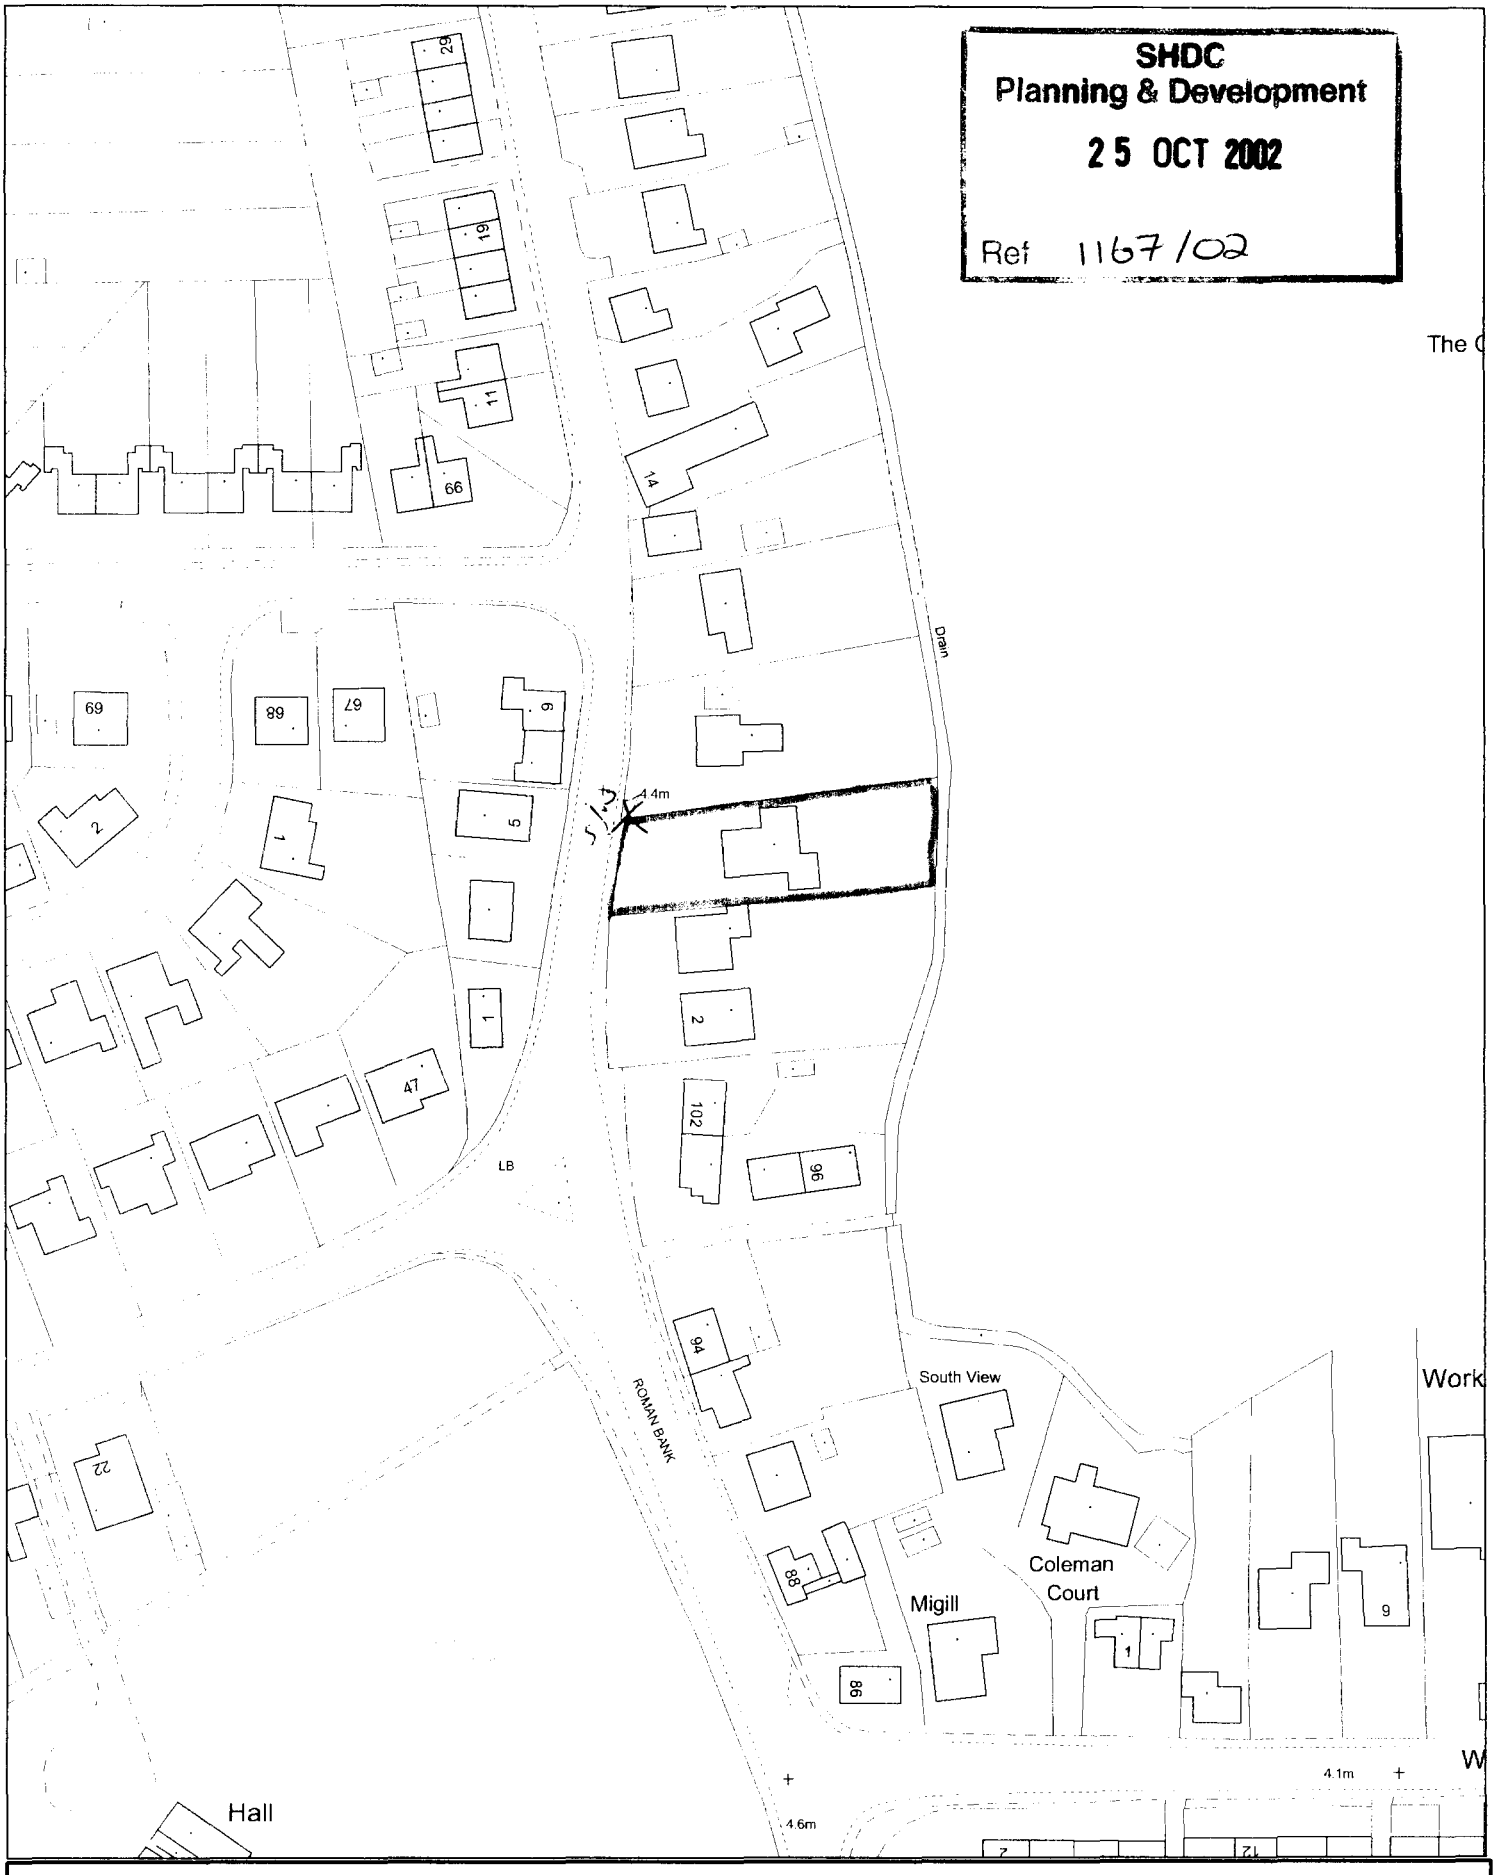




SOUTH HOLLAND DISTRICT COUNCIL

Council Offices, Priory Road, Spalding, Lincolnshire PE11 2XE

This copy has been produced specifically for the map return scheme purposes only. No further copies may be made.


Scale: 1:1250

This map is reproduced from Ordnance Survey material with permission of Ordnance Survey on behalf of Her Majesty's Stationery Office (c) Crown copyright. Unauthorised reproduction infringes Crown copyright and may lead to prosecution or civil proceedings. South Holland District Council LA079413 2002

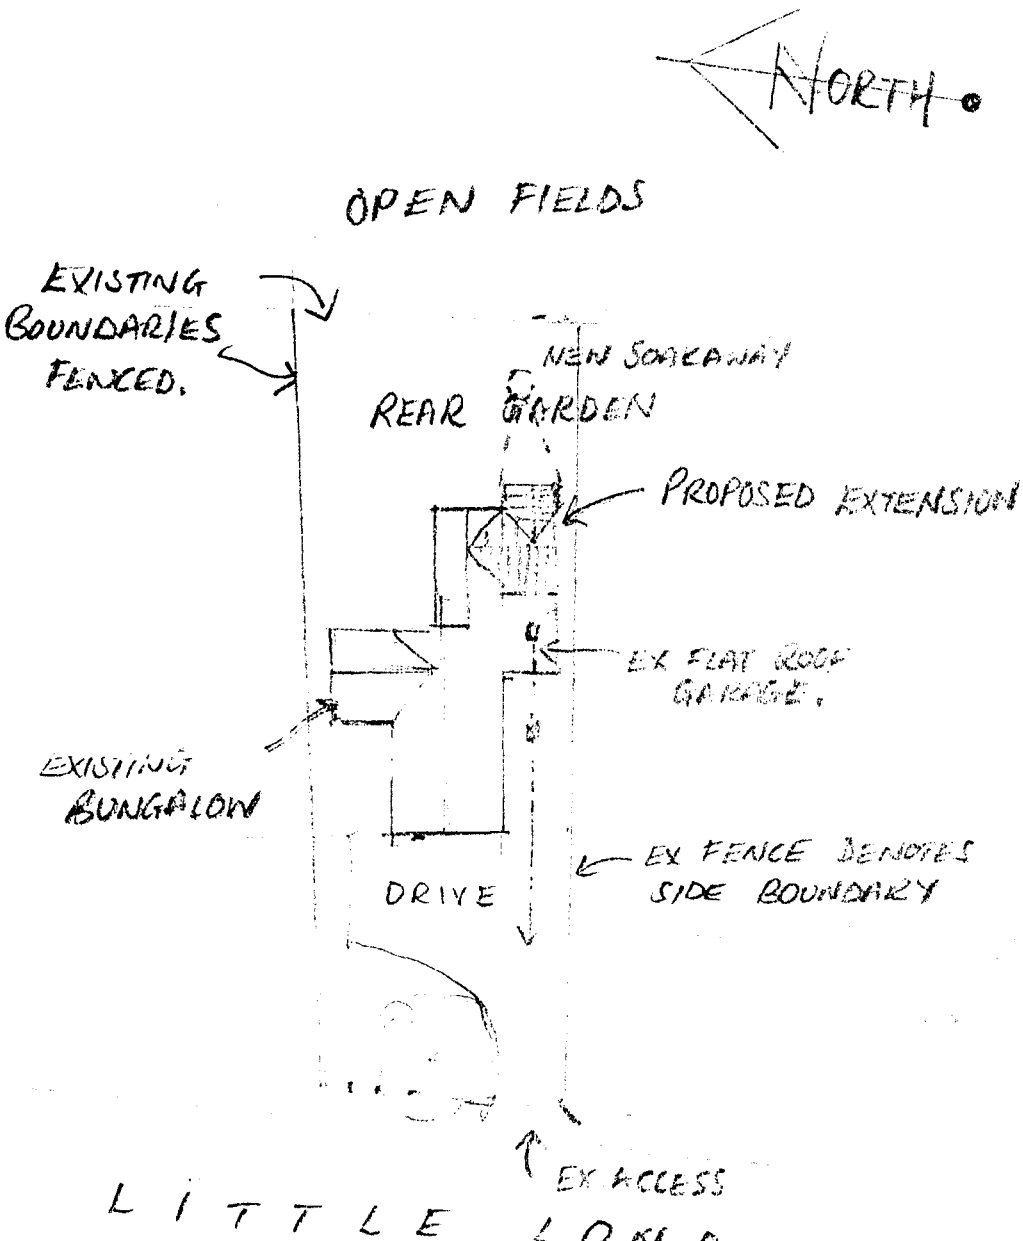


SCALE 1:500.


1167/02

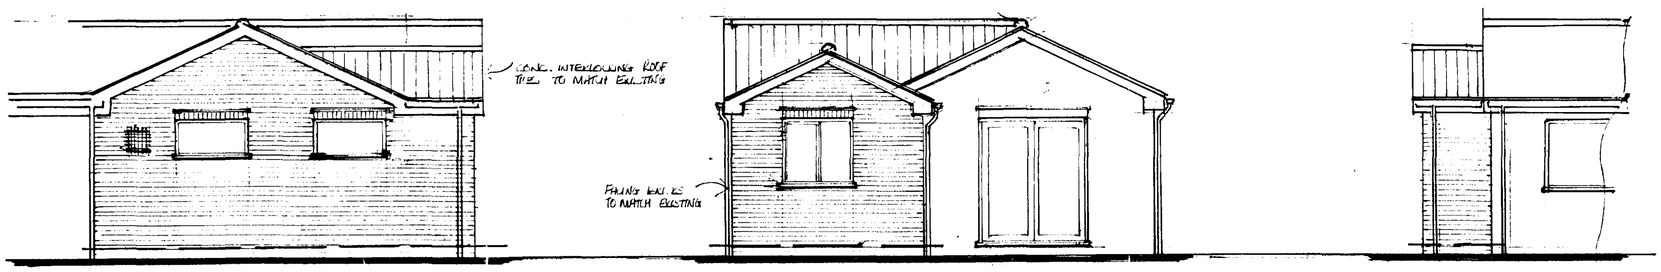



SIDE ELEVATION

REAR ELEVATION

SIDE ELEVATION

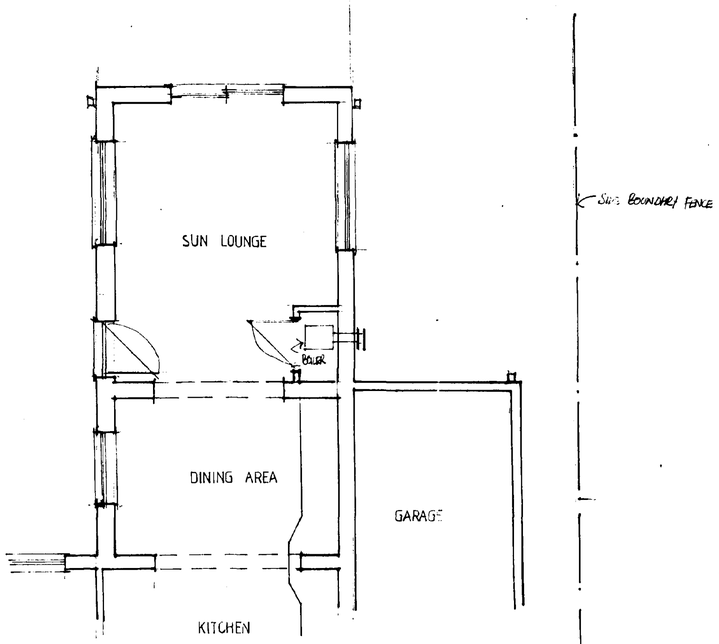


PLAN AS EXISTING

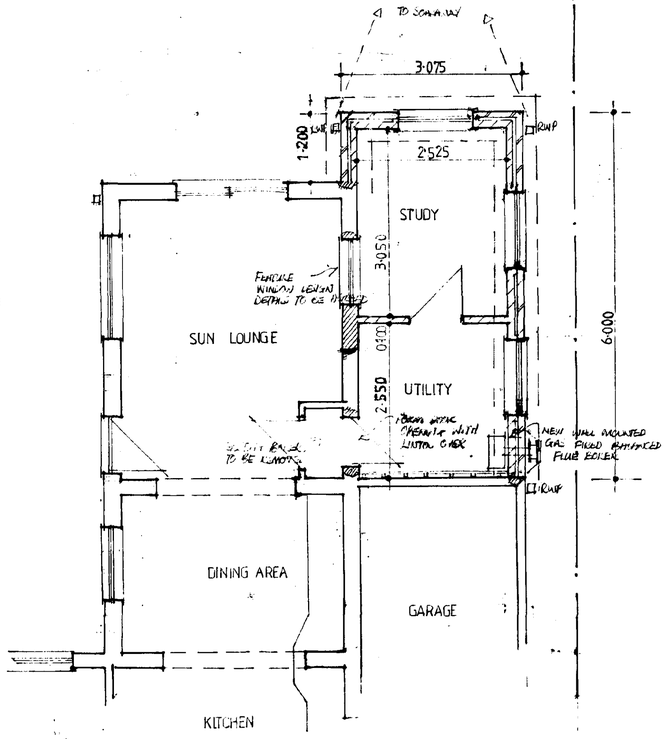


PLAN AS PROPOSED

PROJECT: PROPOSED EXTENSION TO REAR OF BUNGALOW.


SITE: 6, LITTLE LONDON, LONG SUTTON, SPALDING, LINCS.

CLIENT: Mr & Mrs BIRD.

SCALE: 1:50 . DATE: OCT, 02.

SHDC
Planning & Development
25 OCT 2002
Ref 1167/02

DETERMINED
PLAN

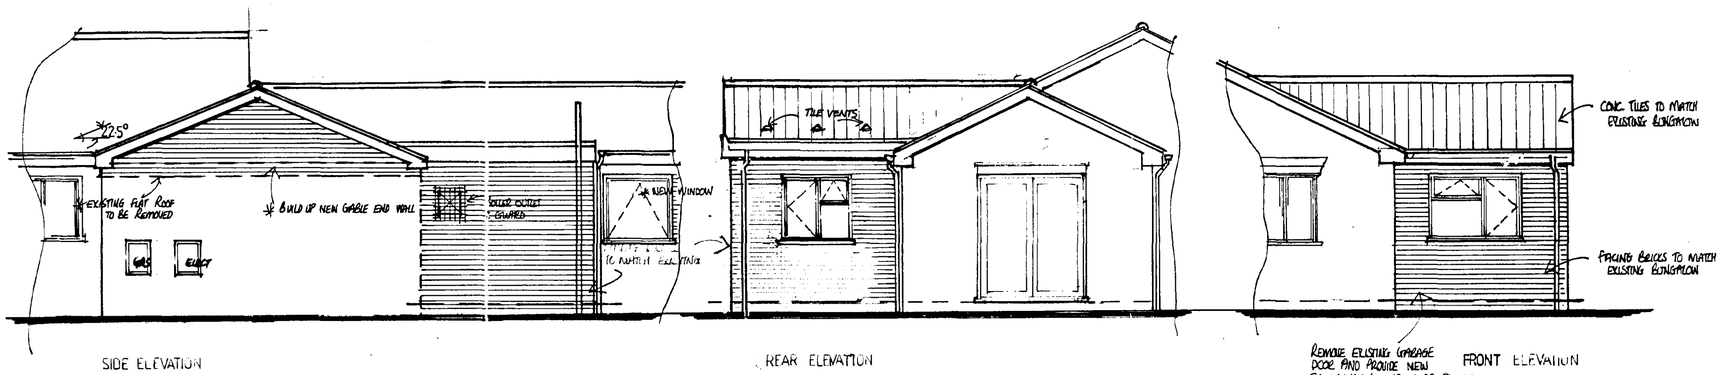


SIDE ELEVATION


REAR ELEVATION

CONC. TILES TO MATCH EXISTING BUNGALOW


FACING BRICKS TO MATCH EXISTING BUNGALOW

REMOVE EXISTING GARAGE DOOR AND PROVIDE NEW CAVITY WALL / WINDOW AS SHOWN.

FRONT ELEVATION

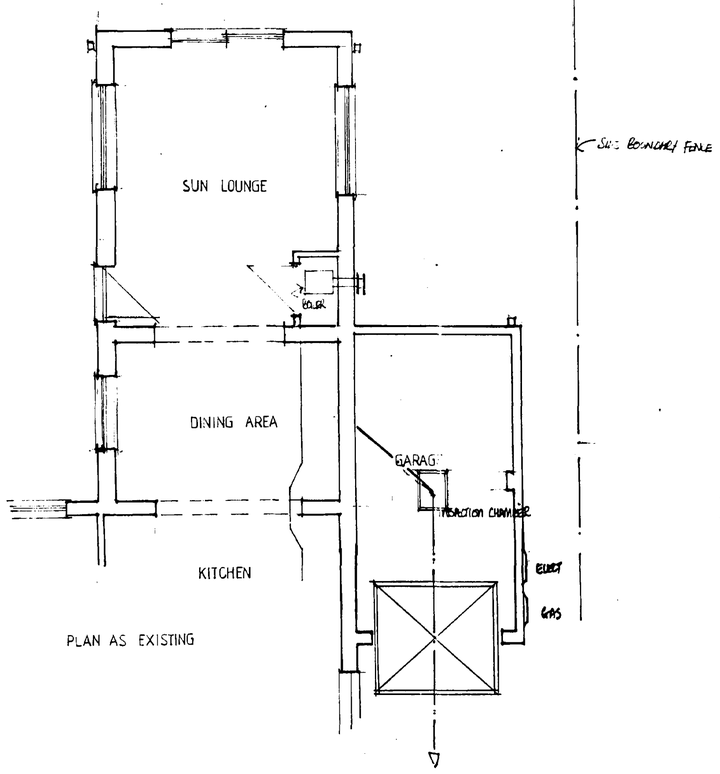


PLAN AS EXISTING

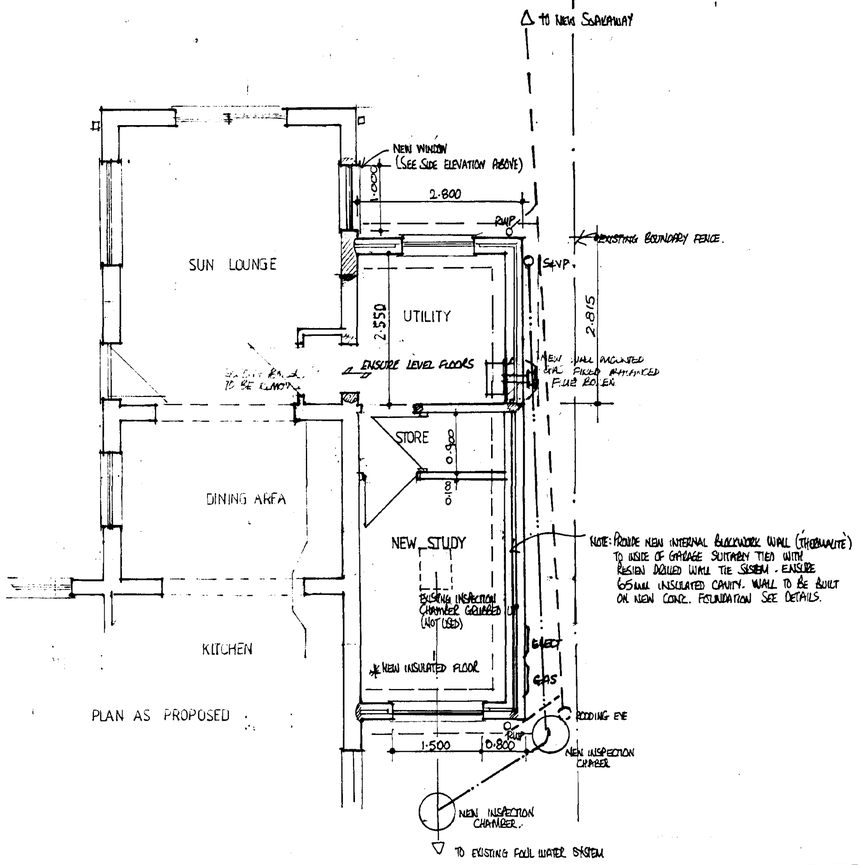


PLAN AS PROPOSED

SHDC
Planning & Development
– 1 APR 2003
Ref 1167/02

AMENDED PLAN
Ref. A1

PROJECT: PROPOSED EXTENSION TO REAR OF BUNGALOW.

SITE: 6, LITTLE LONDON, LONG SUTTON, SPALDING, LINCS.

CLIENT: Mr & Mrs BIRD.

SCALE: 1:50. DATE: OCT, 02.

Ⓐ PLANNING AMENDMENTS LAYOUT MARCH 2003.