

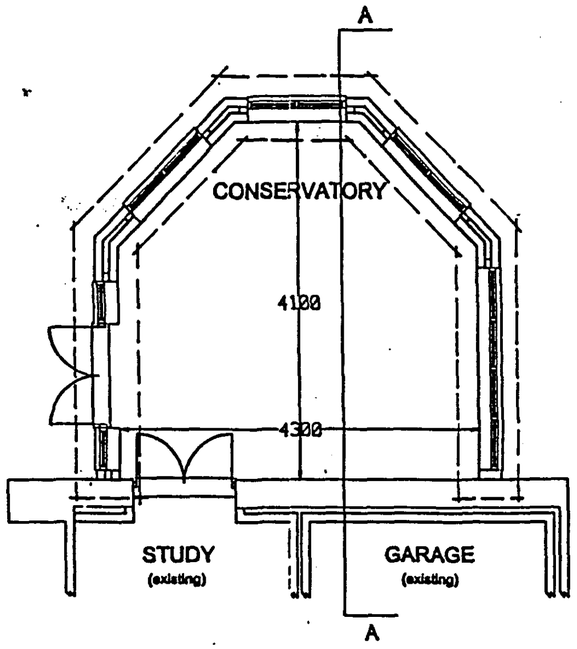



GROUND FLOOR PLAN Scale 1:50

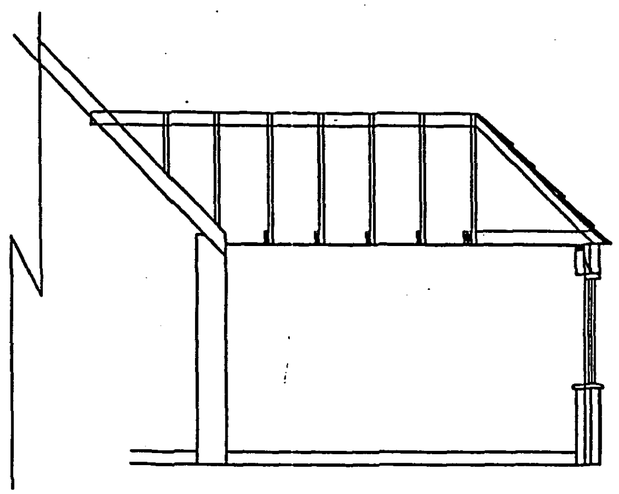


SECTION A - A proposed Scale 1:50

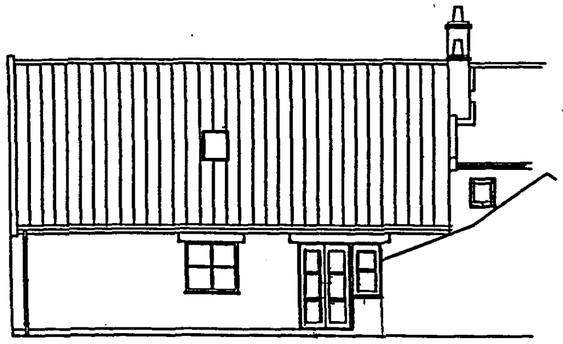


REAR existing scale 1:100

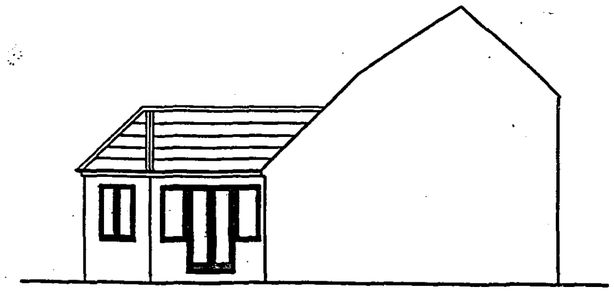


SIDE proposed

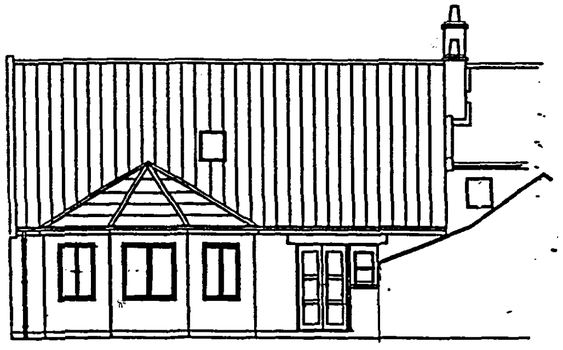

REAR proposed scale 1:100

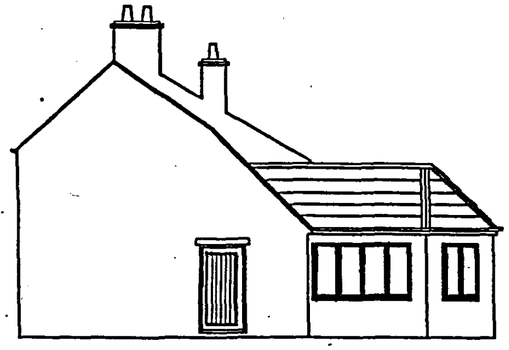

SIDE proposed scale 1:100

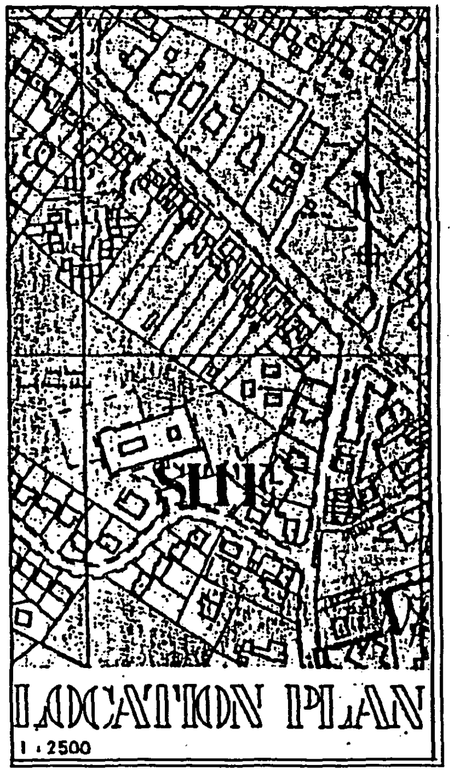

Notes :-

1) Brickwork in reclaimed bricks to match existing.
2) Roof tiles to be reclaimed pantiles to match those on Barn Conversion
3) windows and doors to be purpose made by J.T. Ward joinery to the approval of the conservation officer.

Mr & Mrs N.J. Reeve
Blacksmith's Cottage
2, Swapcoat Lane
Long Sutton
Spalding
Lincs

SHDC
Planning & Development
24 AUG 2007
Ref: 1168/07

PROPOSED CONSERVATORY AT 2 SWAPCOAT LANE LONG SUTTON

DETERMINED PLAN

Scales		Date
1:50	1:100	March 2003

Drawing No SW-CON.02

Rev A - Foundation added
Rev B - Window details