

EXISTING FLATS

PROPOSED FLATS

EXISTING COTTAGES

STREET SCENE ELEVATION

SOUTH HOLLAND DC
HOUSING & PLANNING
16 FEB 1999
Ref: 1179/98

APPROVED PLAN
Ref.

BROADGATE BUILDERS
Broadgate Builders (Spalding) Ltd
Broadgate House, Weston Hills,
Spalding, Lincolnshire. PE12 6BB.
Telephone: 01406 380632 Fax:01406 380014

PROJECT TITLE


FLATS DEVELOPMENT,
SWAP COTE MEWS,
SWAPCOAT LANE,
LONG SUTTON, SPALDING, LINCS.

DRAWING

STREET SCENE ELEVATION

REV	DESCRITION	DATE	BY
A	ROOF OF PROPOSED FLATS ALTERED.	FEB'99	MR

SCALE 1:100	DRAWN Mark Rogers
DATE FEB '99	DRG No 98025/2

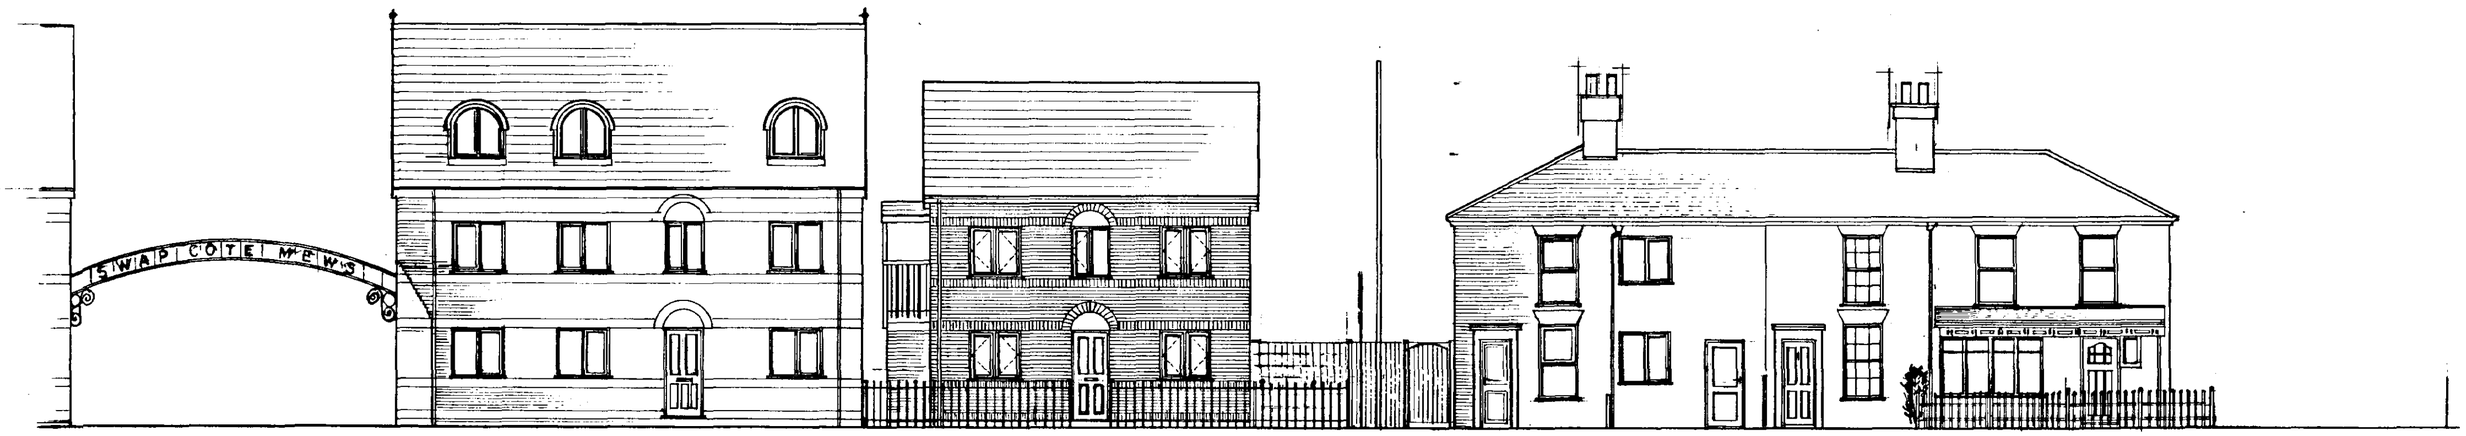

EXISTING FLATS

PROPOSED FLATS

EXISTING COTTAGES

STREET SCENE ELEVATION

SOUTH HOLLAND DC
HOUSING & PLANNING
18 FEB 1999
Ref: 1179/98

AMENDED PLAN
Ref.

BROADGATE BUILDERS

Broadgate Builders (Spalding) Ltd
Broadgate House, Weston Hills,
Spalding, Lincolnshire. PE12 6DB.
Telephone: 01406 380532 Fax:01406 380014

PROJECT TITLE

FLATS DEVELOPMENT,
SWAP COTE MEWS,
SWAPCOAT LANE,
LONG SUTTON, SPALDING, LINCS.

DRAWING

STREET SCENE ELEVATION


REV	DESCRITION	DATE	BY
A	ROOF OF PROPOSED FLATS ALTERED.	FEB'99	MR

SCALE 1:100

DRAWN Mark Rayner


DATE FEB '99

DRG No 9802S/2

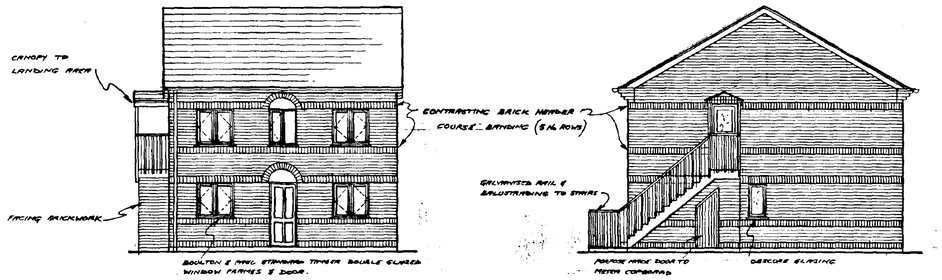


WEST ELEVATION


NORTH ELEVATION

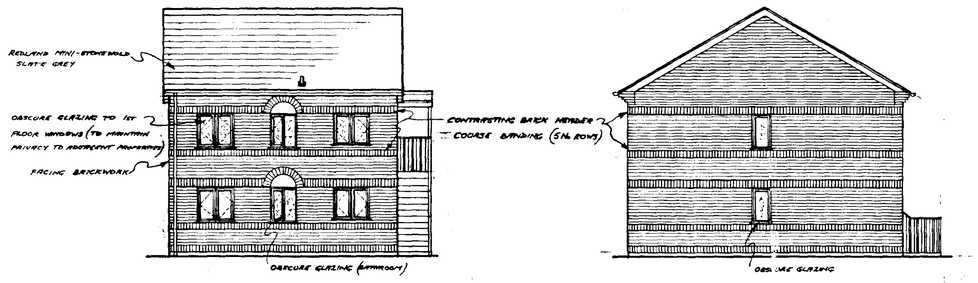


EAST ELEVATION

SOUTH ELEVATION

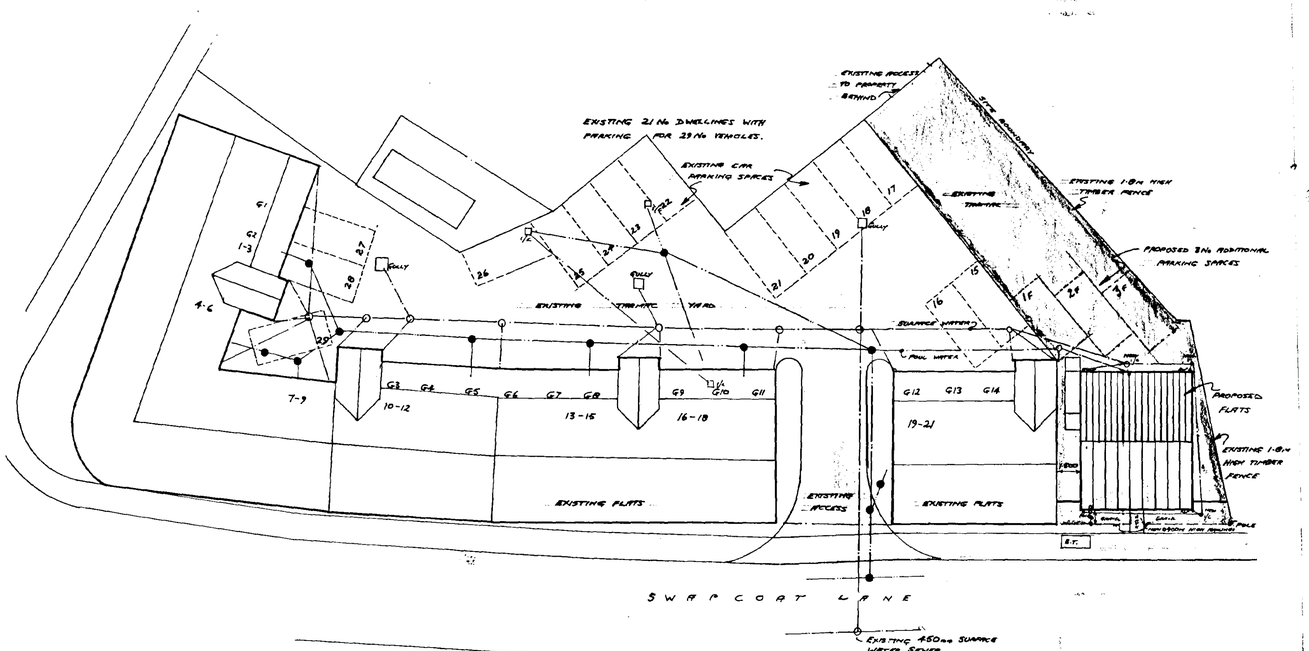

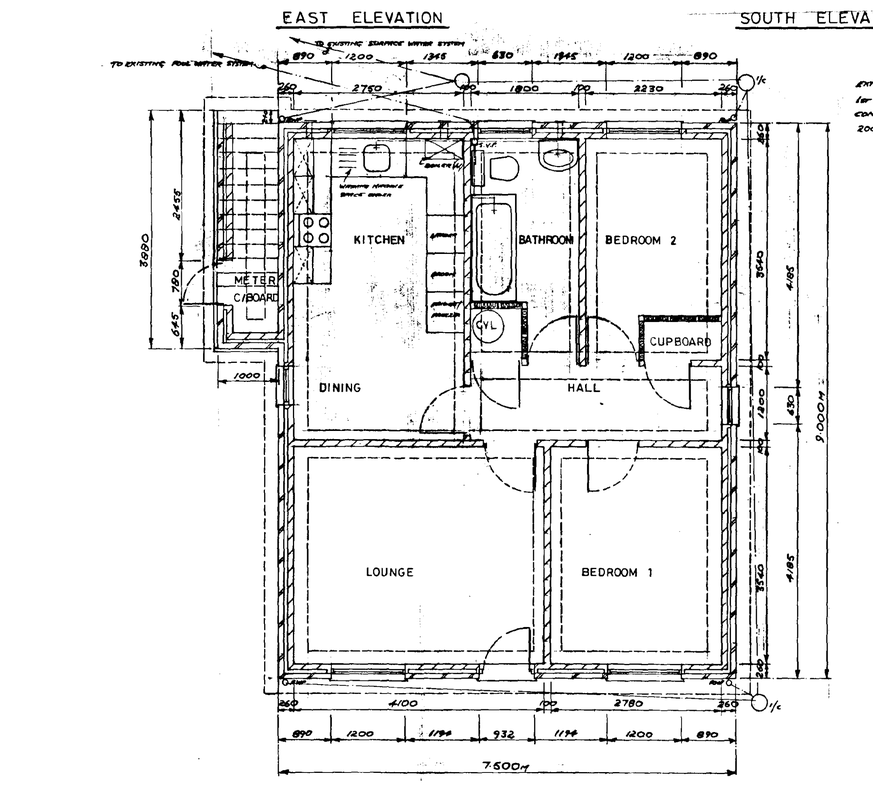


GROUND FLOOR FLAT

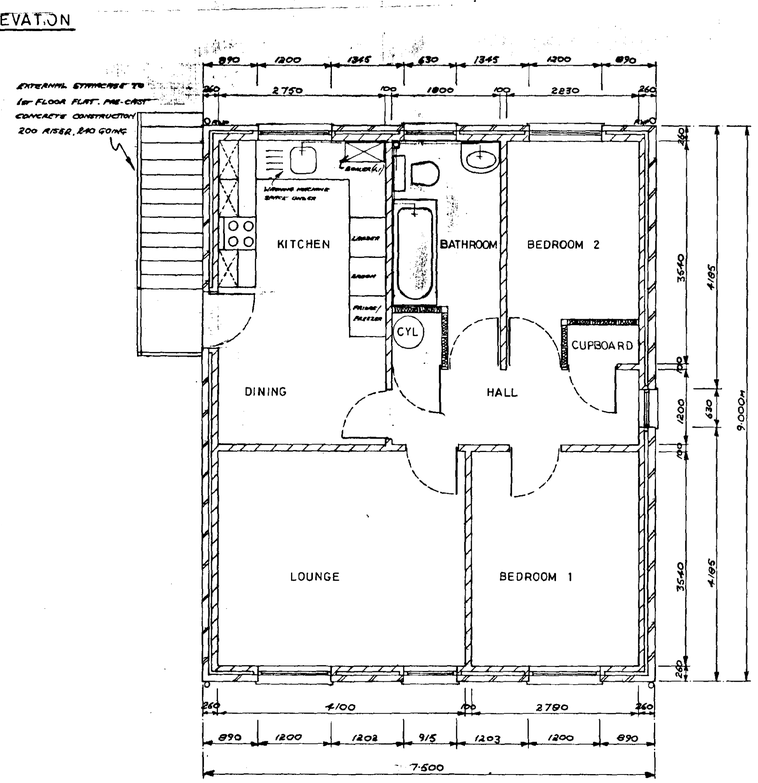

1st FLOOR FLAT

BLOCK PLAN

SCALE 1:200

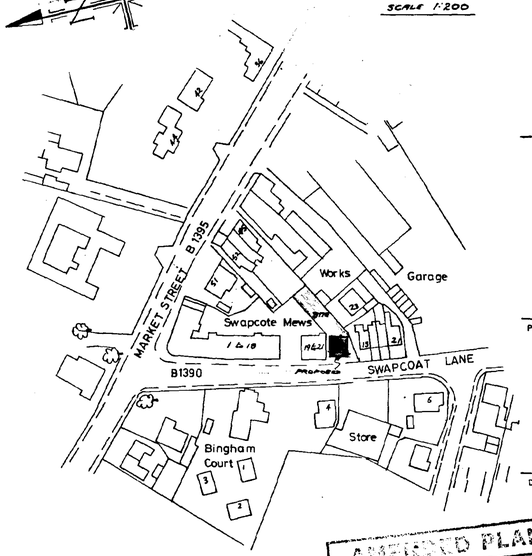

LOCATION PLAN

SCALE 1:2500

SOUTH HOLLAND DC
HOUSING & PLANNING
18 FEB 1999
Ref: 1179/98

AMENDED PLAN
Ref.

BROADGATE BUILDERS

Broadgate Builders (Spalding) Ltd
Broadgate House, Weston Hills, Spalding, Lincolnshire, PE12 6DB.
Telephone 01406 380532 Fax 01406 380016

PROJECT TITLE

FLATS DEVELOPMENT,
SWAP COTE MEWS,
SWAPCOAT LANE,
LONG SUTTON,
SPALDING, LINC'S.

DRAWING

PLANS AND ELEVATION DETAILS


REV	DESCRIPTION	DATE	BY
A	BRICK BANDING REMOVED, OBSCURE GLAZING TO 1ST F. BALCONY SCREEN PANEL	FEB'99	NK
B	ROOF PITCH ALTERED	FEB'99	NK

SCALE 1:100 & 1:50


DRAWN Mark Lyon

DATE NOV. 98


DRG No

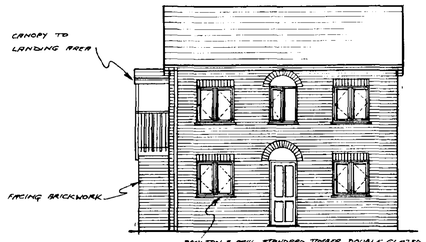


WEST ELEVATION

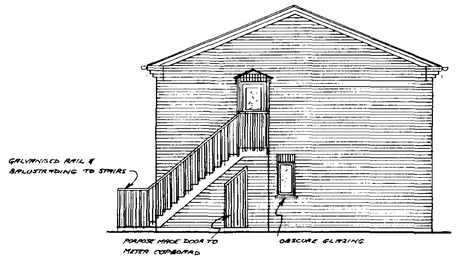


NORTH ELEVATION

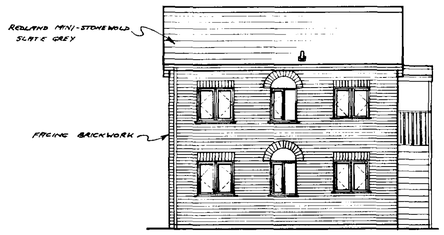


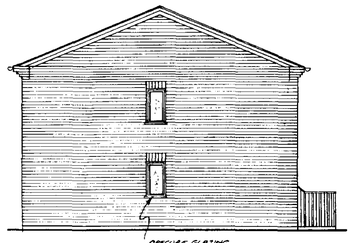


EAST ELEVATION

SOUTH ELEVATION

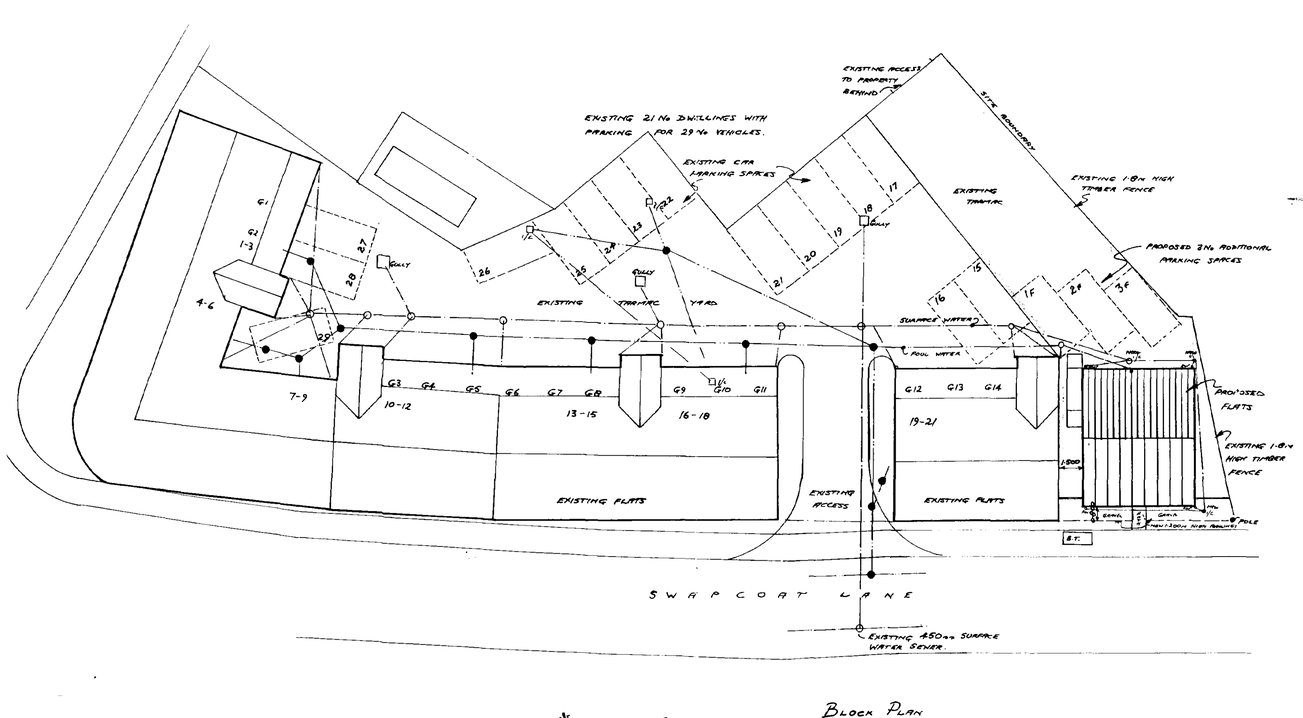


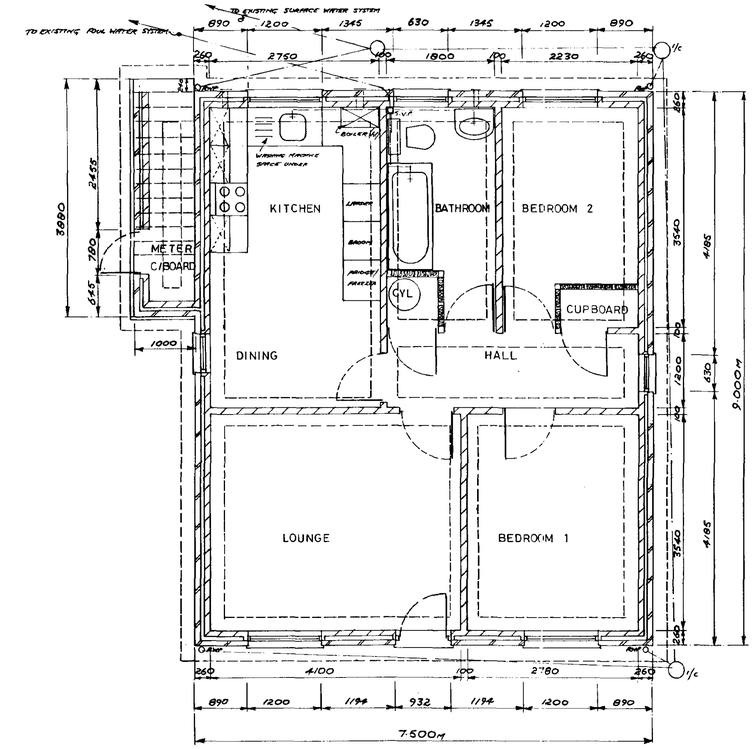

GROUND FLOOR FLAT

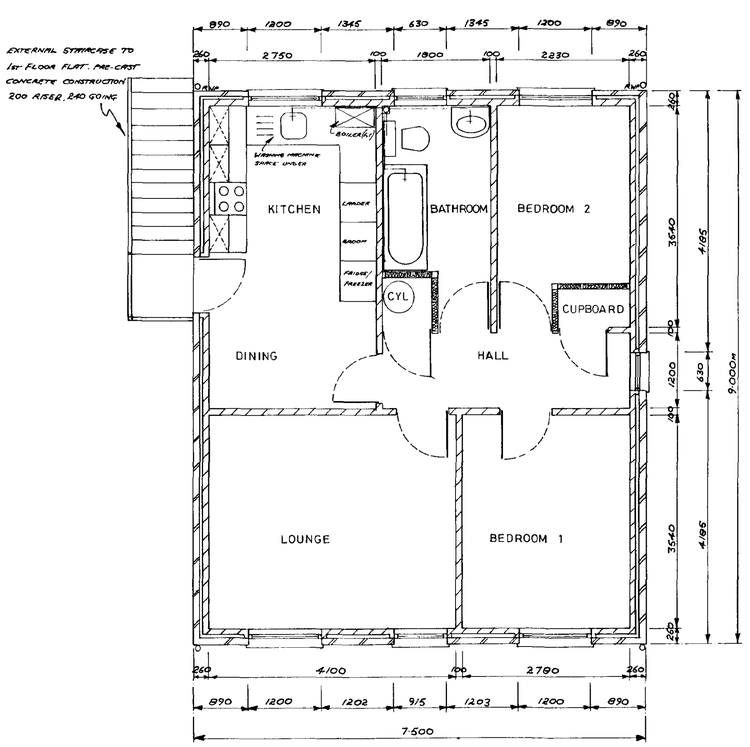

1 st FLOOR FLAT

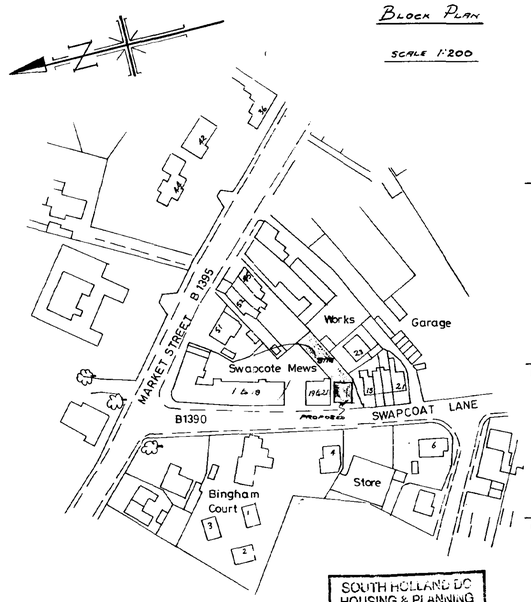

BLOCK PLAN

SCALE 1:200

LOCATION PLAN

SCALE 1:2500

SOUTH HOLLAND DC
HOUSING & PLANNING
30 NOV 1998
Ref: 1179/98

BROADGATE BUILDERS

Broadgate Builders (Spalding) Ltd
Broadgate House, Weston Hills
Spalding, Lincolnshire PE12 6DE
Telephone: 01406 380552 Fax:01406 380014

PROJECT TITLE

FLATS DEVELOPMENT,
SWAP COAT MEWS,
SWAP COAT LANE,
LONG SUTTON,
SPALDING, LINC'S.

DRAWING

PLANS AND ELEVATION DETAILS


REV	DESCRIPTION	DATE	BY

SCALE 1:100 & 1:50


DRAWN Mark Lyon

DATE NOV 98


DRG No 98025/1

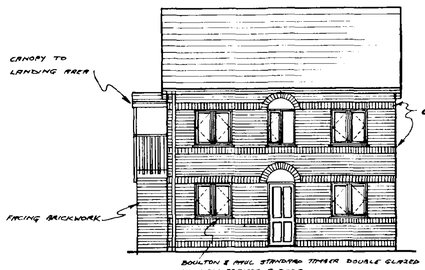


WEST ELEVATION

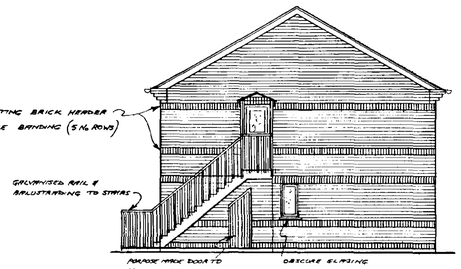


NORTH ELEVATION

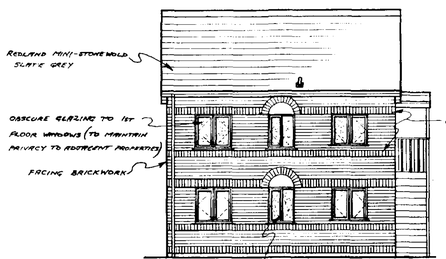

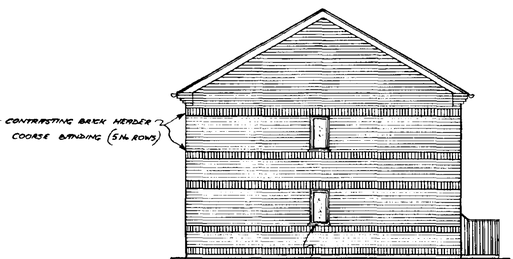


EAST ELEVATION


SOUTH ELEVATION

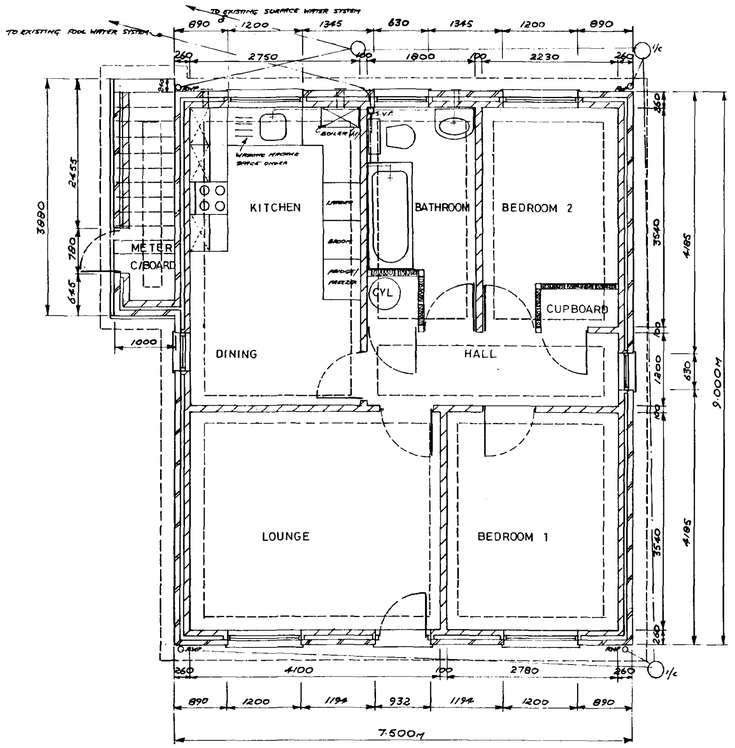

GROUND FLOOR FLAT

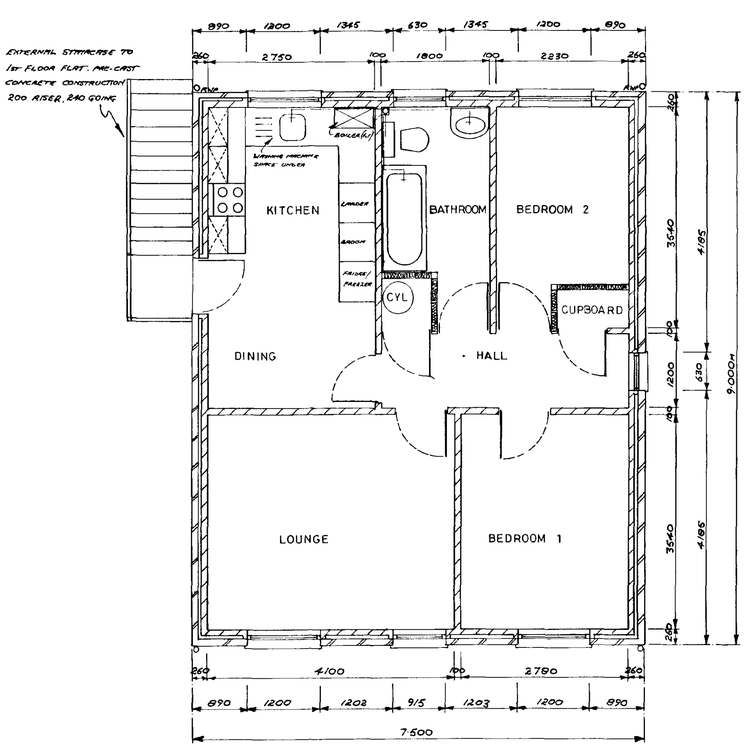


1 st FLOOR FLAT

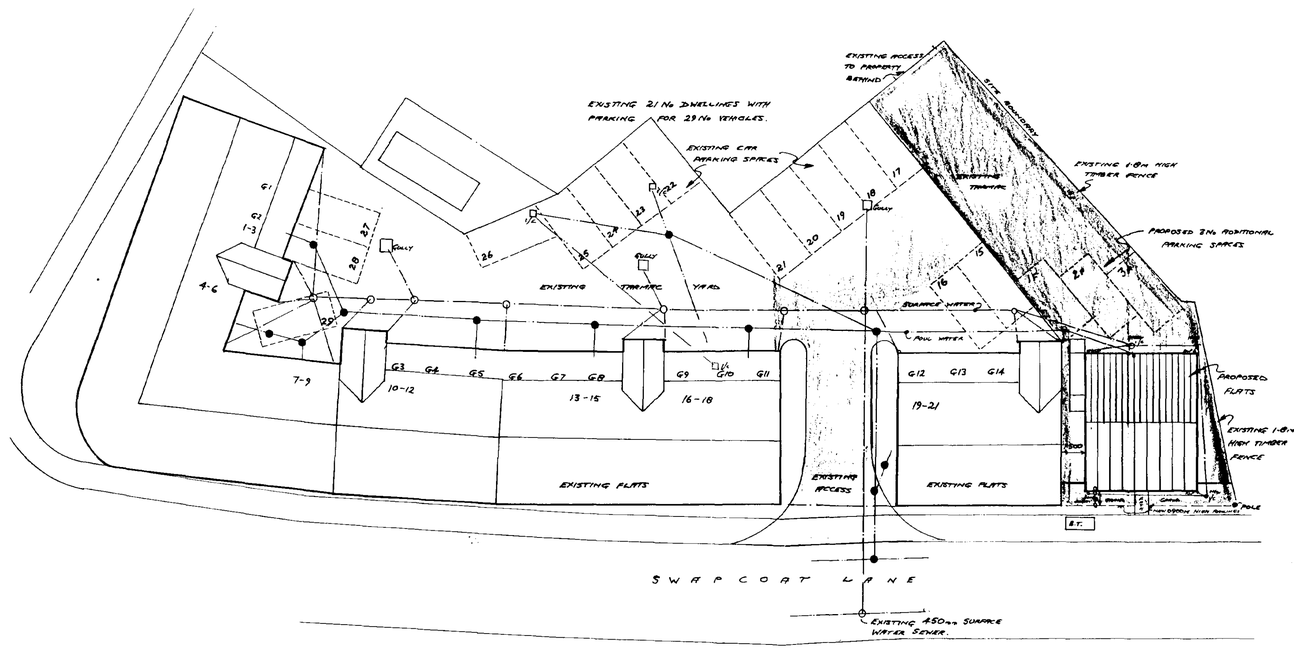

BLOCK PLAN

SCALE 1:200

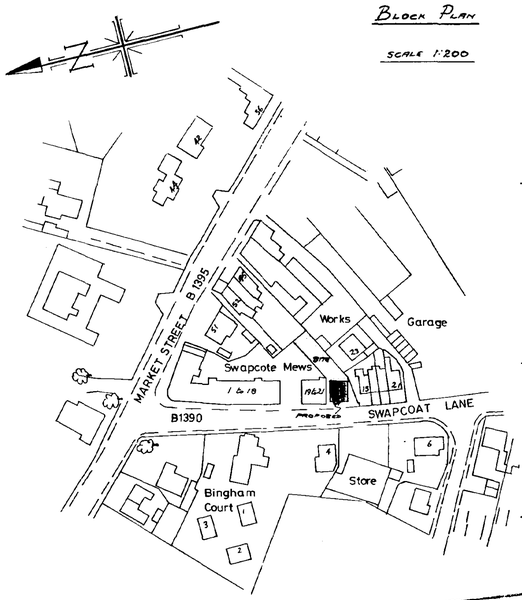

LOCATION PLAN

SCALE 1:2500

SOUTH HOLLAND DC
HOUSING & PLANNING
18 FEB 1999
Ref: 1179/98

BROADGATE BUILDERS

Broadgate Builders (Spalding) Ltd
Broadgate House, Weston Hills,
Spalding, Lincolnshire, PE12 6DB
Telephone: 01406 380532 Fax:01406 380016

PROJECT TITLE

FLATS DEVELOPMENT,
SWAP COTE MEWS,
SWAPCOAT LANE,
LONG SUTTON,
SPALDING, LINC'S.

DRAWING

PLANS AND ELEVATION DETAILS

AMENDED PLAN
Ref.


REV	DESCRIPTION	DATE	BY
A	BRICK BANDING ADDED, OBSCURE GLAZING TO EAST ELEVATION, SKYLINE WINDOW DELETED.	FEB'99	MC
B	ROOF PITCH ALTERED	FEB'99	MC

SCALE 1:100 & 1:50


DRAWN Mark Lyon

DATE NOV 98


ORG No 98025/1 B

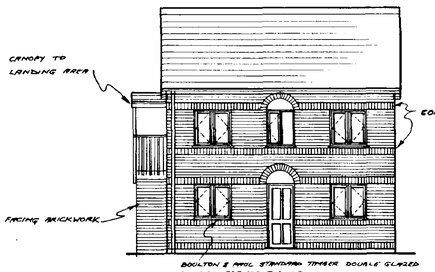


WEST ELEVATION

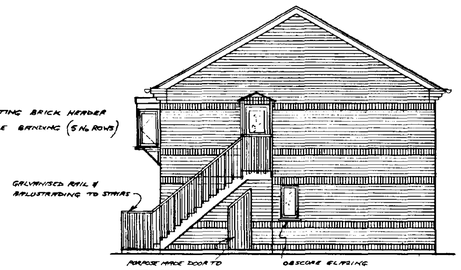


NORTH ELEVATION

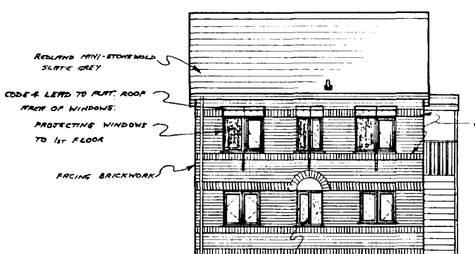


EAST ELEVATION

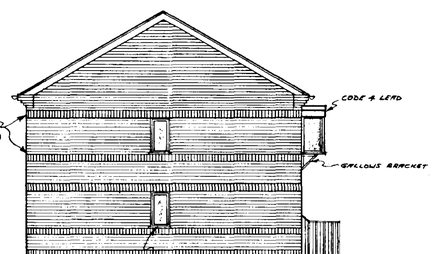


SOUTH ELEVATION

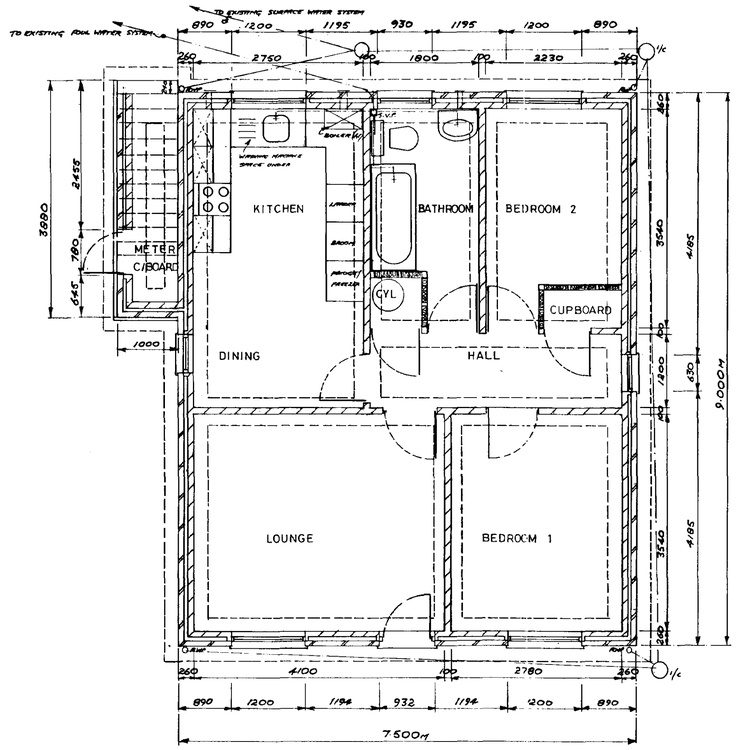

GROUND FLOOR FLAT

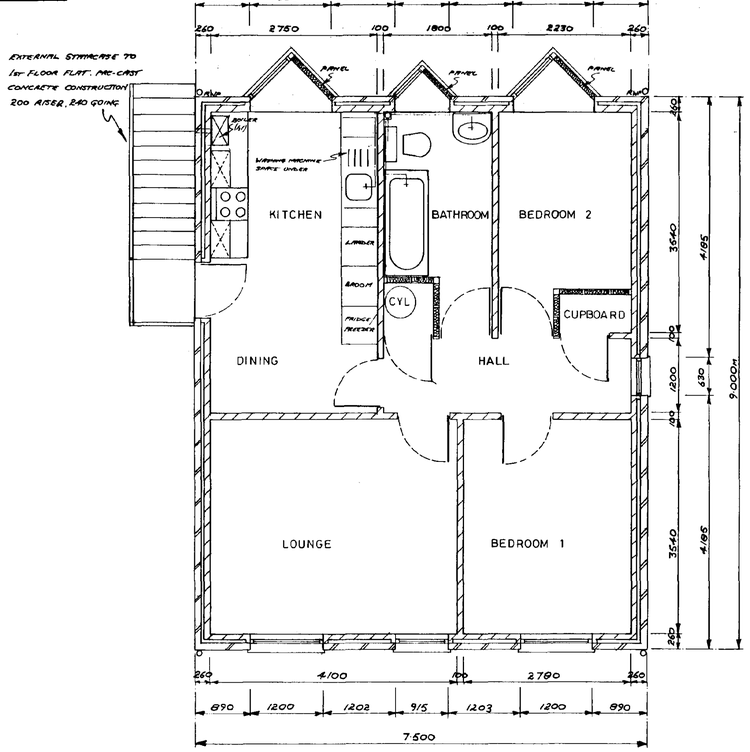


1 st FLOOR FLAT

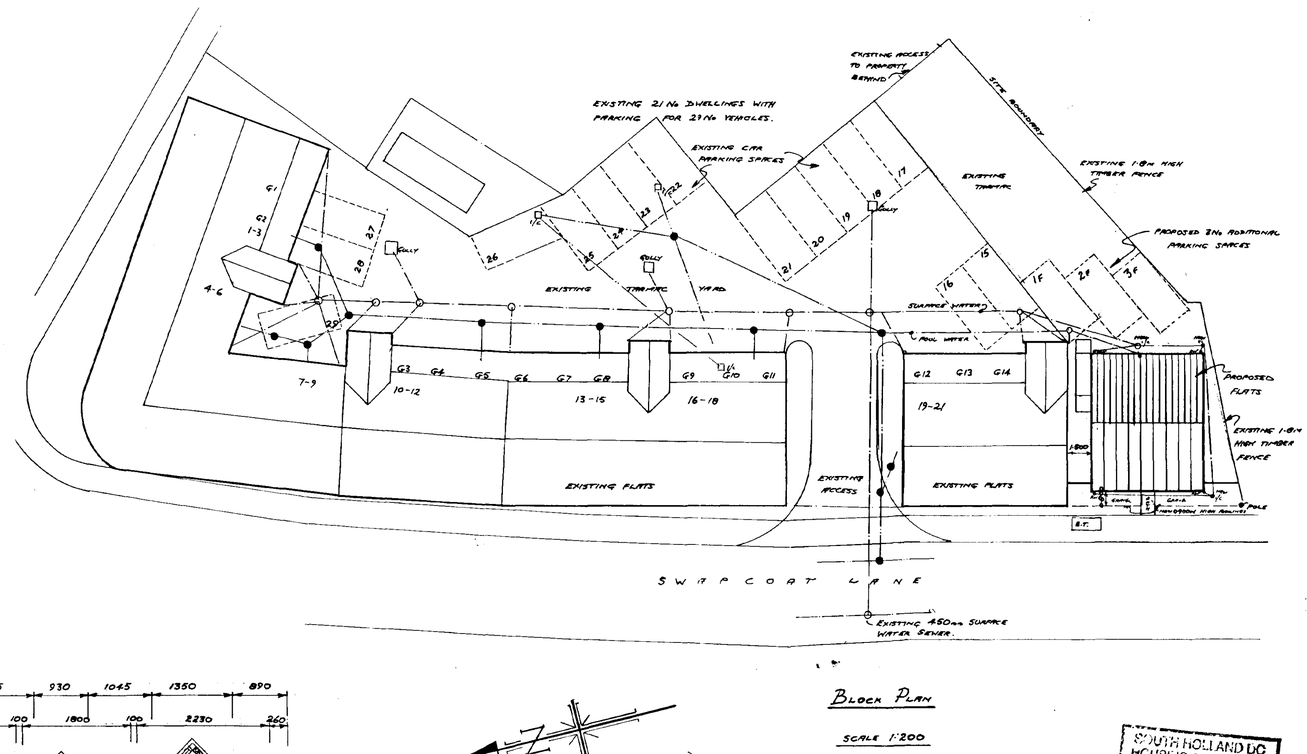

BLOCK PLAN

SCALE 1:200

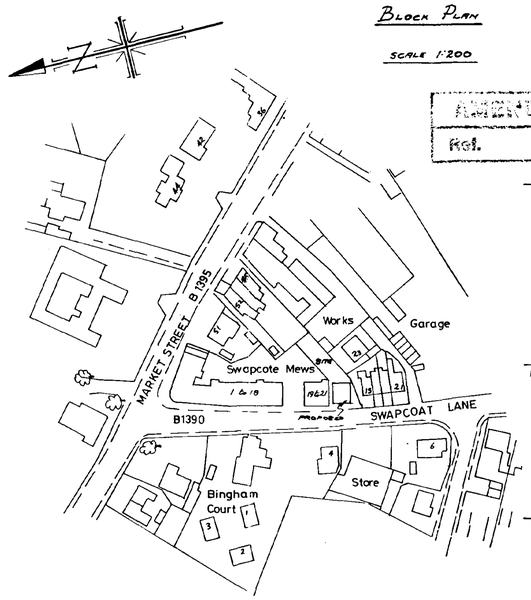

LOCATION PLAN

SCALE 1:2500

SOUTH HOLLAND DC HOUSING & PLANNING 15 OCT 1999 095/87

AMENDED PLAN

Rgl.

BROADGATE BUILDERS

Broadgate Builders (Spalding) Ltd
Broadgate House, Weston Hills,
Spalding, Lincolnshire. PE12 6DB
Telephone: 01406 380532 Fax:01406 380014

PROJECT TITLE

FLATS DEVELOPMENT,
SWAP COTE MEWS,
SWAPCOAT LANE,
LONG SUTTON,
SPALDING, LINC'S.

DRAWING

PLANS AND ELEVATION DETAILS


REV	DESCRIPTION	DATE	BY
A	BRICK BANDING ADDED, OBSCURE GLAZING TO ENT. & BALCONY WINDOW ADDED.	FEB'99	MK
B	ROOF PITCH ALTERED	FEB'99	MK
C	WINDOWS TO 1st FLOOR FRONT ELEVATION ALTERED.	OCT'99	MK

SCALE 1:100 & 1:50


DRAWN Mark Kayton

DATE NOV 98


DRG No 98025/1 C

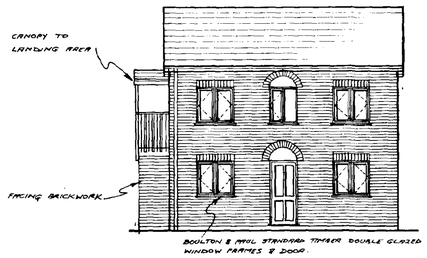


WEST ELEVATION

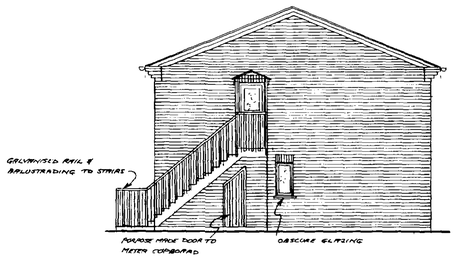


NORTH ELEVATION

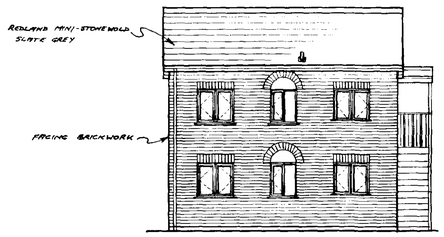


EAST ELEVATION

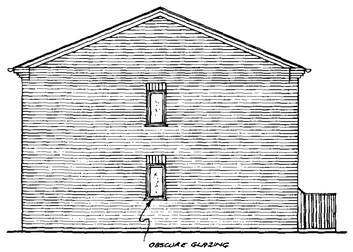


SOUTH ELEVATION

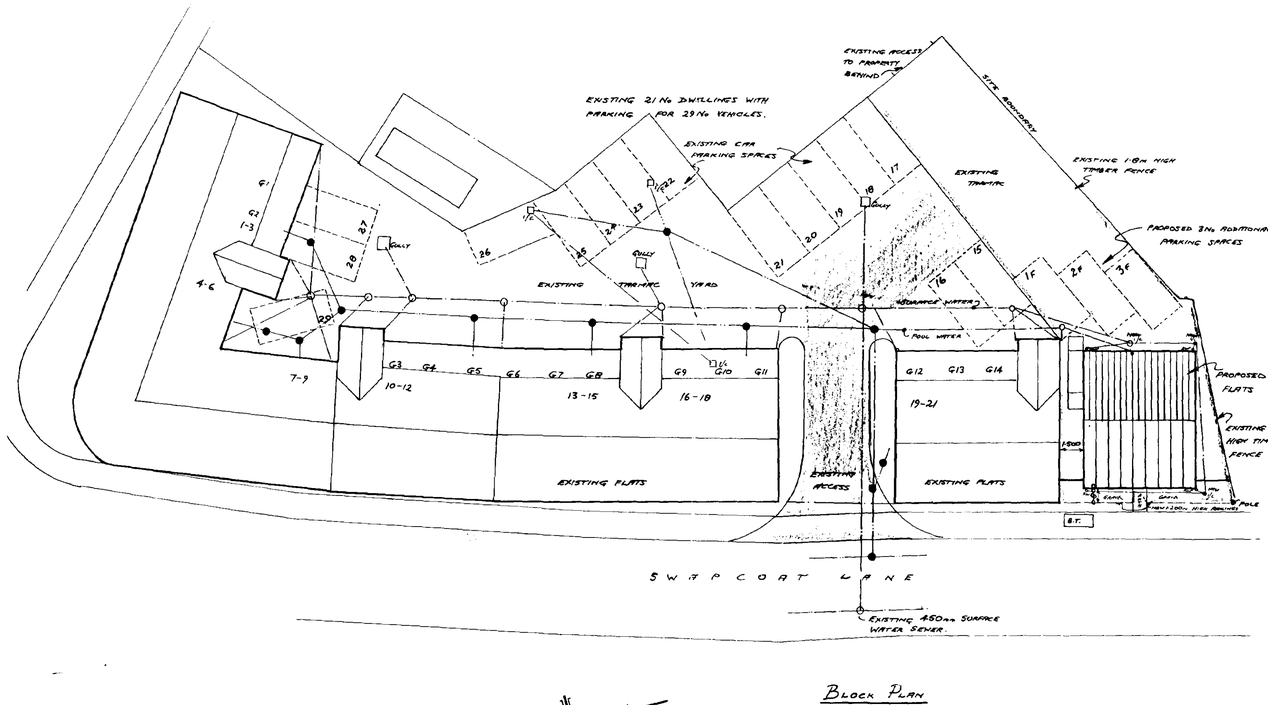

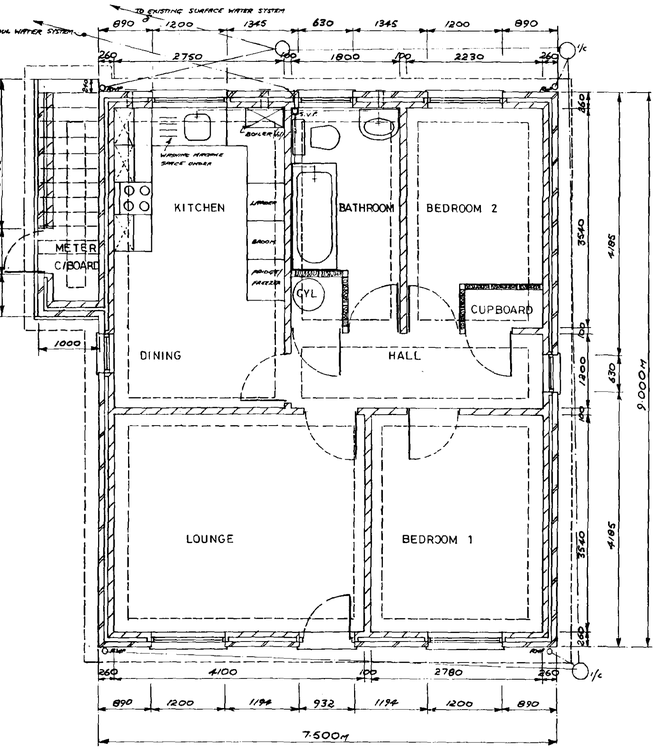


GROUND FLOOR FLAT

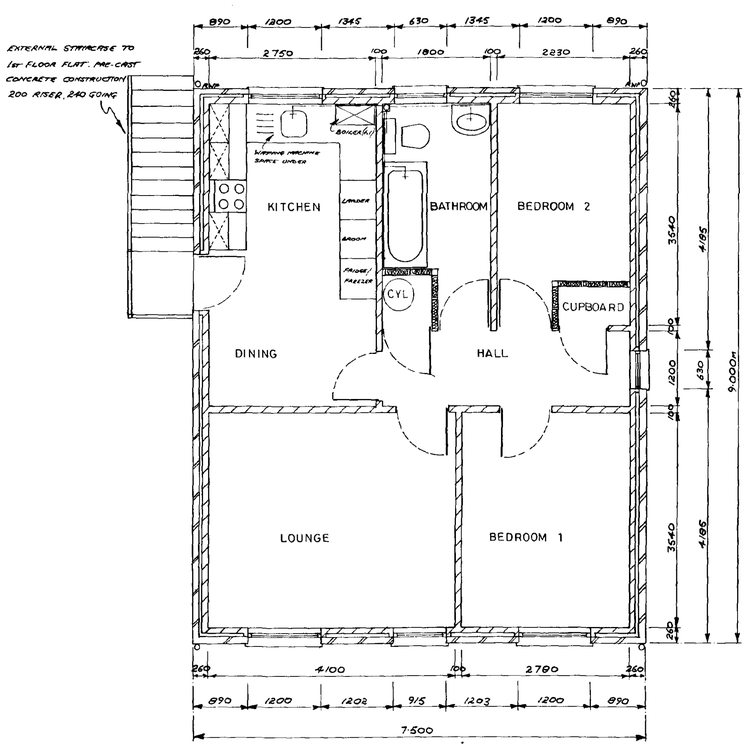

1 st FLOOR FLAT

BLOCK PLAN

SCALE 1:200

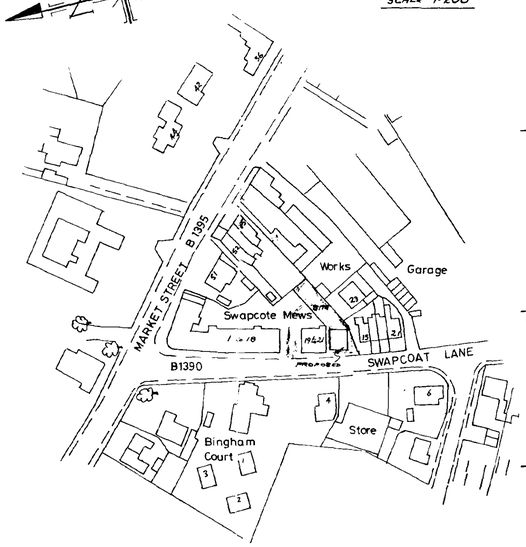

LOCATION PLAN

SCALE 1:2500

1179/98

BROADGATE BUILDERS

Broadgate Builders (Spalding) Ltd
Broadgate House, Weston Hills
Spalding, Lincolnshire PE12 6DE
Telephone: 01406 380532 Fax:01406 380014

PROJECT TITLE


FLATS DEVELOPMENT,
SWAP COAT MEWS,
SWAP COAT LANE,
LONG SUTTON,
SPALDING, LINC'S.

DRAWING


PLANS AND ELEVATION DETAILS

REV	DESCRIPTION	DATE	BY


SCALE 1:100 & 1:50	DRAWN Mark Eyden
DATE NOV 98	DRG No 98025/1

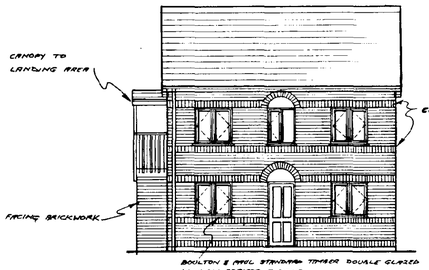


WEST ELEVATION

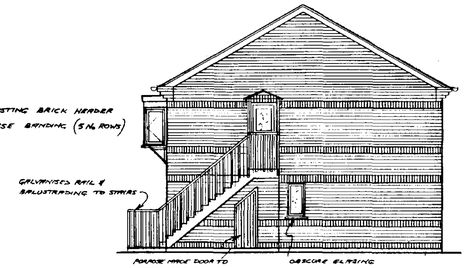


NORTH ELEVATION

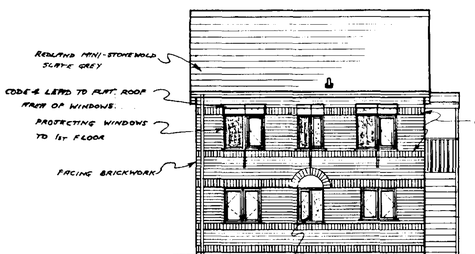

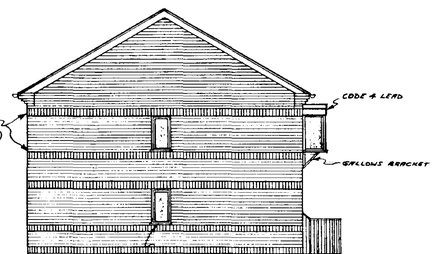


EAST ELEVATION


SOUTH ELEVATION

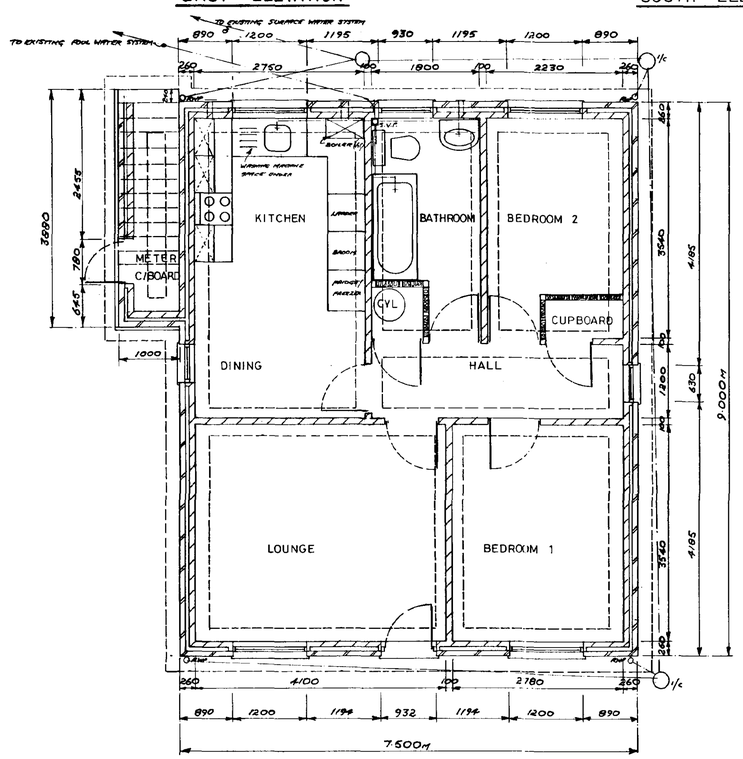

GROUND FLOOR FLAT

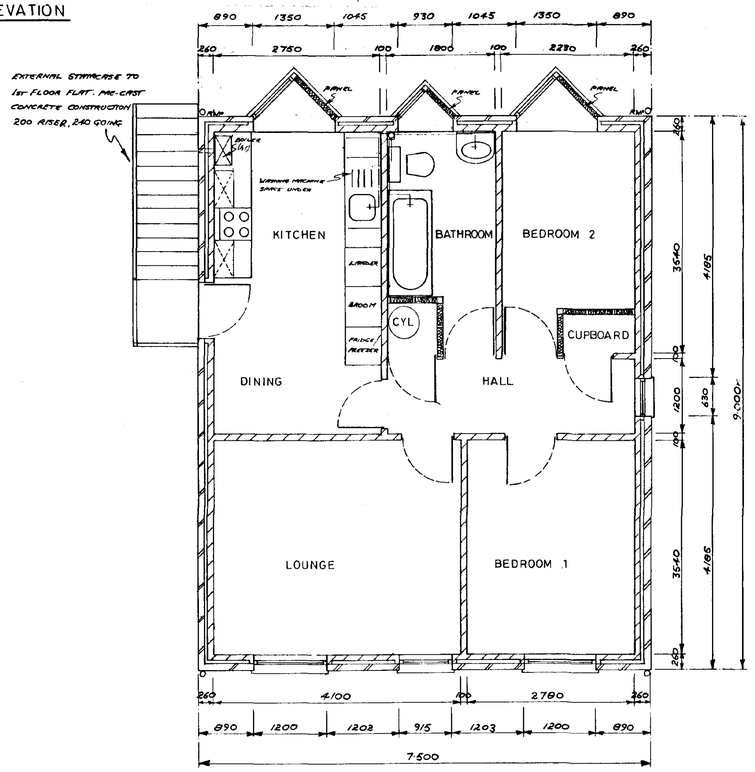


1 st FLOOR FLAT

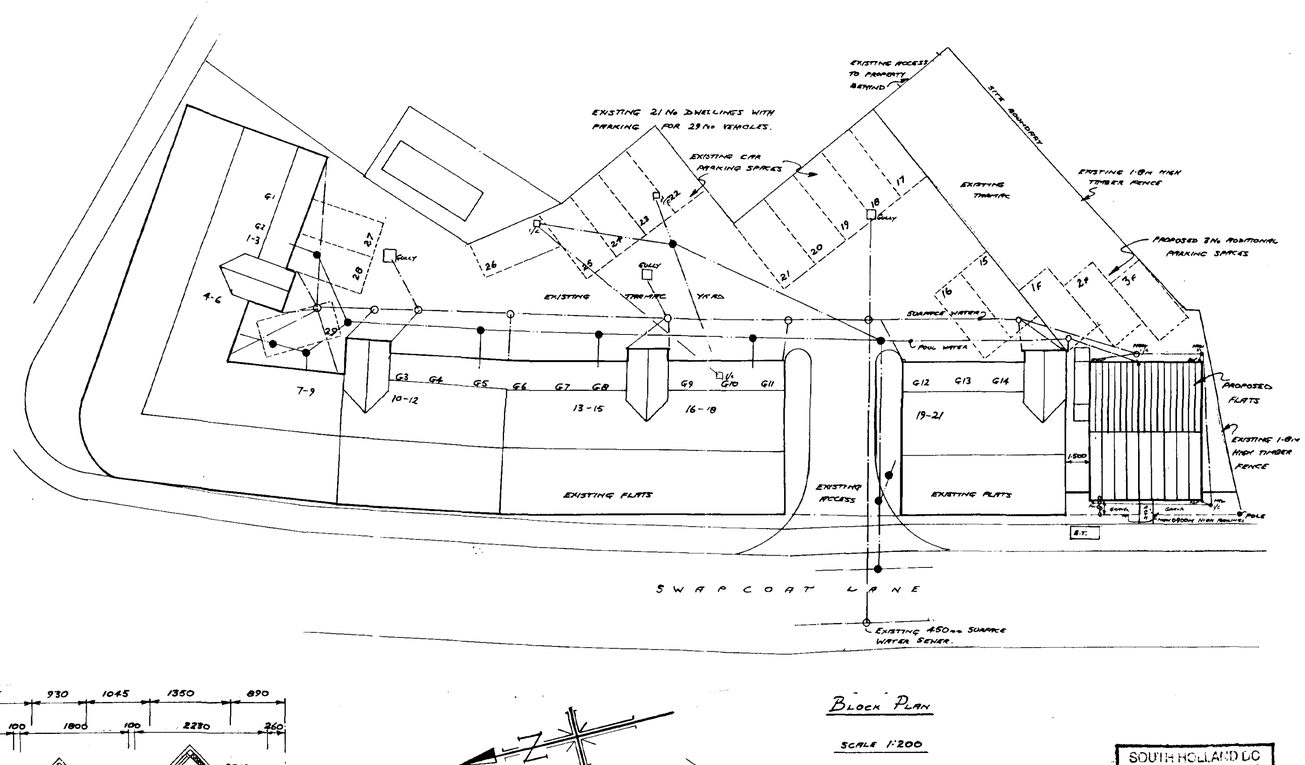

BLOCK PLAN

SCALE 1:200

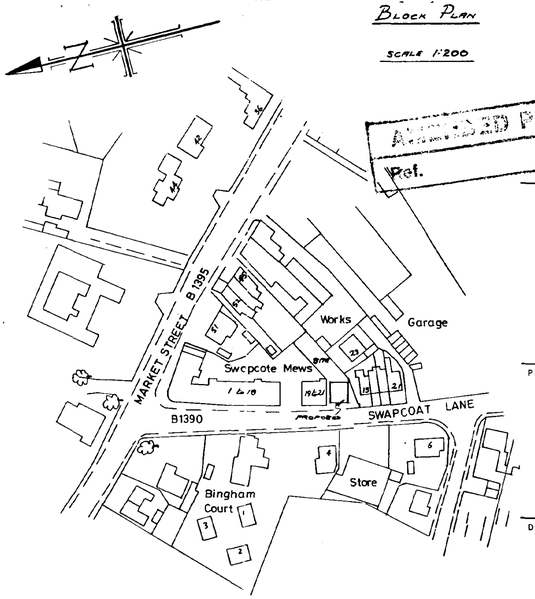

LOCATION PLAN

SCALE 1:2500

APPROVED PLAN
Ref.

SOUTH HOLLAND DC
HOUSING & PLANNING
15 OCT 1999
Ref: 95487

BROADGATE BUILDERS
Broadgate Builders (Spalding) Ltd
Broadgate House, Weston Hills,
Spalding, Lincolnshire, PE12 6DB.
Telephone: 01406 380532 Fax:01406 380014

PROJECT TITLE

FLATS DEVELOPMENT,
SWAP COTE MEWS,
SWAPCOAT LANE,
LONG SUTTON,
SPALDING, LINC'S.

DRAWING

PLANS AND ELEVATION DETAILS

REV.	DESCRIPTION	DATE	BY
A	BRICK BANDING ADDED, OBSCURE GLAZING TO EAST & WEST ELEVATIONS ADDED	FEB'99	MK
B	ROOF PITCH ALTERED	FEB'99	MK
C	WINDOWS TO 1st FLOOR EAST ELEVATION ALTERED	OCT'99	MK

SCALE 1:100 & 1:50

DRAWN Mark Lyon

DATE NOV 98

DRG No 98025/1 C