

Existing Ground Floor Plan

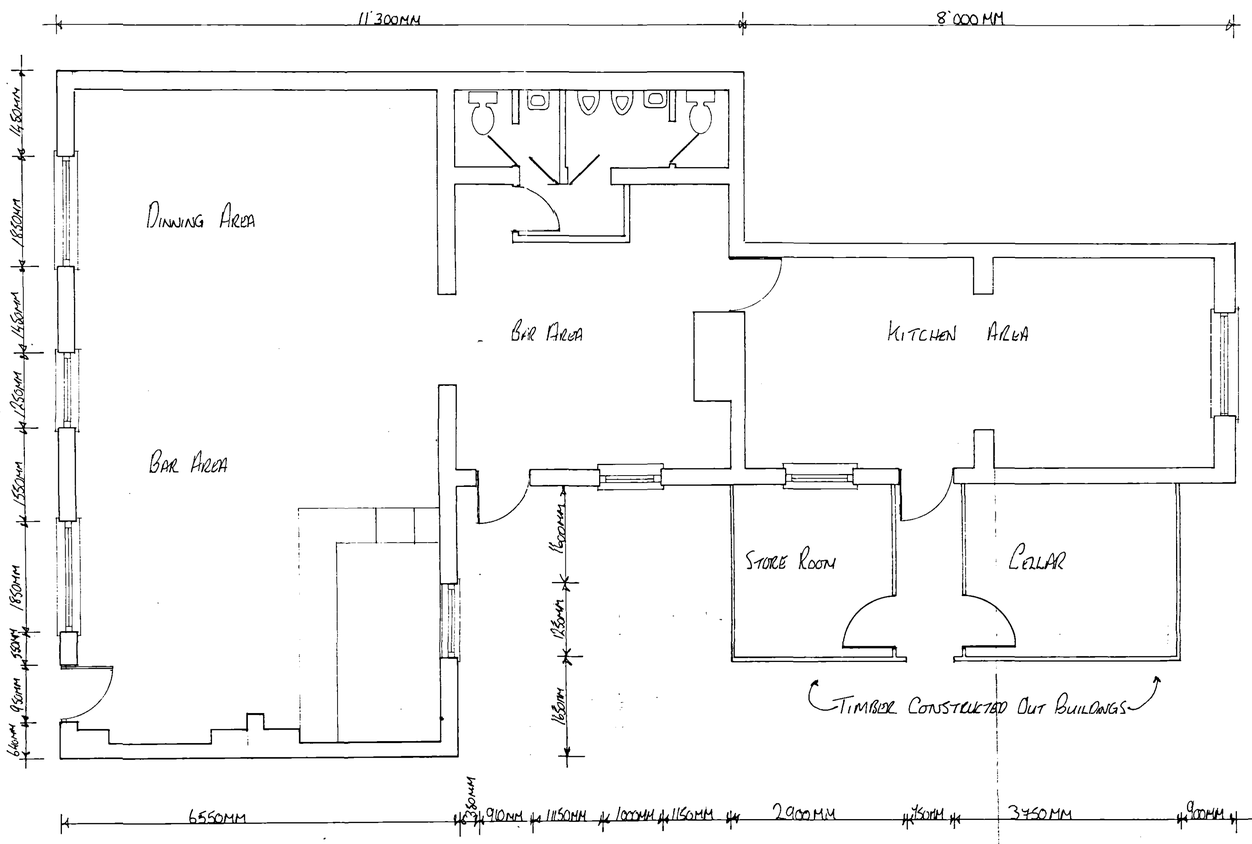

Existing 1st Floor Plan

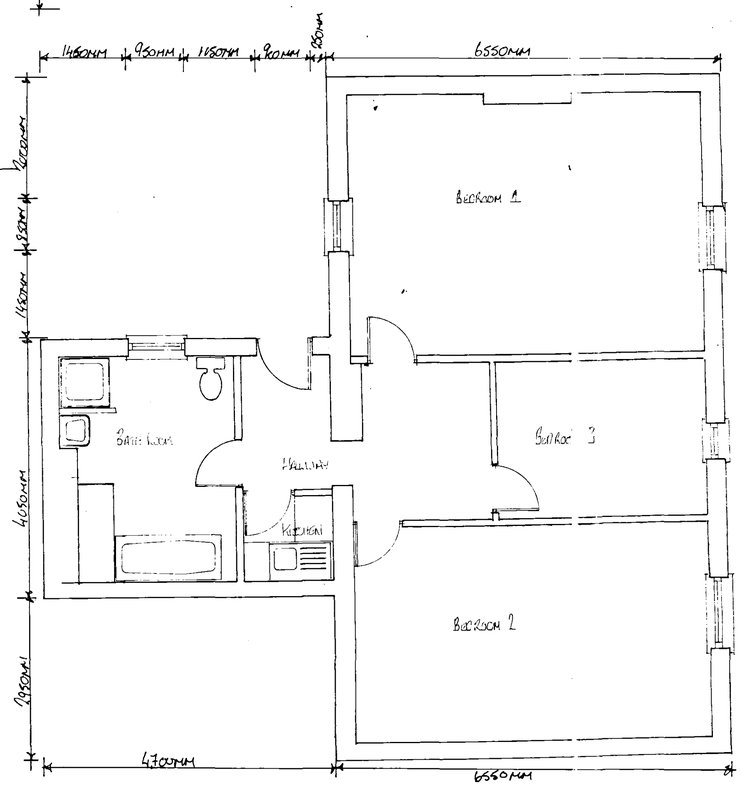

Drawing LL/TWR

Site : 46 Market Place

Project : Extension To Turpins

Client : Mr S Port
Turpins Wine Bar
46 Market Place
Long Sutton
Spalding
Linc's


Notes

Drawn By : Matthew Gary Daniels

Date 22/Sept/2003 | Scale 1:50

Area Proposed : Existing Floor Plans

Rev's		By

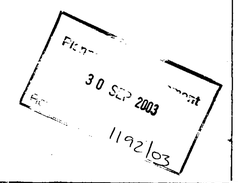

MG Daniels Architectural Services
The Old Granary
Bull Lane
Long Sutton
Spalding
Lincolnshire PE12 9HA
Telephone : Mobile 07796 858 546
Email : Matthew.Daniels3@btopenworld.com