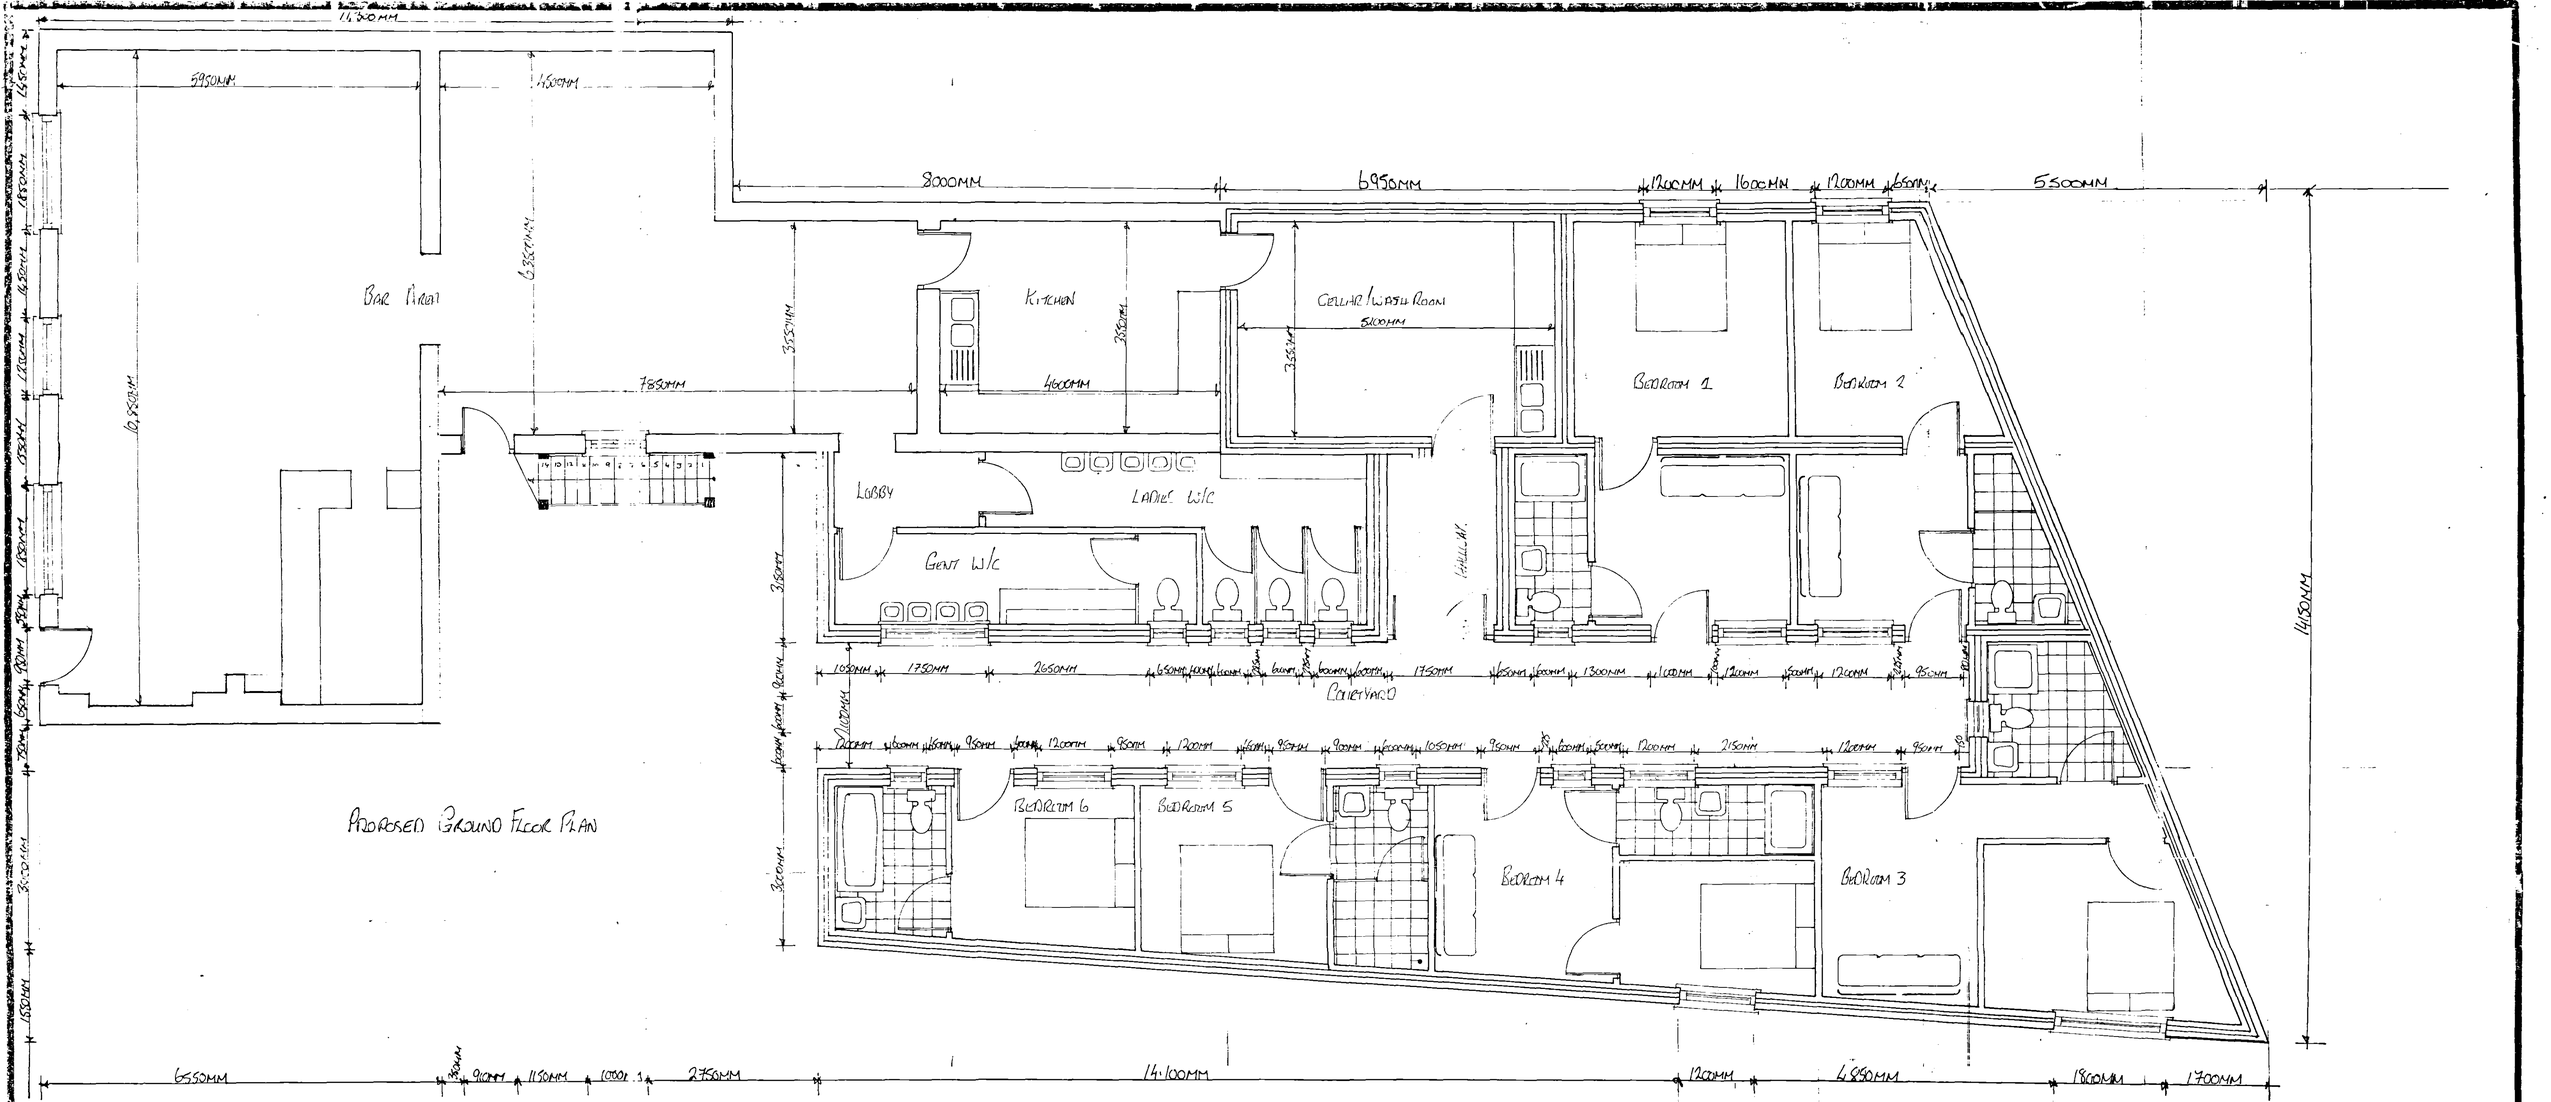


PROPOSED GROUND FLOOR PLAN

30 SEP 2003
1/92/03

DRAWING Nº	LS/TWB
SITE :	46 MARKET PLACE
PROJECT :	EXTENSION TO TURPINS WINE BAR
CLIENT :	MR S PORT TURPINS WINE BAR 46 MARKET PLACE LONG SUTTON SPALDING LINCS

NOTES

DRAWN BY MATTHEW GARY DANIELS		
DATE : 22/SEPT./2003	SCALE 1:50	
AREA PLANNED PROPOSED GROUND FLOOR PLAN		
REVS		BY

MG DANIELS ARCHITECTURAL SERVICES
THE OLD GRANARY
BULL LANE
LONG SUTTON
SPALDING
LINCOLNSHIRE PE12 9HA
TELEPHONE MOBILE : 07796858546
EMAIL: MATTHEW.DANIELS3@BTOPENWORLD.COM