

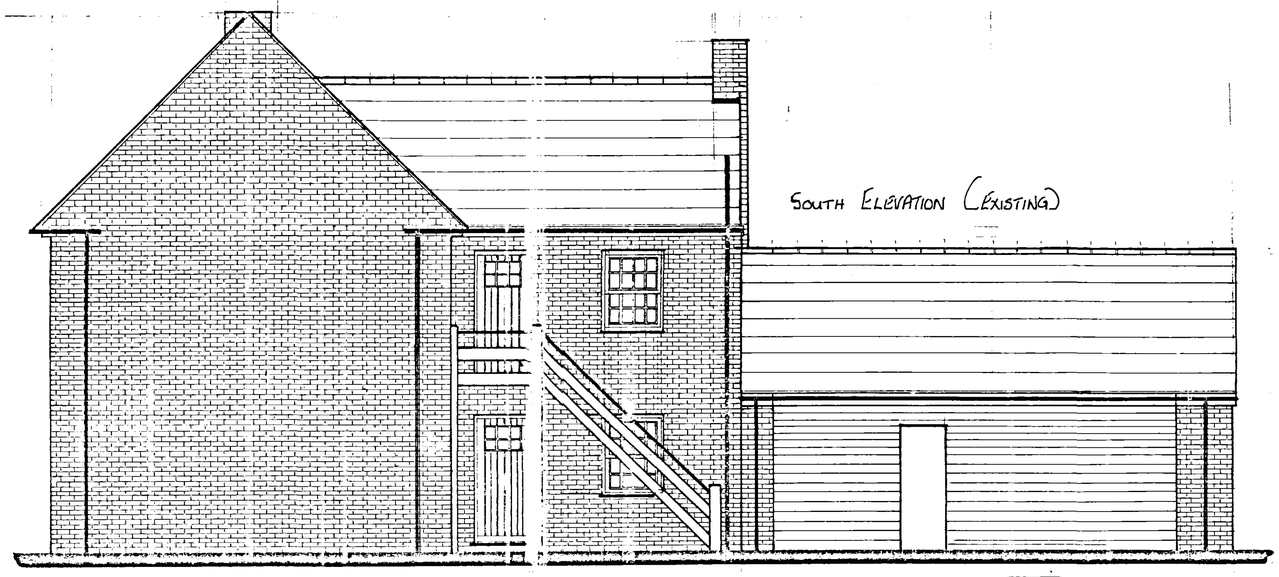


South Elevation (Existing)

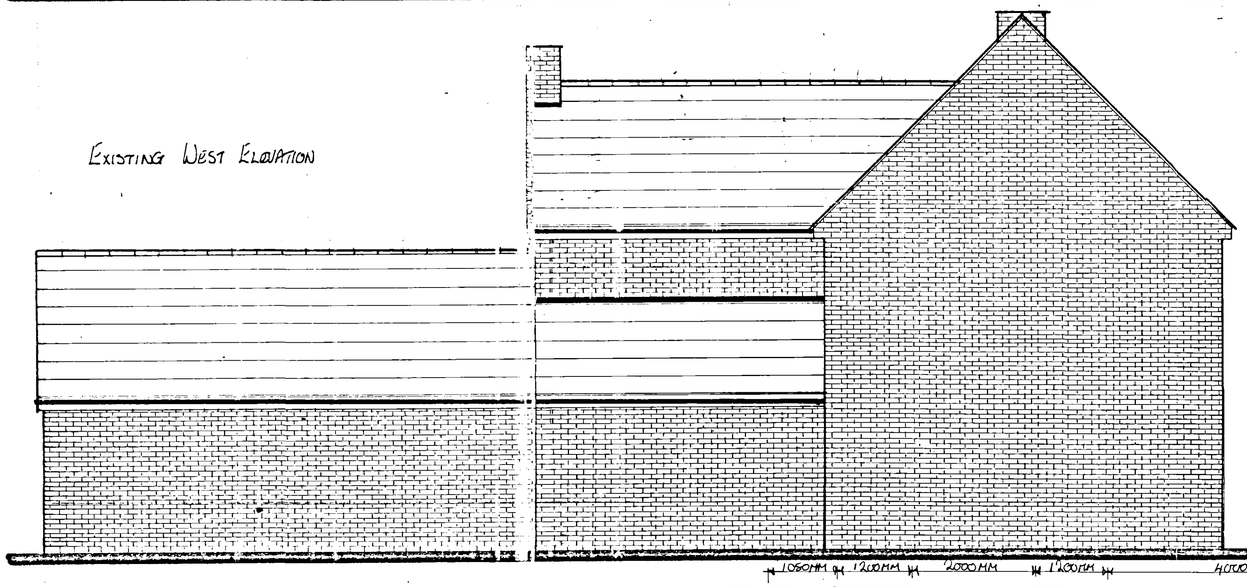


Existing West Elevation

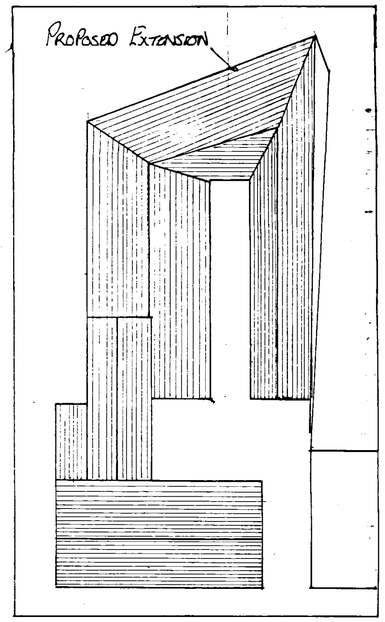

Site Plan

Proposed 1st Floor Plan

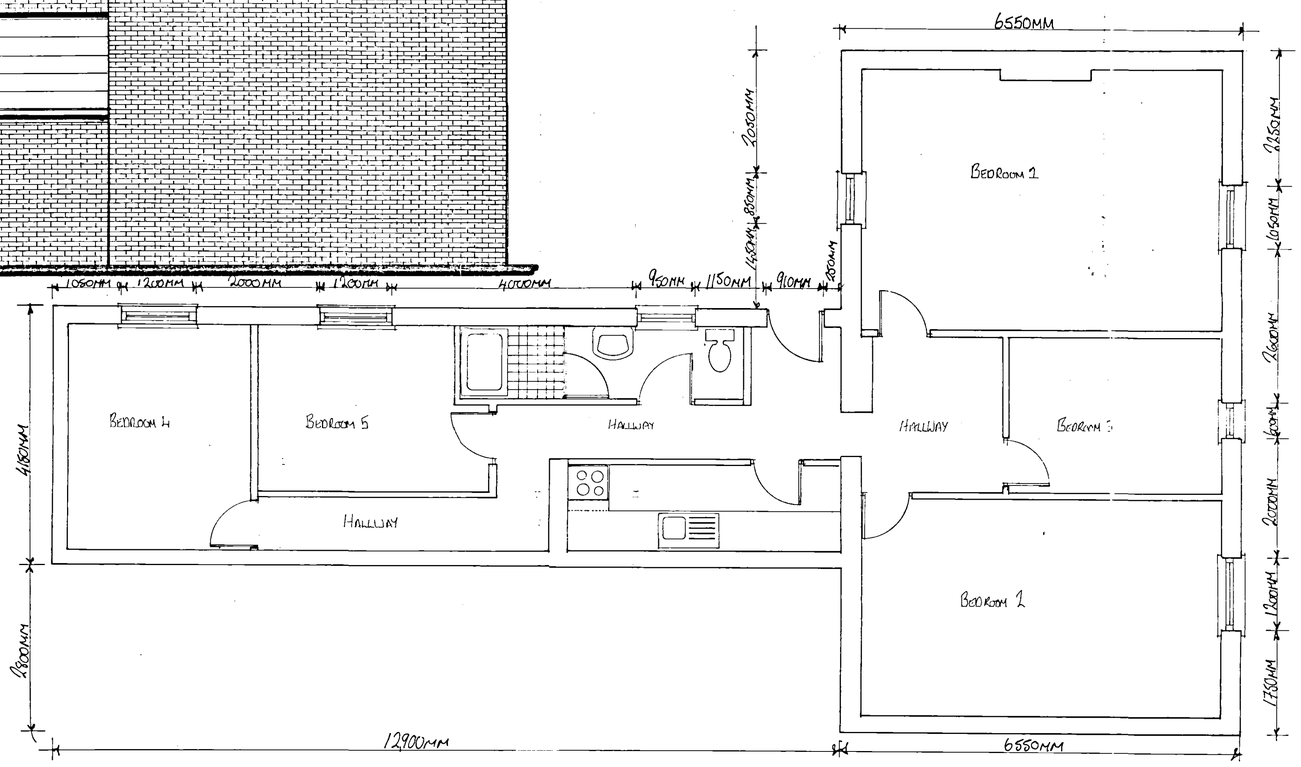

Drawing N°	L6/TWB
Site :	46 Market Place
Project :	Extension Turans
Client :	Mr S Portass Turpins Wine Bar 46 Market Place Long Sutton Spalding Lincs

Notes

Drawn By Matthew Gary Daniels

Date : 23/Sept/03 Scale 1:50 - 1:200

Area Covered	Existing Elevations North – South Proposed 1st Floor Plan Site Plan

Revs		By
	30 SEP 2003 119/03	

MG Daniels Architectural Services
The Old Granary
Bull Lane
Long Sutton
Spalding
Lincolnshire PE12 9HA
Telephone : Mobile 07796858546
Email : Matthew.Daniels3@tiscali.co.uk