
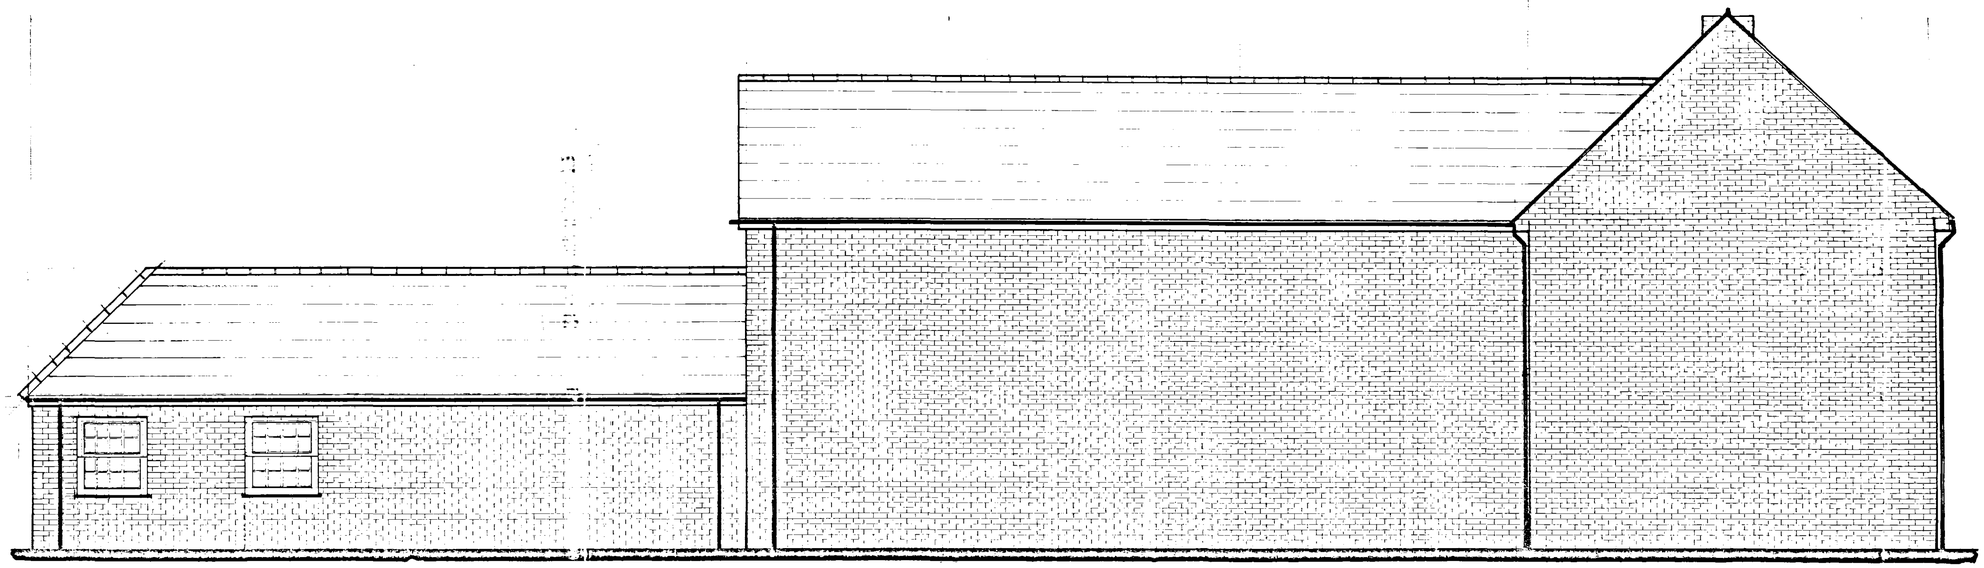


PROPOSED NORTH ELEVATION

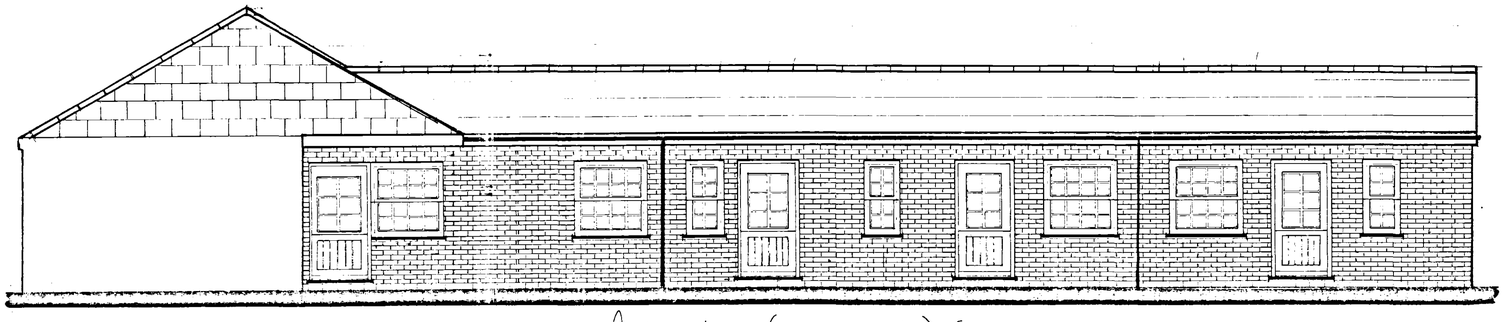

PROPOSED NORTH (COURTYARD VIEW) ELEVATION

DRAWING NO L2/TWB

SITE : 46 MARKET PLACE

PROJECT : EXTENSION TO TURPINS

CLIENT : MR S PORT
TURPINS WINE BAR
46 MARKET PLACE
LONG SUTTON
SPALDING
LINCS

NOTES

DRAWN BY MATTHEW DANIELS

DATE 19/SEPT/03 | SCALE 1:50

AREA COVERED PROPOSED ELEVATIONS

REVS | | BY

FIRST FLOOR PLAN
30 SEP 2003
1192/03

MG DANIELS ARCHITECTURAL SERVICES
THE OLD GRANARY
BULL LANE
LONG SUTTON
SPALDING
LINCOLNSHIRE PE12 9HA
TELEPHONE MOBILE : 07980 833 340