
FENCE:
1800mm high Security Fence constructed of 12 guage x 52 x 52mm industrial type welded mesh panels or 12 guage chain link fencing secured to 100 x 100mm concrete posts.


GATES:
Two gates to be provided of same construction as the fence. These should not be self - locking, but provided with padlock.

FOUNDATIONS:


By Structural Engineer to suit Ground Conditions and to L.A. Requirements.

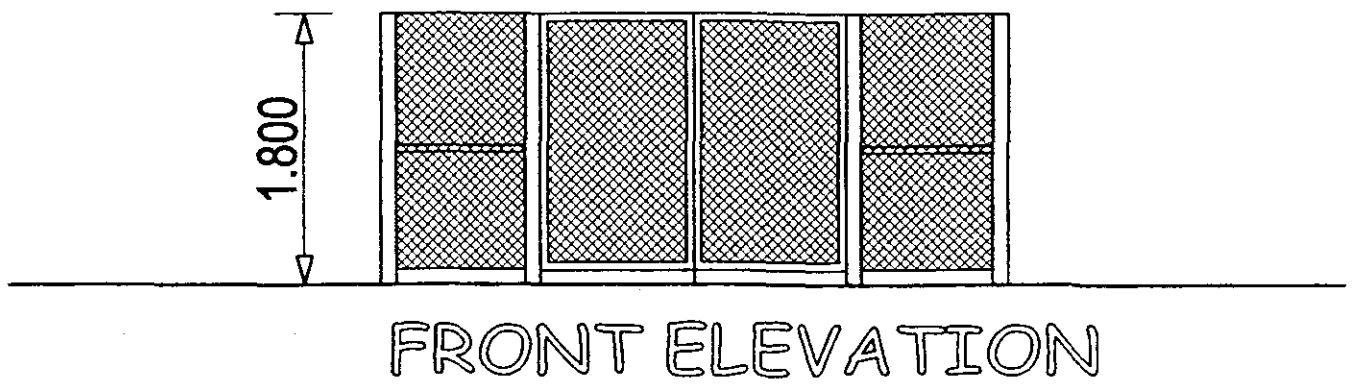


FRONT ELEVATION

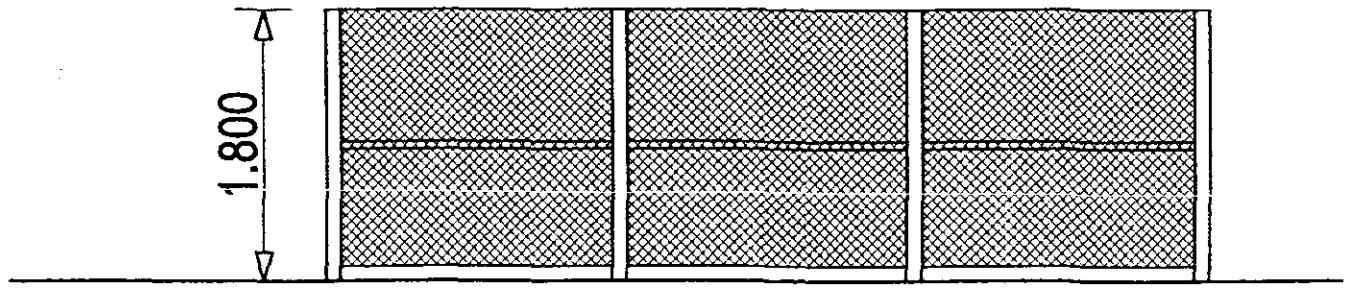


SIDE ELEVATION

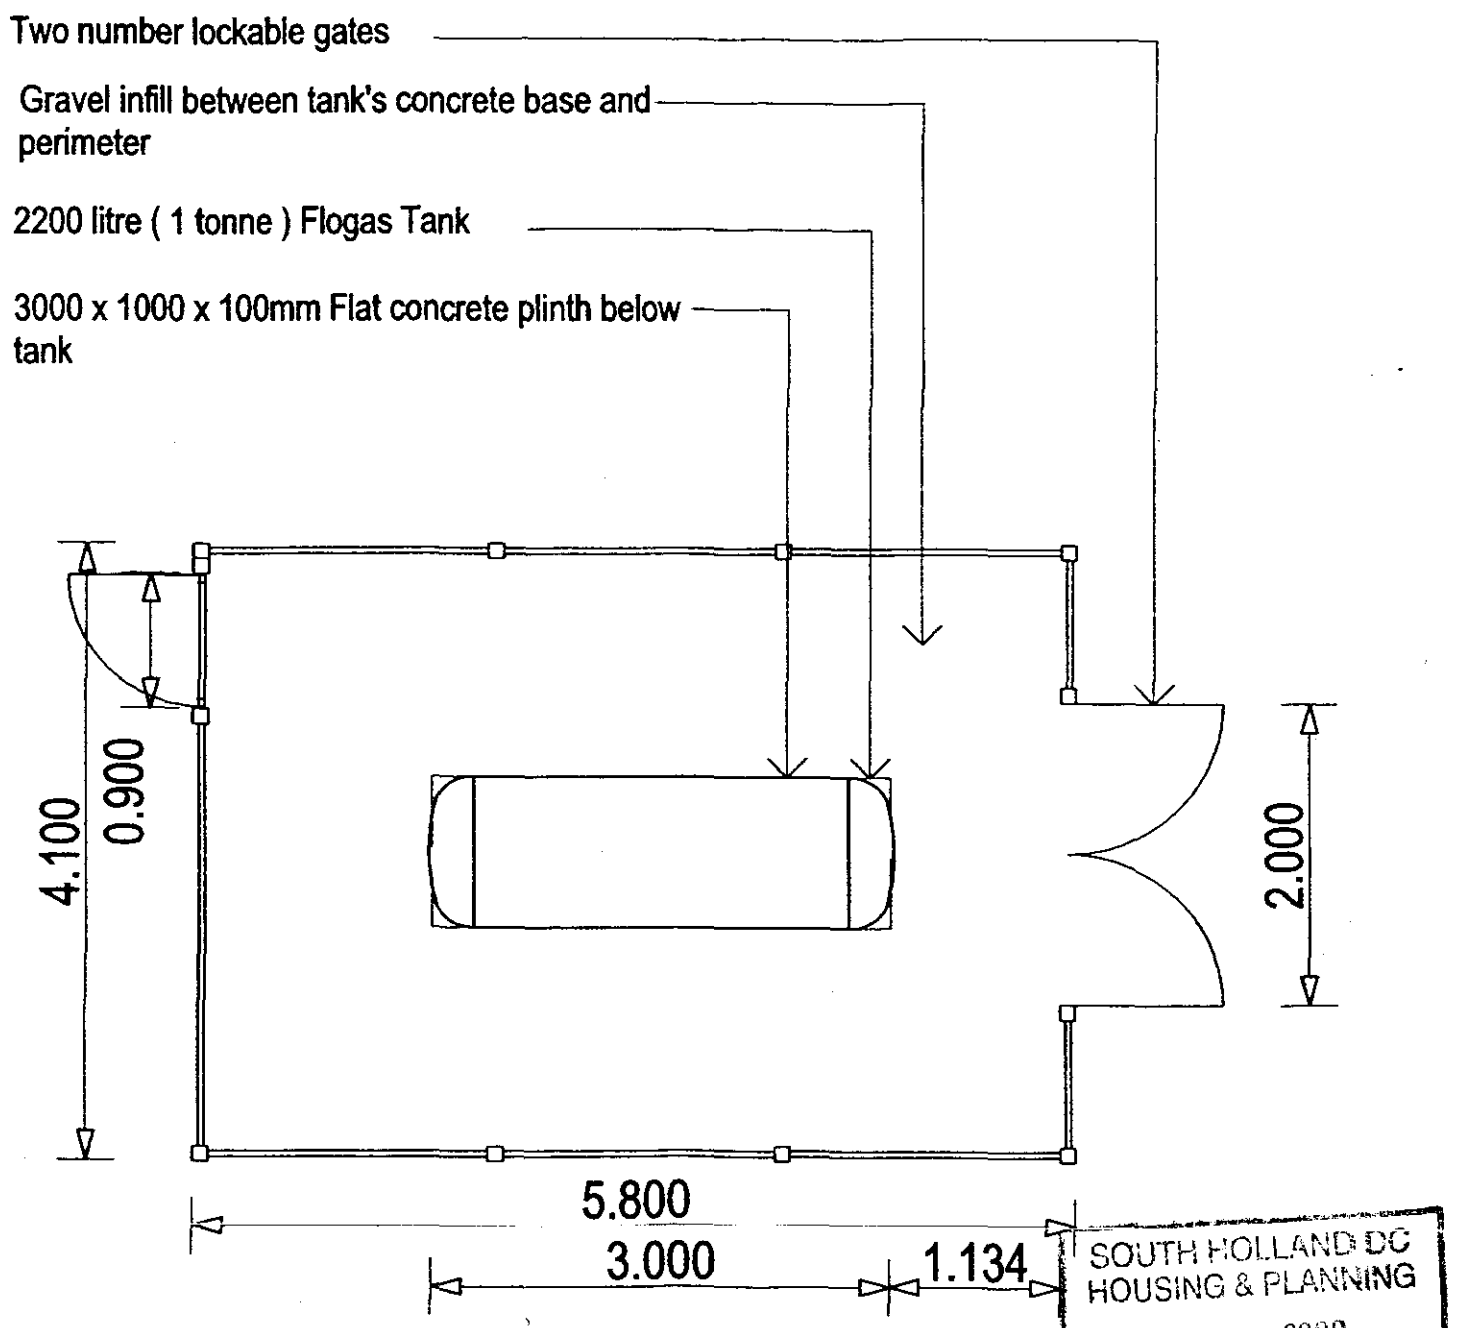


PLAN

SOUTH HOLLAND DC
HOUSING & PLANNING
29 SEP 2000
Ref: 1193/0

This drawing is copyright of DSP (UK) LTD and should not be reproduced without written permission

Figured dimensions must only be taken from this drawing
All dimensions must be checked on site prior to work being commenced.

This drawing has been produced by ArchiCAD and must not be altered by manual means.


REVISIONS

PROJECT
Long Sutton

TITLE
Flogas Compund

| DRAWING NUMBER | SCALE | DATE | DRAWN | CAD |
|---|---|---|---|---|
| 99.66.107 | 1:50 | 070800 | gls | |


DOWNWARD SULLIVAN PARTNERS
ARCHITECTS DESIGNERS
87 Caroline Street
Birmingham B3 1UP
Tel 0121 212 0411 Fax 0121 212 0414
e-mail : dsp@dspukltd.demon.co.uk
DSP

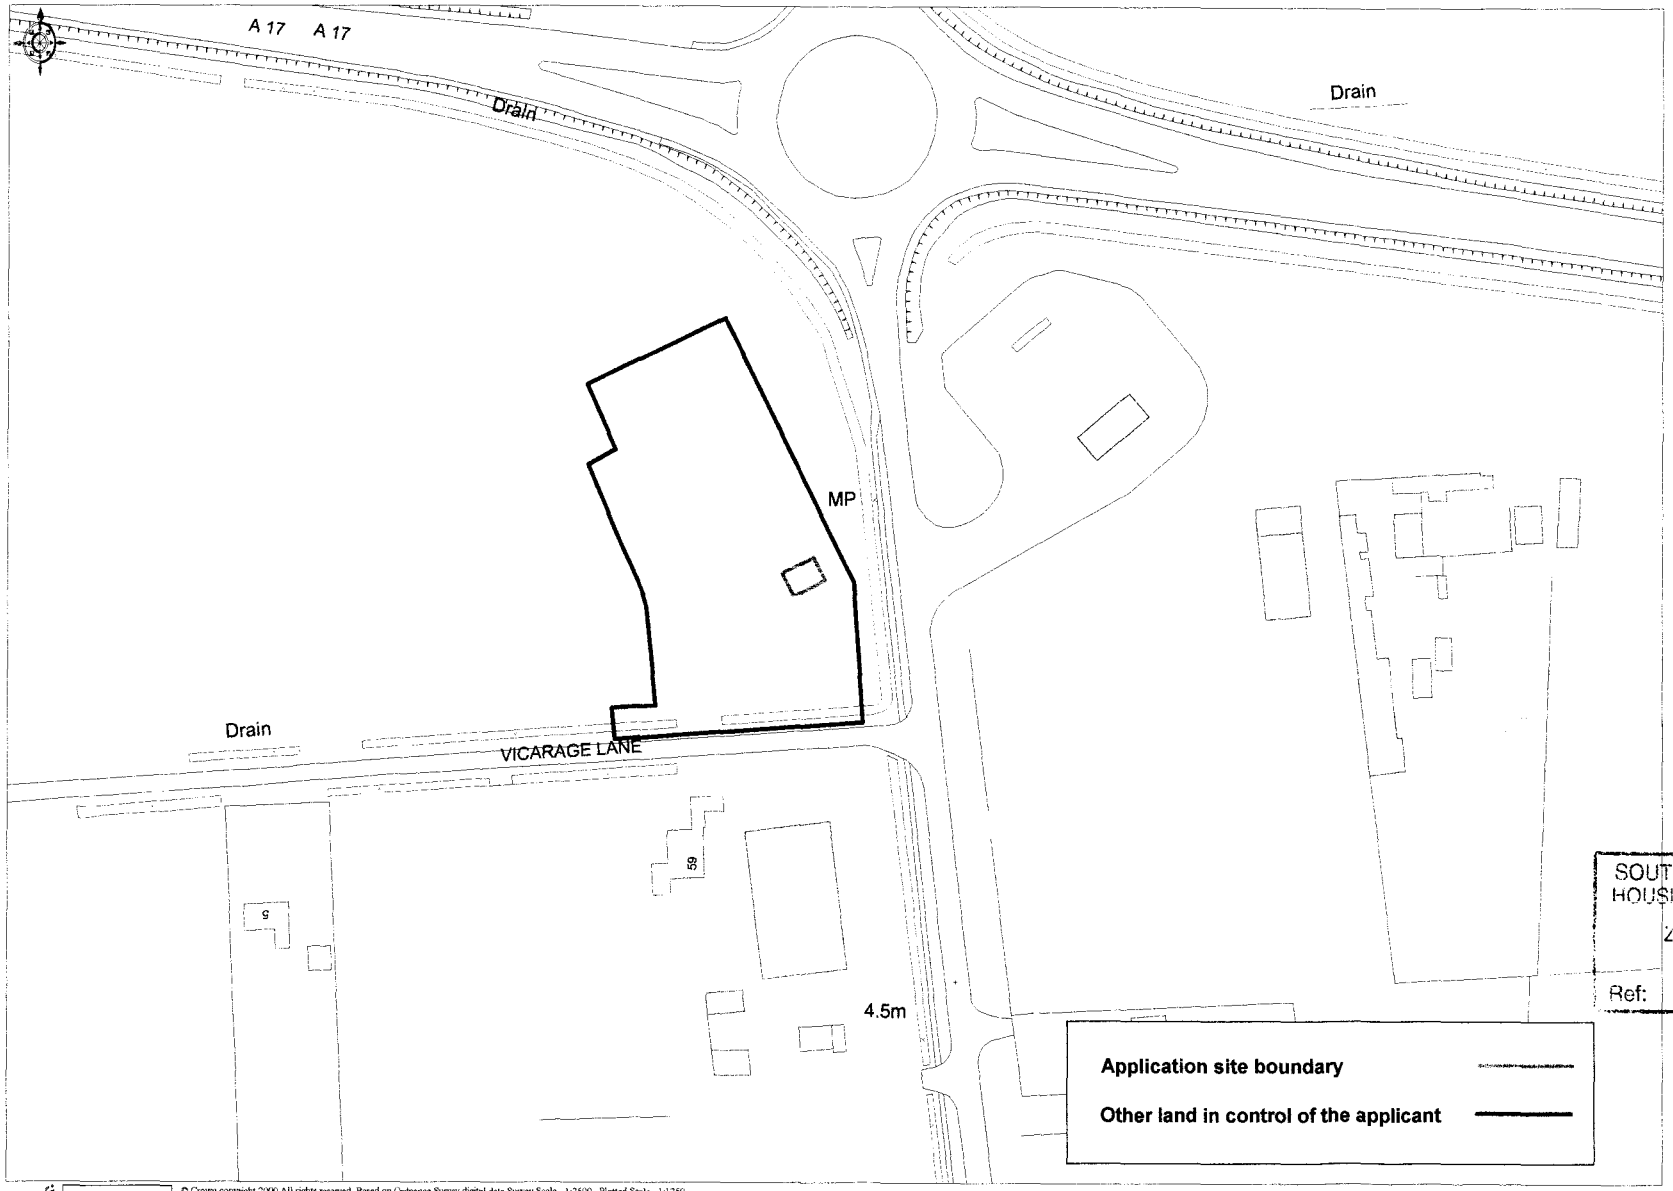


SOUTH HOLLAND DC
HOUSING & PLANNING
25 SEP 2000
Ref: 1193/8

© Crown copyright 2000 All rights reserved. Based on Ordnance Survey digital data Survey Scale - 1:2500 Plotted Scale - 1:1250
(Scales other than at Survey Scale should not be used for accurate measurement). Business occupancy data ©2000 Thomson Directories Ltd.

HDL 1A - Site Location Plan

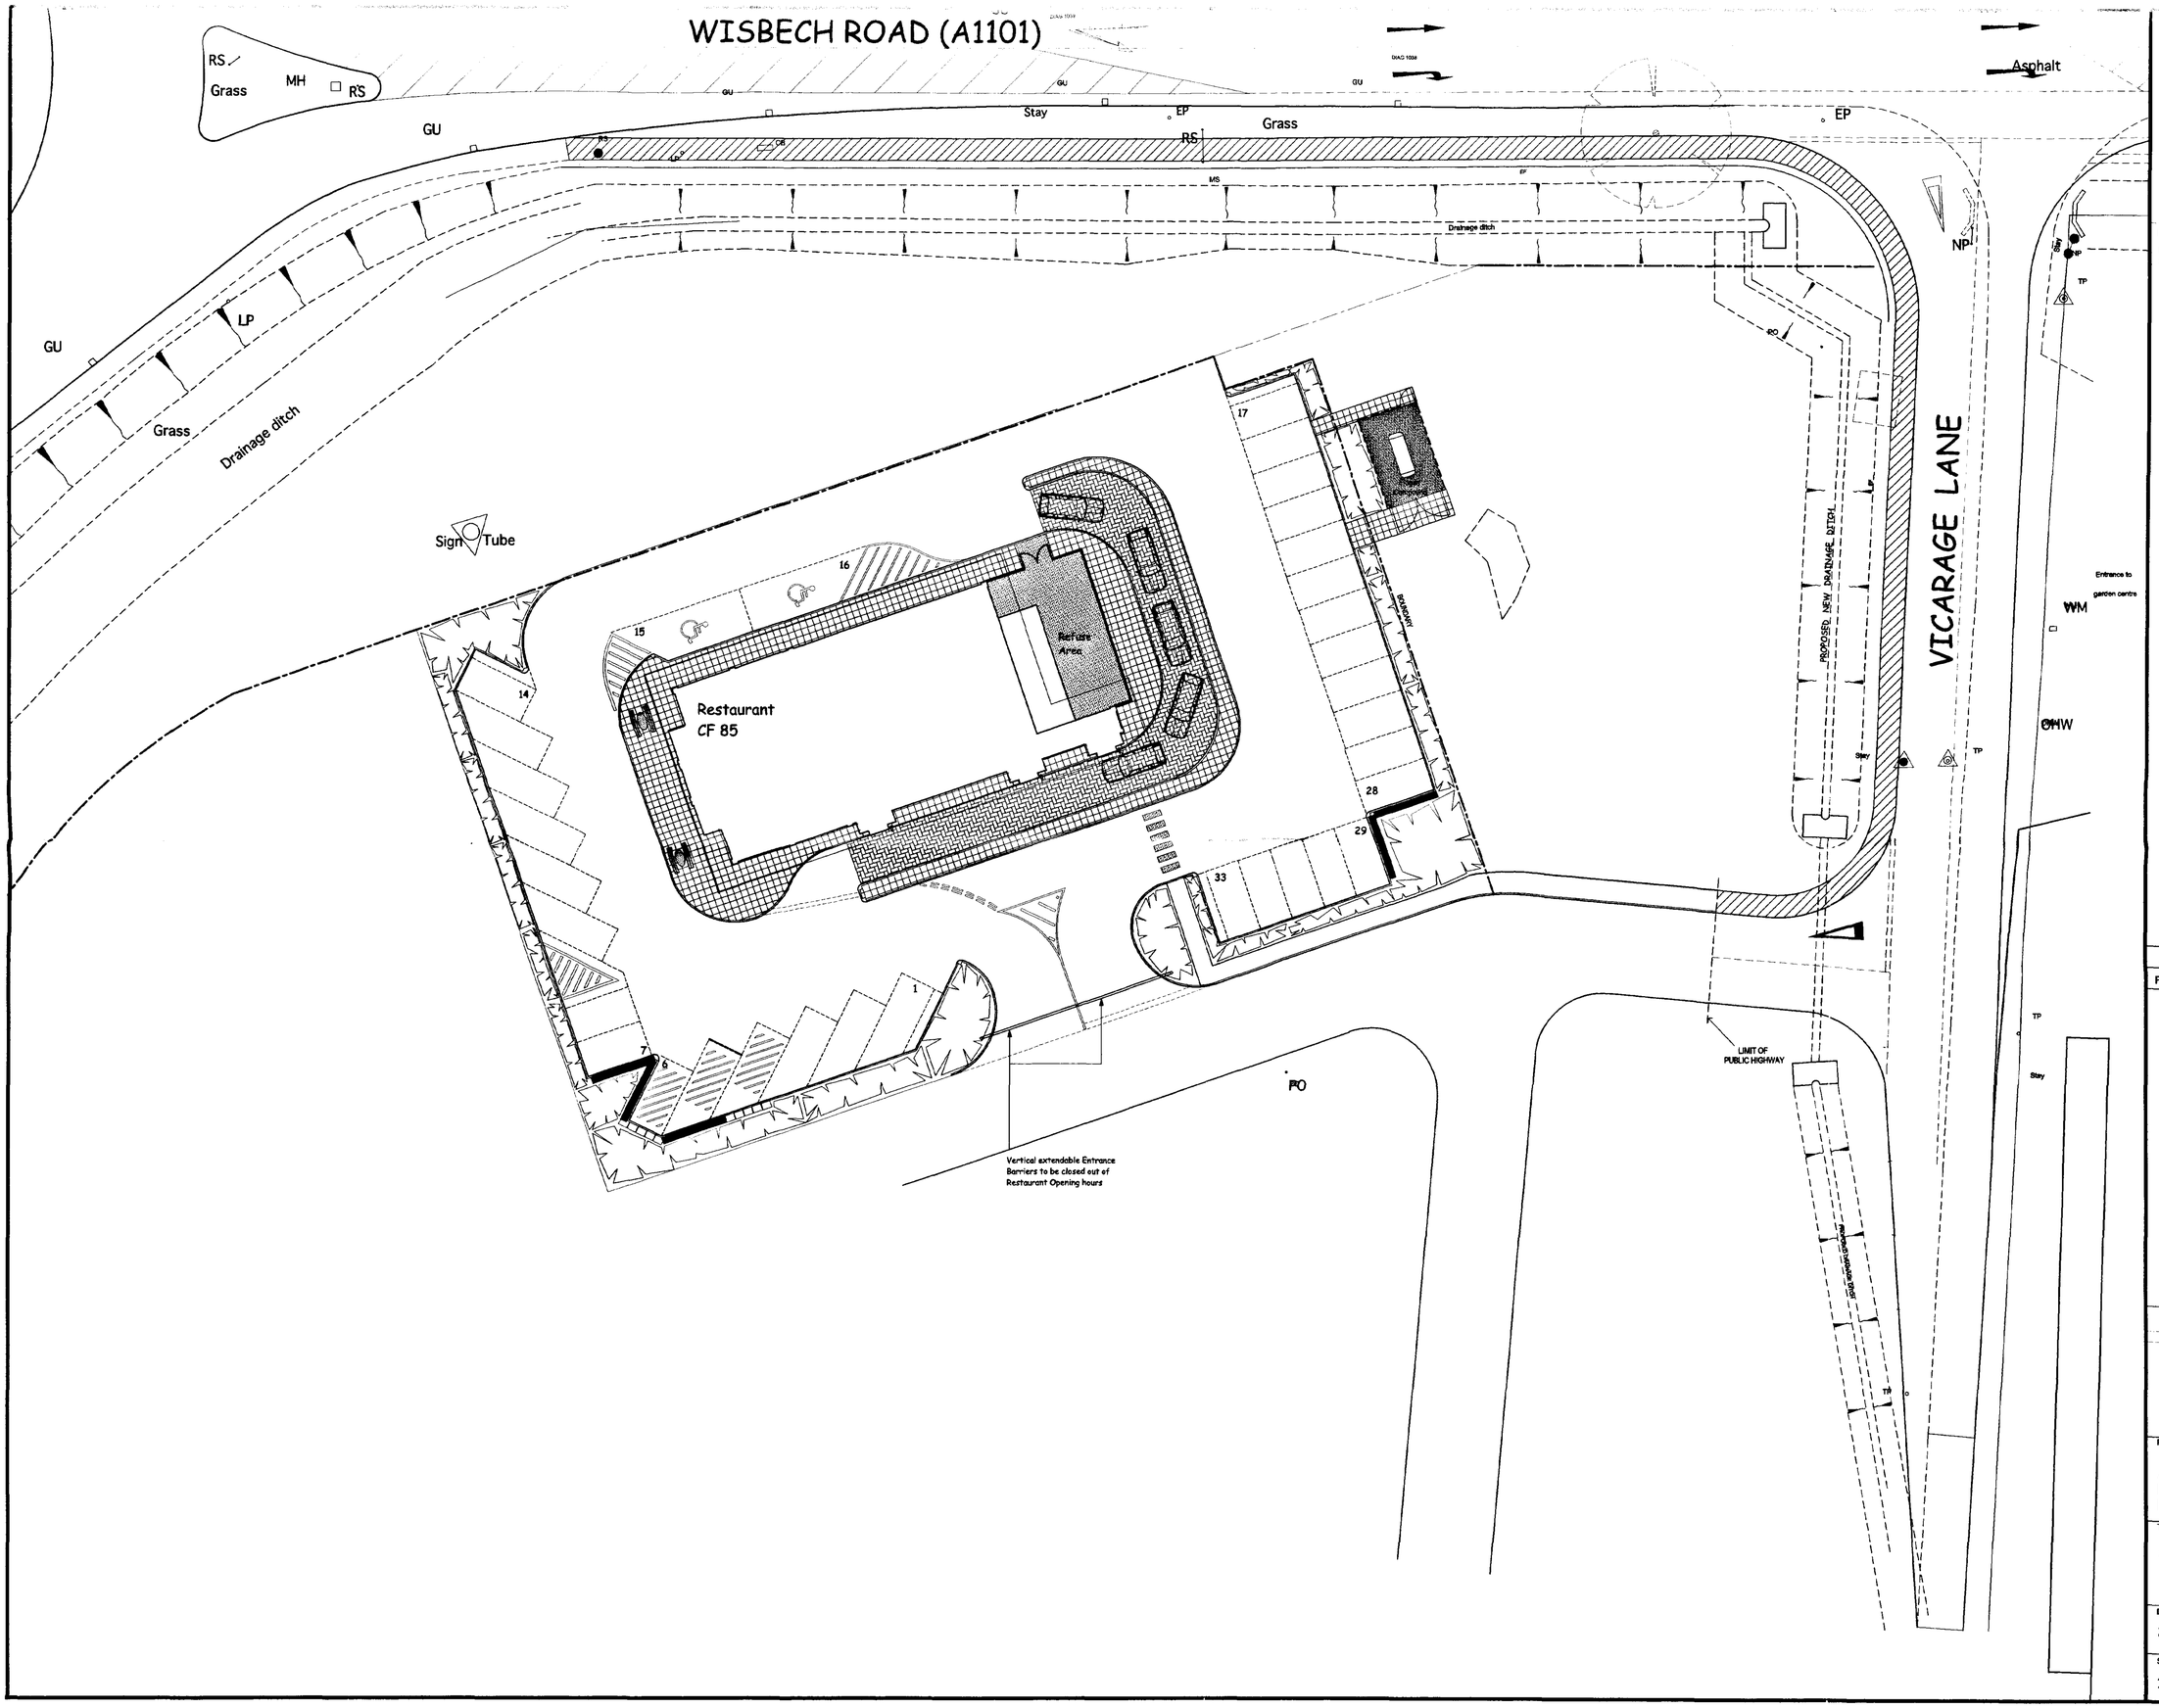


McDonald's TM

NOTES

PLAN UNDERTAKEN FROM SURVEY INFORMATION SUPPLIED BY OTHERS

Site Area:
0.26 ha / 0.65 acres

Car Parking:
33 spaces

AMENDMENTS

| REF. | DATE | DESCRIPTION |
|---|---|---|
| A | 280300 | Minor amendments |
| B | 040400 | Site moved toward's roundabout to comply with Developer's requirements |
| C | 210600 | Site amended to include for tracking analysis, Flogas compound, pedestrian footpath to site and to patio. |
| D | 110800 | Minor amendments |
| E | 180800 | Minor amendments |
| F | 180900 | Line of Drainage Ditch amended + Position of Flogas Compound and c.p. bay 17 amended to comply with Local Drainage By-Law |


DOWNWARD SULLIVAN PARTNERS
ARCHITECTS DESIGNERS
87 Caroline Street
Birmingham B3 1UP
Tel 0121 212 0411 Fax 0121 212 0414
e-mail : dsp@dspuklfd.demon.co.uk
DSP


PROJECT

A17 / A1101
Long Sutton
Lincolnshire

SOUTH HOLLAND DC
HOUSING & PLANNING
29 SEP 2000
Ref: 1193/8

TITLE

Site Layout

| DATE | DRAWN |
|---|---|
| 270100 | JLS CAD |
| SCALE | DRG.No. |
| 1:200 | 99.66.100F |