

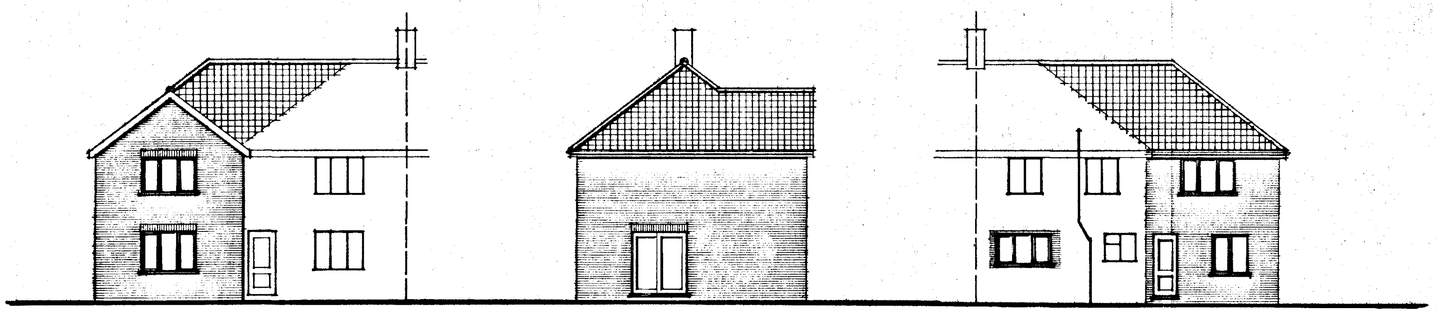



FRONT SIDE REAR

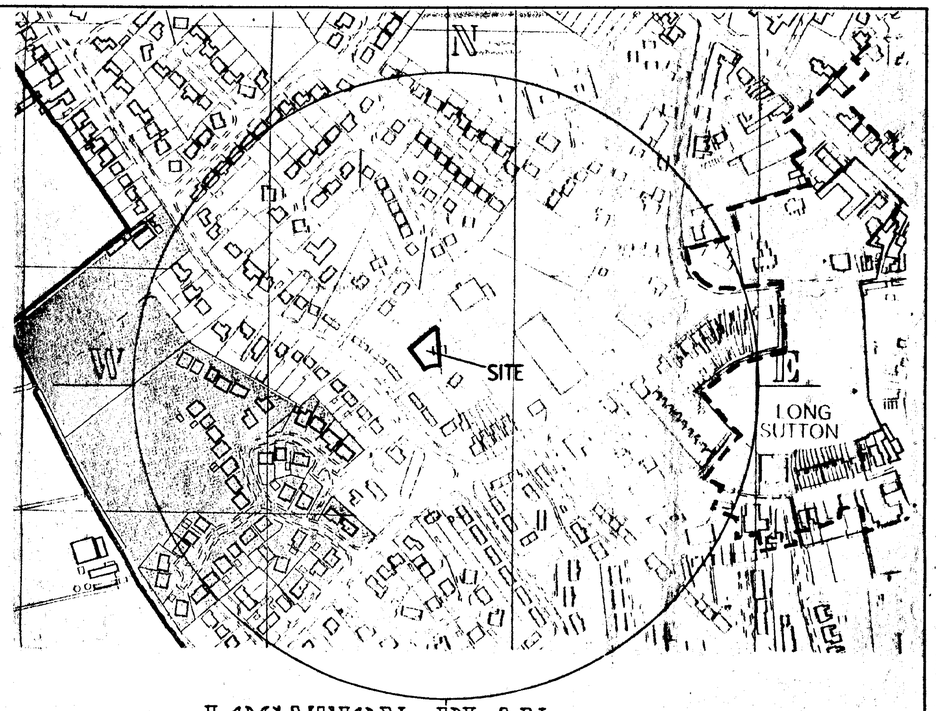


LOCATION PLAN 1:2500

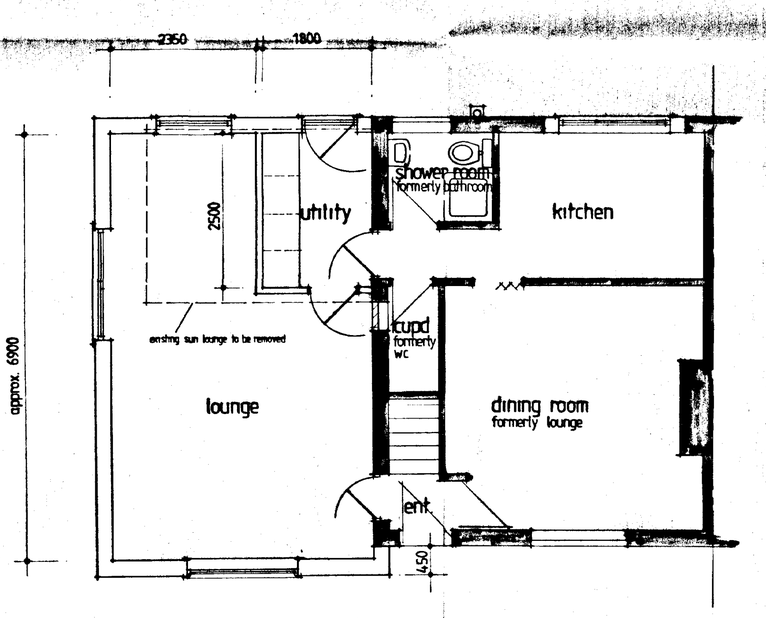

GROUND FLOOR PLAN

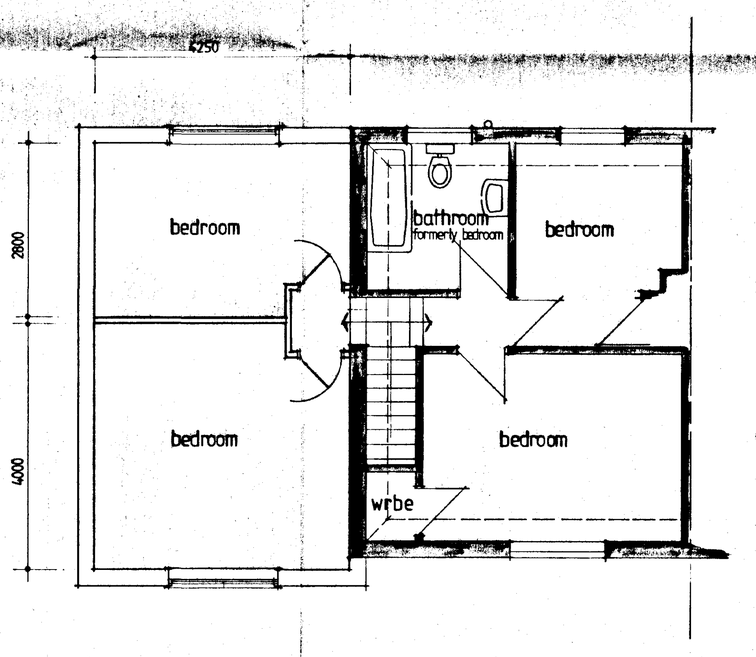

FIRST FLOOR PLAN

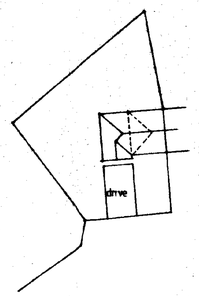

BLOCK PLAN 1:500

SOUTH HOLLAND DC
HOUSING & PLANNING
-3 OCT 2000
Ref: 1203/00

DETERMINED PLAN

DO NOT SCALE FROM THIS DRAWING

This drawing is copyright and may not be altered, traced, photographed or used for any purpose other than that for which it is issued.
The General Contractor is to check all dimensions on site and report discrepancies to the Architect.
All details shown on this drawing including foundations are based upon typical site conditions related to the area. No responsibility can be accepted for abnormal conditions which may be discovered during construction unless reported to the Architect so that design amendments may be considered. Site soil surveys are recommended in respect of foundations to establish specific site conditions before foundation work is undertaken.

G. R. MERCHANT
I.ENG AMICE, FIWO,
ARCHITECTURAL, STRUCTURAL
& LAND DRAINAGE CONSULTANT
TEL: HOLBEACH (01406) 490800

PROJECT:
PROPOSED EXTENSION AND ALTERATIONS TO HOUSE AT 18 GARNSGATE ROAD LONG SUTTON

CLIENT:
MR & MRS S BENTON

SCALES:	DATE:
1/50 1/100	SEP 2000
	DRAWING No.: 117/00/01

REVISIONS: