




South West Elevation

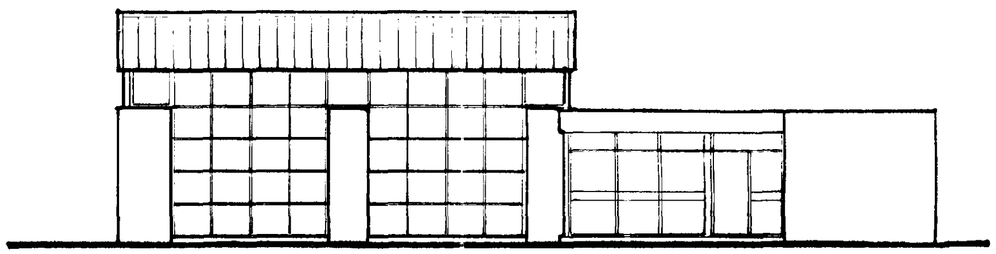


North West Elevation

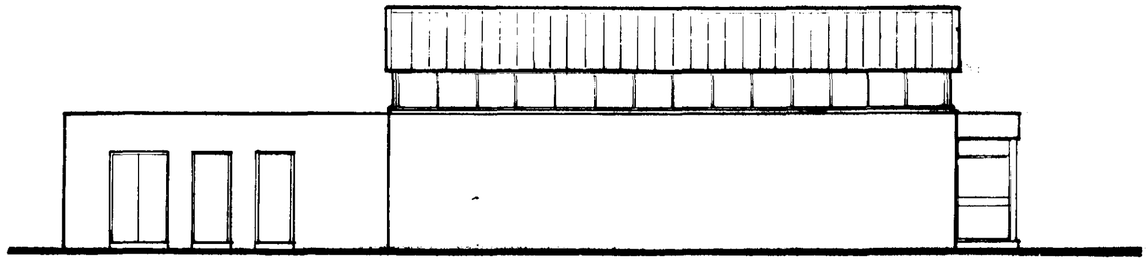

North East Elevation

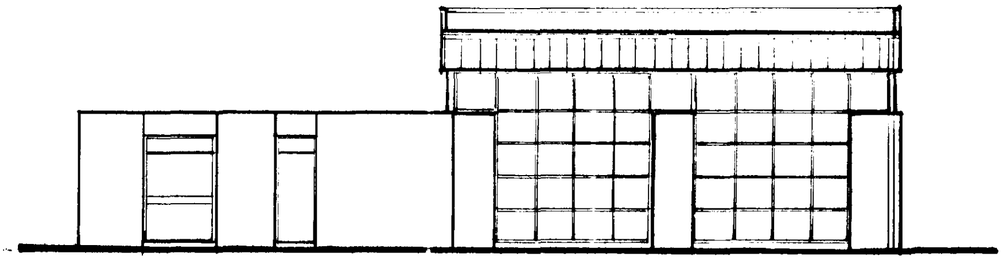

South East Elevation

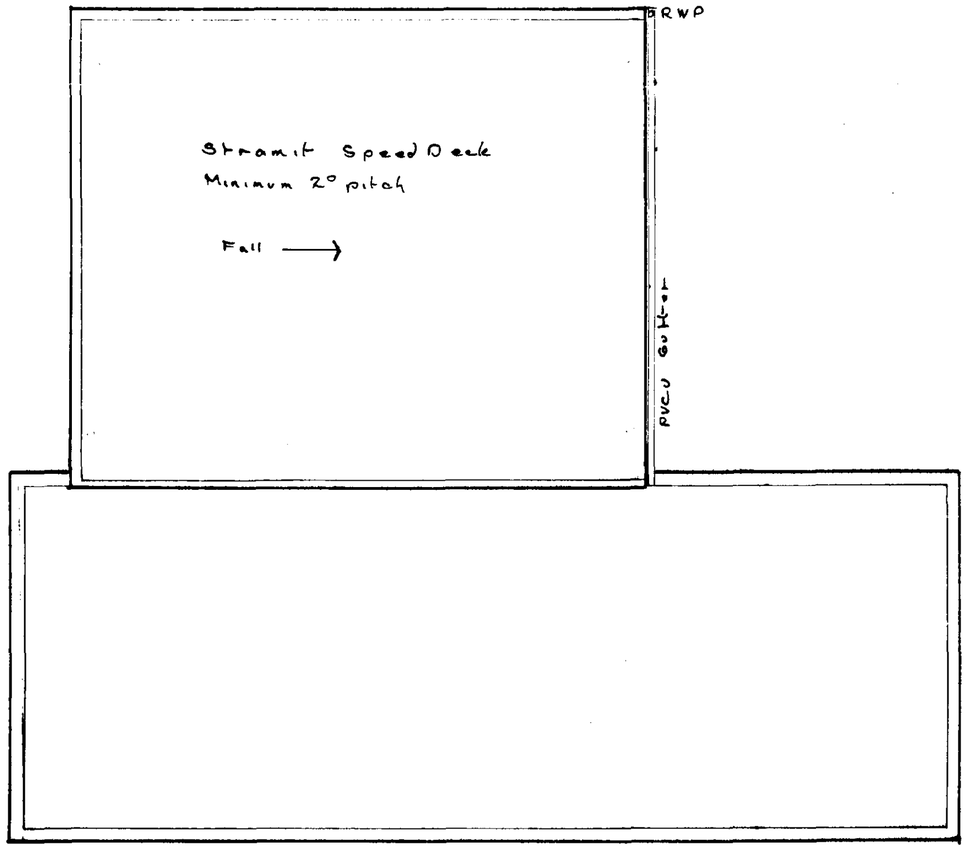

Roof Plan

project
Long Sutton
Fire Station
Appliance Bay
Reroofing

Proposed
Elevations & Plan

SOUTH HOLLAND DC
HOUSING & PLANNING
10 DEC 1998
Ref: 1228/98


Finance & Resources Directorate
Property Division
County Offices
Lincoln LN1 1ZA (01522) 552222

drawing no. SM22496/2
revision


L.C.C.
-3 DEC 1998
HIGHWAYS & PLANNING
DIRECTORATE

scale 1:100
date Nov 98
drawn PNP


A Professional Consultancy of Lincolnshire County Council

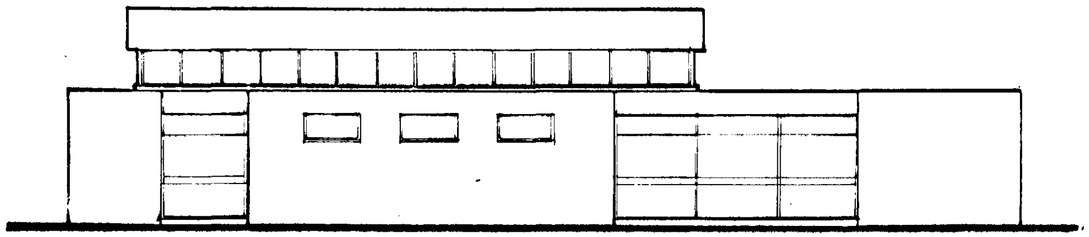


South West Elevation

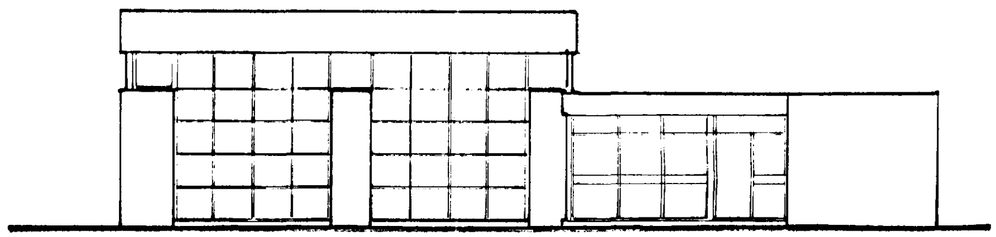


North West Elevation

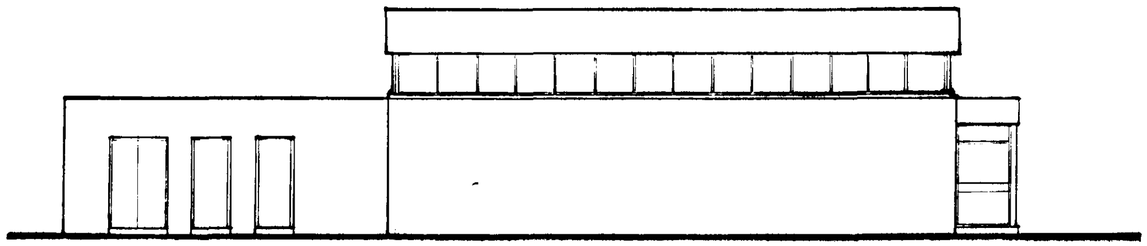

North East Elevation

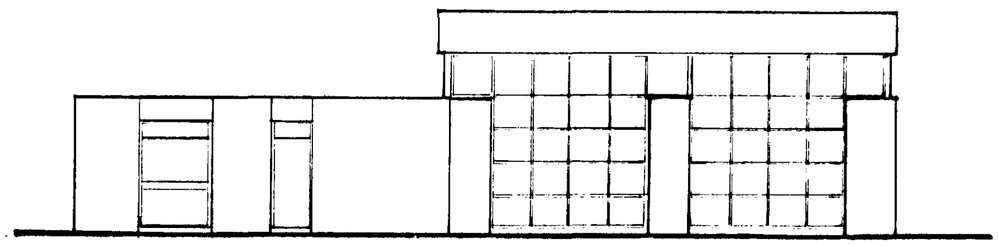

South East Elevation

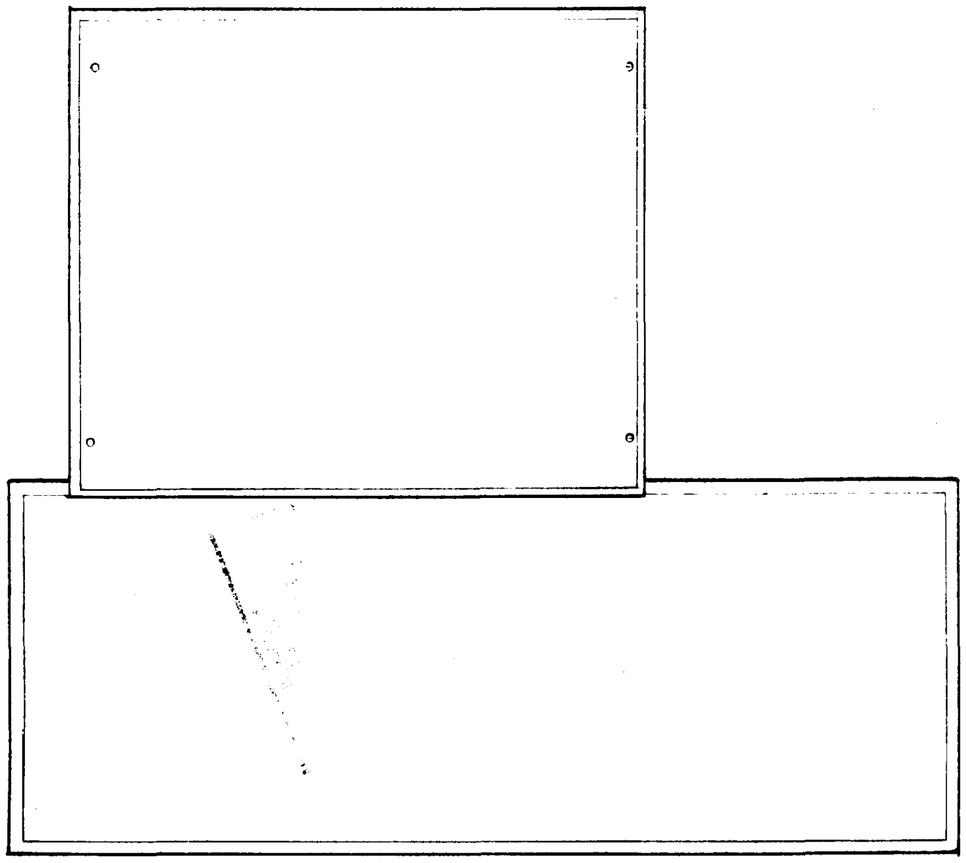

Roof Plan

project
Long Sutton
Fire Station
Appliance Bay
Reroofing

Existing
Elevations

SOUTH HOLLAND DC
HOUSING & PLANNING
16 DEC 1998
Ref: 1228/98

Finance & Resources Directorate
Property Division
County Offices
Lincoln LN1 1ZA (01522) 552222

drawing no. SM22496/1
revision

L.C.C.
-3 DEC 1998
HIGHWAYS & PLANNING DIRECTORATE

scale 1:100
date Nov 98
drawn PNP

A Professional Consultancy of Lincolnshire County Council