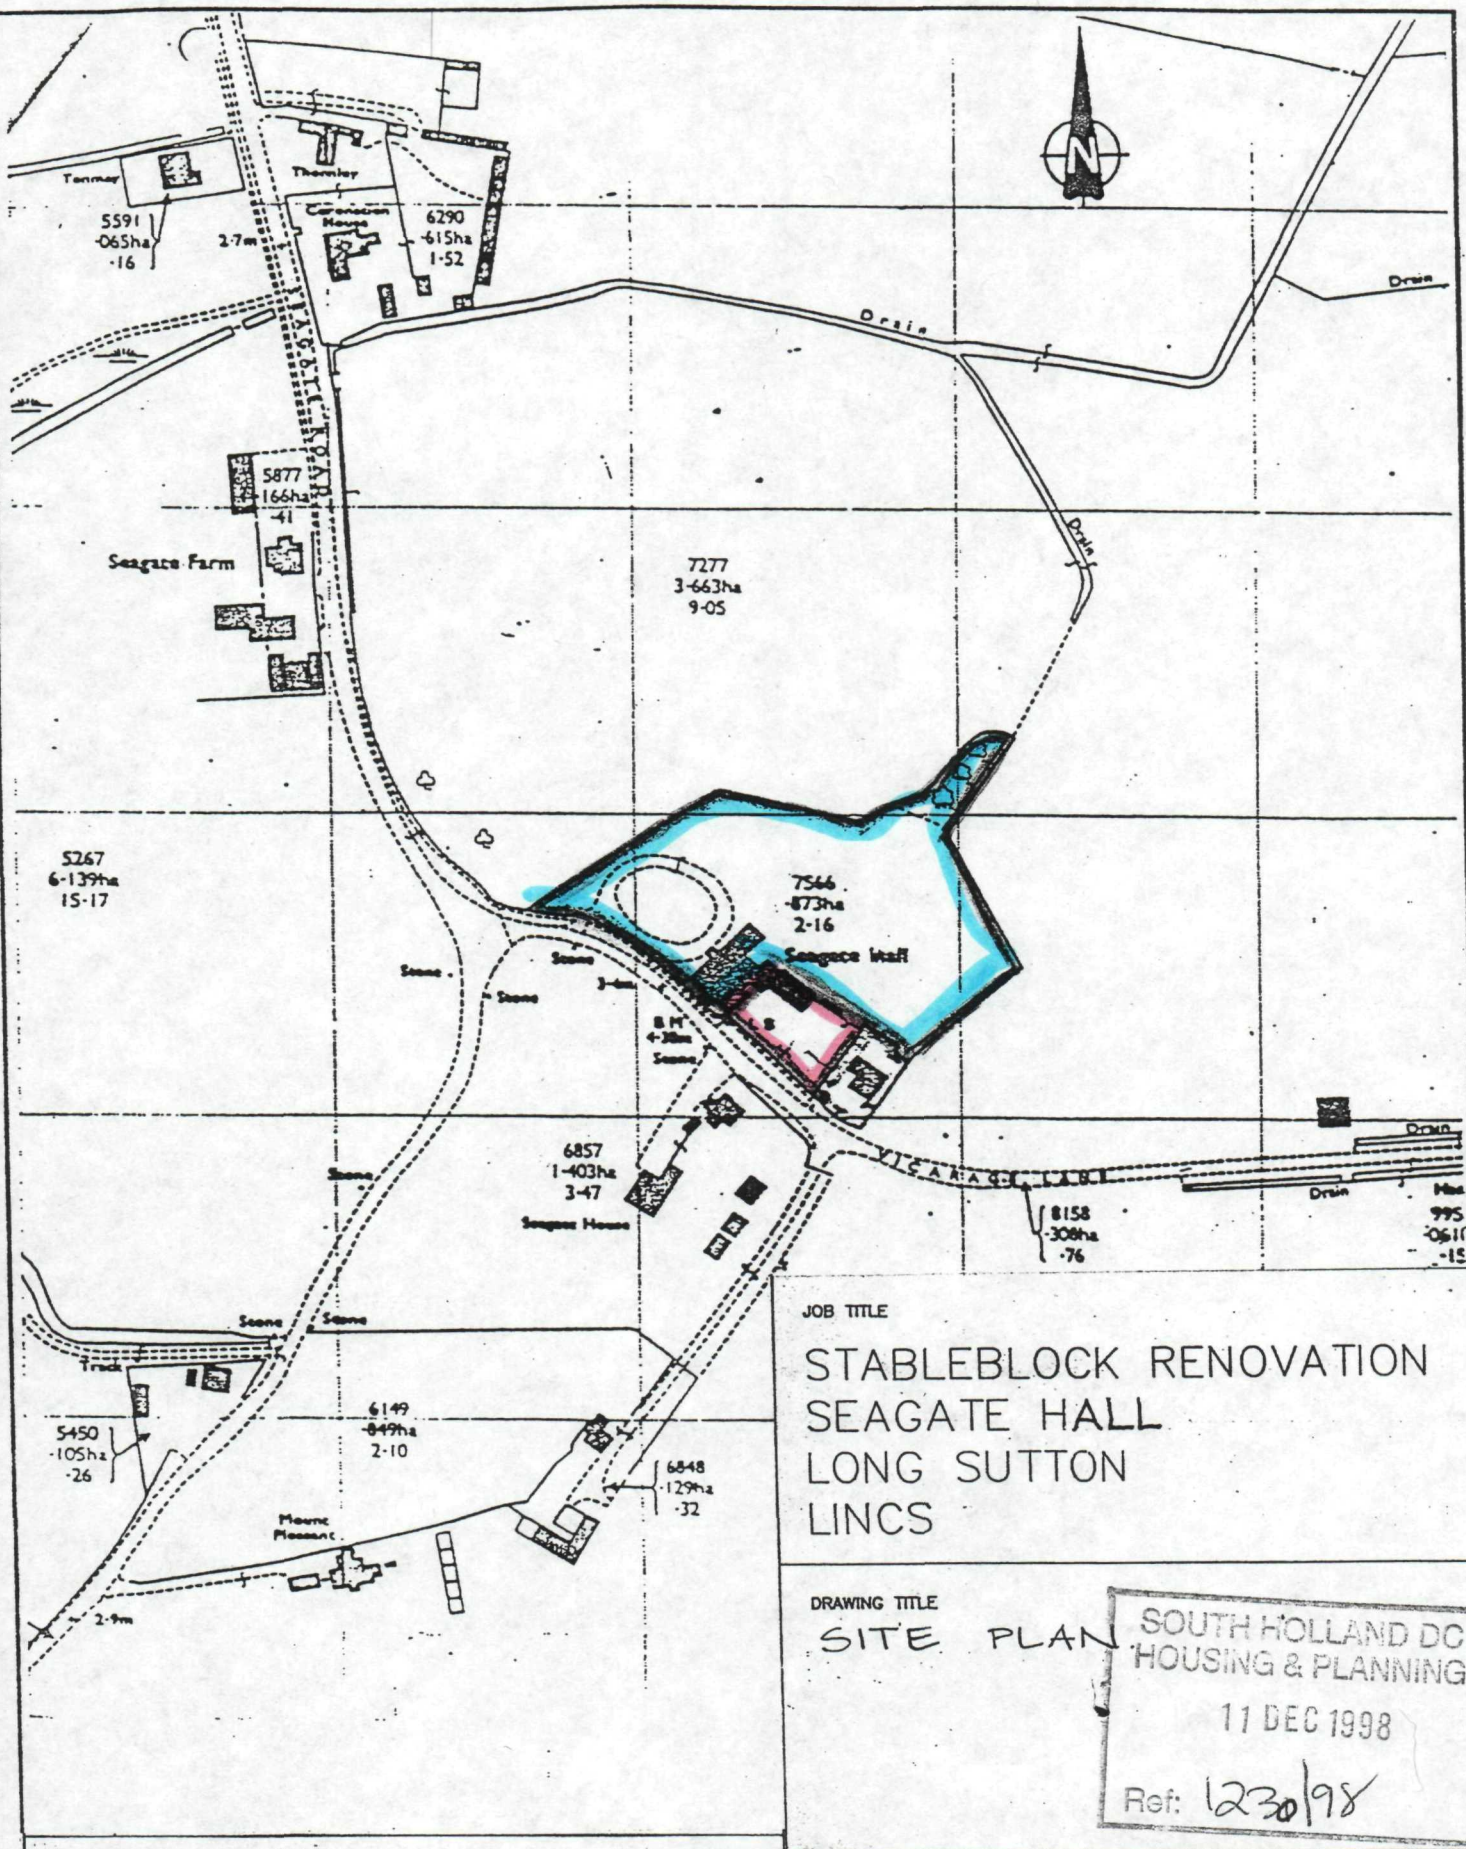


JOB TITLE

STABLEBLOCK RENOVATION
SEAGATE HALL
LONG SUTTON
LINCS

DRAWING TITLE

SITE PLAN

SOUTH HOLLAND DC
HOUSING & PLANNING
11 DEC 1998
Ref: 1230/98

GODSILL WATKINS
ARCHITECTS
8 VINE YARD, SANCTUARY STREET, LONDON SE1 1QL
TEL 0171 357 7628 FAX 0171 357 7650

SCALE	DATE	DRAWN	CHECKED
1:2500	OCT 98	RG	

JOB NO	DRG NO	REV
1002A	04	