



rear

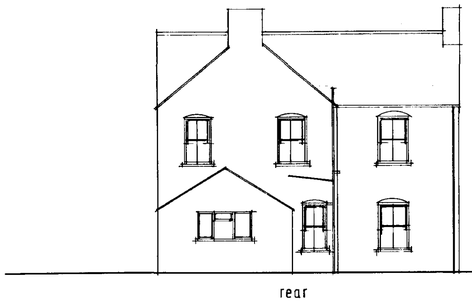


side

existing elevations

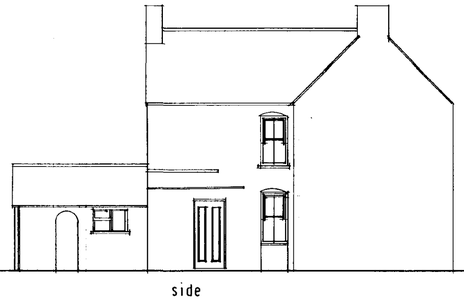


rear

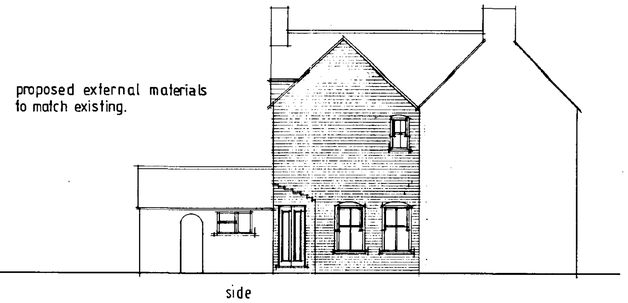


side

proposed external materials to match existing.


proposed elevations

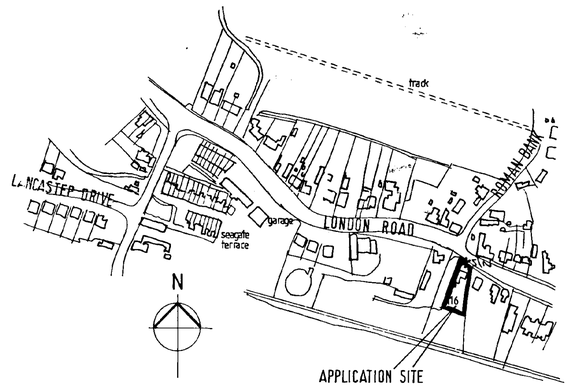


LOCATION PLAN 1:2500

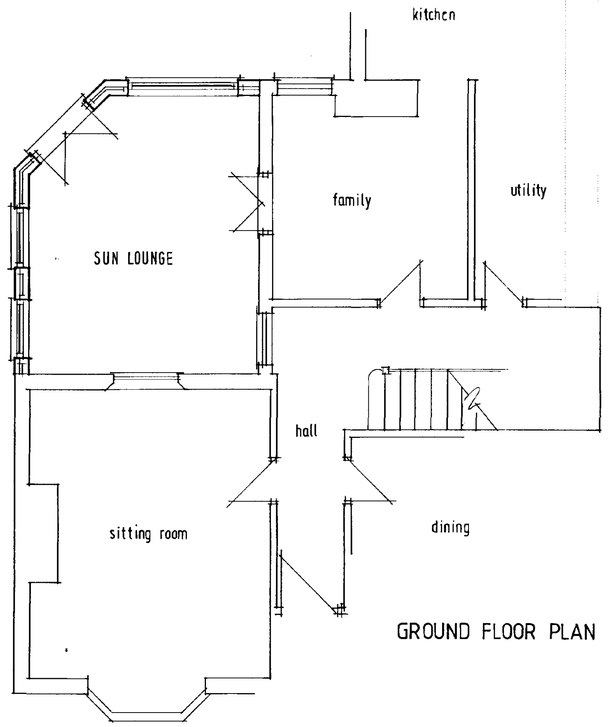

GROUND FLOOR PLAN

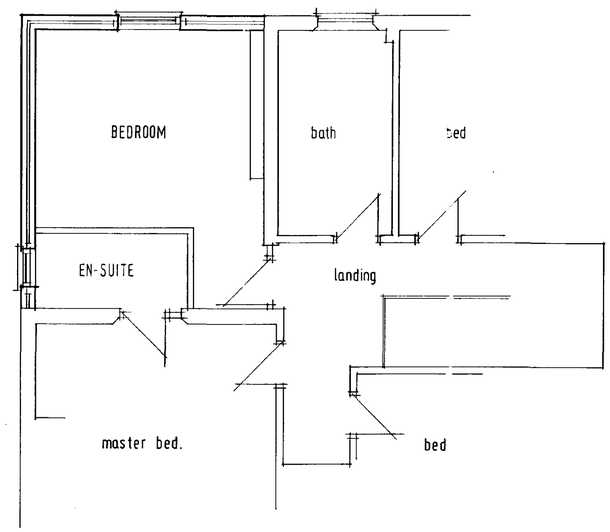

FIRST FLOOR PLAN

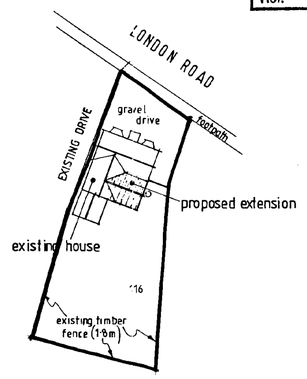

BLOCK PLAN 1:500

SOUTH HOLLAND DC
HOUSING & PLANNING
10 DEC 1999
Ref: 1249/99

DETERMINED PLAN

Mark Dennis
architectural services
90 Station Road - Surfleet - Spalding - Lincs - PE11 4DB
Telephone: 01775 680417 Mobile: 07788 834568

title

Proposed extension to dwelling at 116 London Road, Long Sutton.

for : Mr & Mrs W Delahoy.

floor plans, elevations, block plan, location plan.

rev	des.	date

scale 1:100, 1:50, 1:500, 1:2500 | drawn MD

date DEC 1999 | drg no. 99048 / 001