
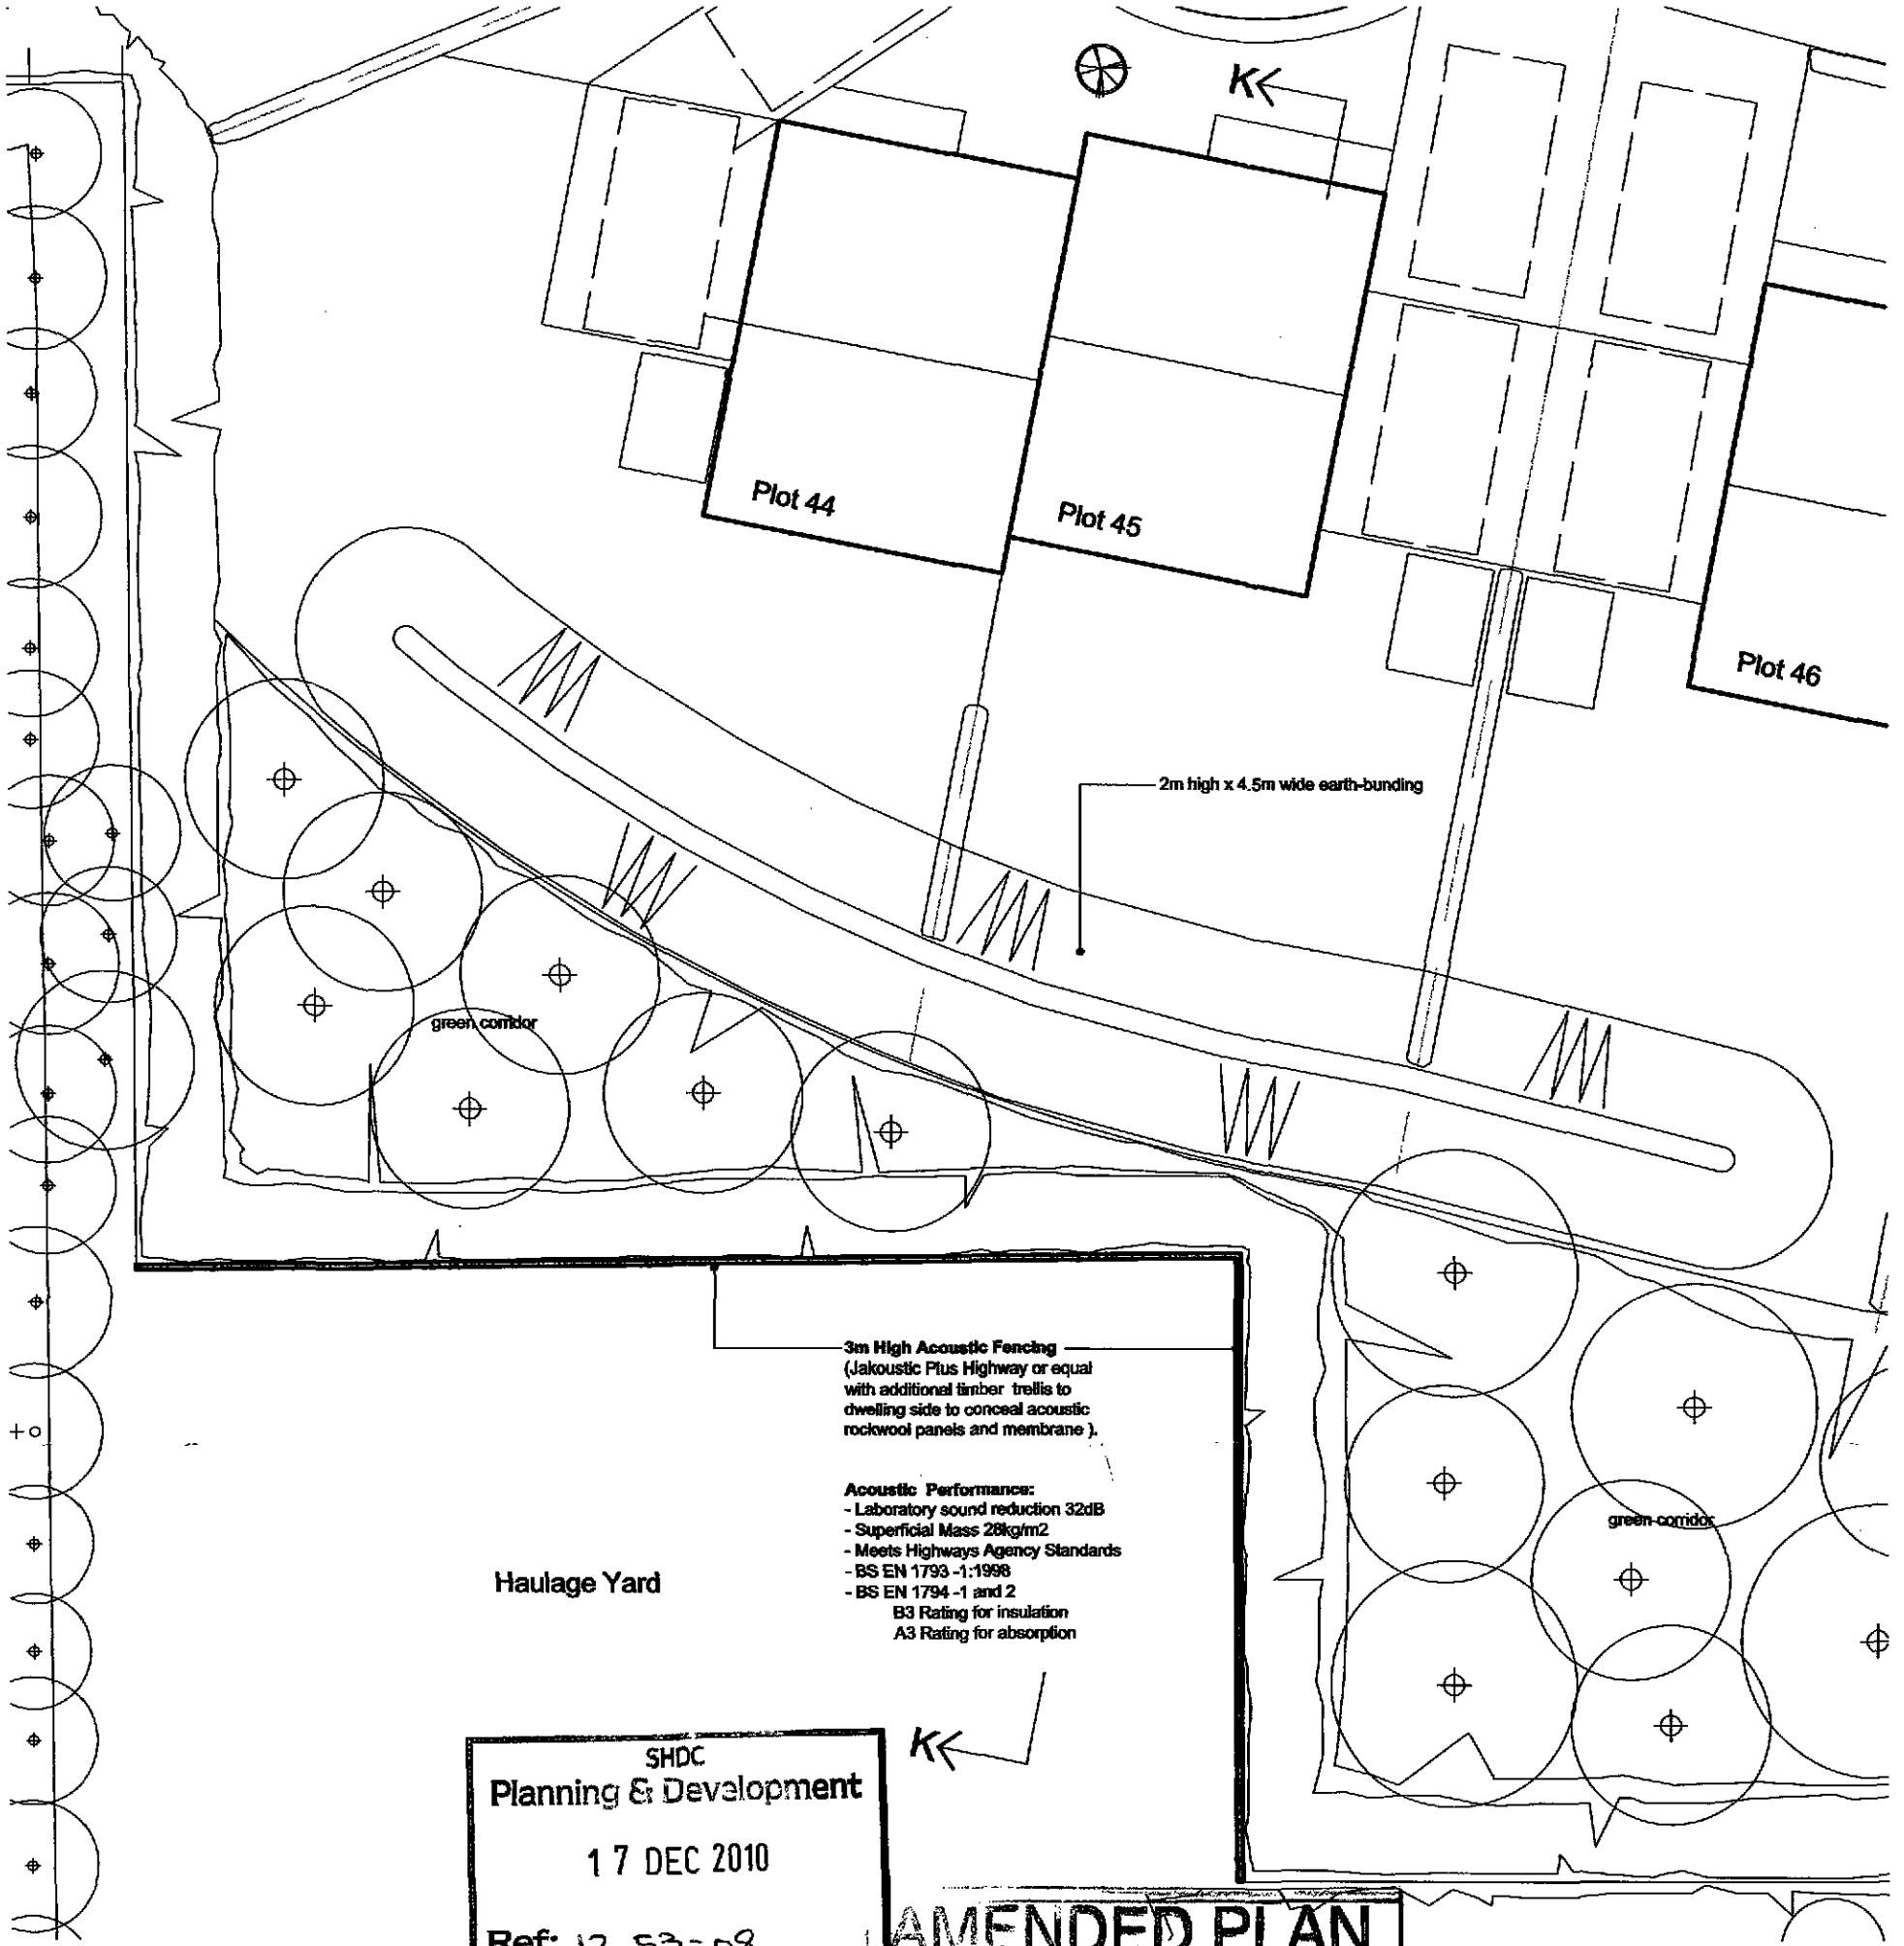


Site Plan Extract 1:100

SHDC
Planning & Development
17 DEC 2010
Ref: 12 53-08

AMENDED PLAN
Ref. A4

45 Bridge Road Haulage Yard | Green Corridor | Plot No.44

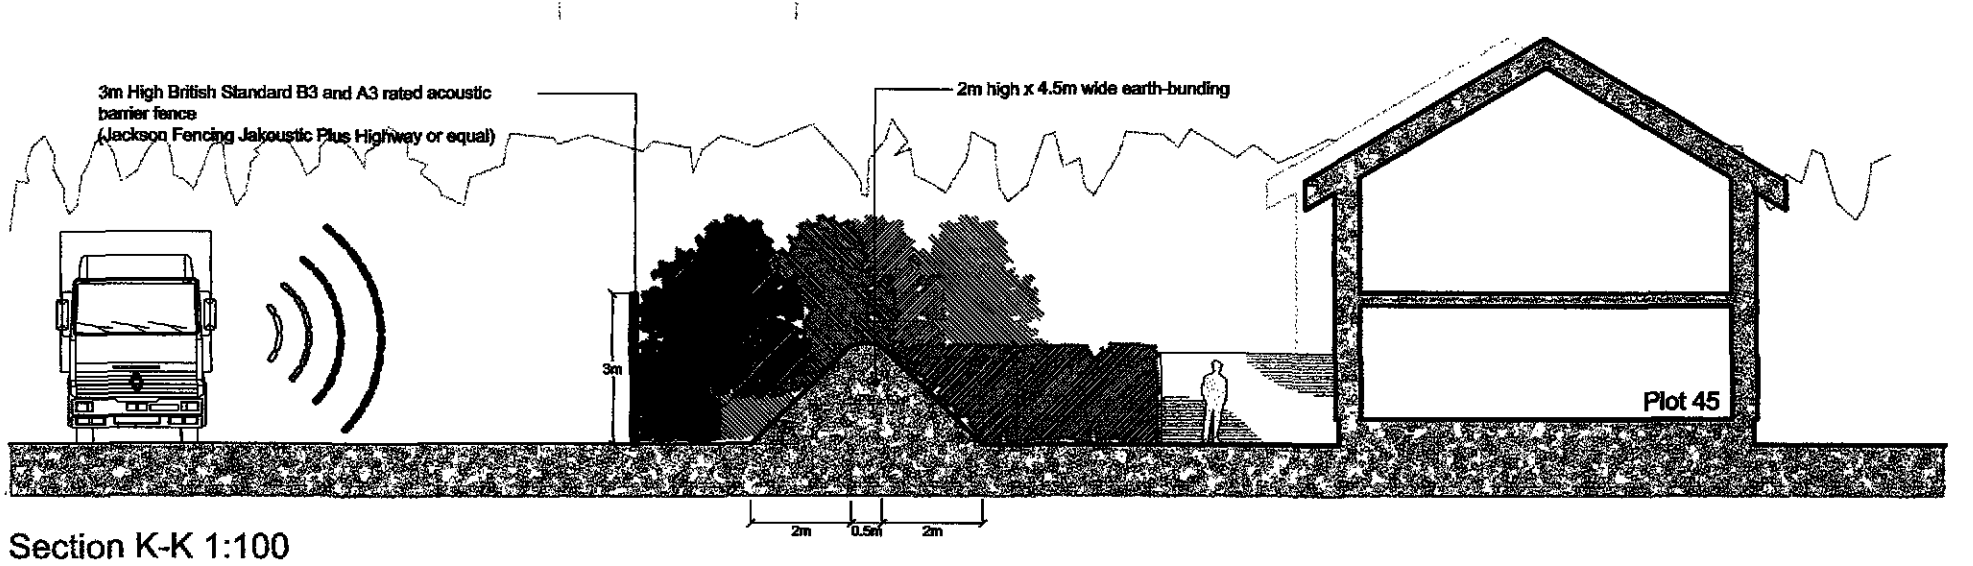

Section K-K 1:100

REVISION			
A	Planning Application	24.09.10	A
B	Acoustic fence to 3m and upgraded	17.12.10	B

DRAWING: Acoustic Protection
DRAWING NO.: 627.PB.02
DRAWN: JR
CHECKED: RE
DATE: 02.12.2010

PROJECT: **Sustainable Settlement Extension Long Sutton**

CLIENT: Mr H Myers

SCALE: 1:100 @ A2

LOCATION: Land Adjacent No. 47 Bridge Road, Long Sutton, Lincolnshire

THIS DRAWING IS THE COPYRIGHT OF THE ARCHITECT AND IS NOT TO BE REPRODUCED WITHOUT PRIOR PERMISSION.
ALL DIMENSIONS AND PARTICULARS ARE TO BE CHECKED ON SITE BEFORE WORK COMMENCES. DO NOT SCALE OFF THIS DRAWING FOR CONSTRUCTION PURPOSES.

SEARCH ARCHITECTS
9 Hoddins Way, Long Sutton, Spalding, Lincolnshire, PE12 9JB
Tel: (01406) 364 646
Fax: (01406) 364 471
molearch@searcharchitects.co.uk
www.searcharchitects.biz