




NORTH ELEVATION

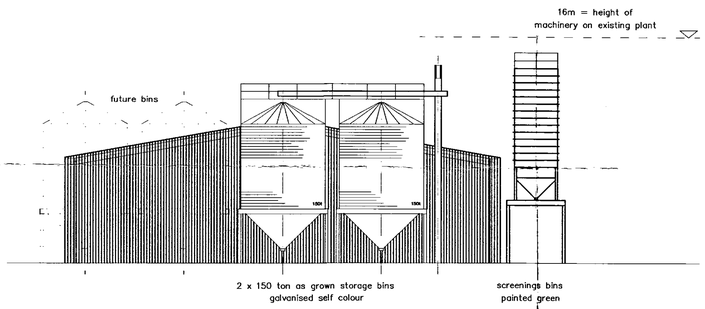

EAST ELEVATION

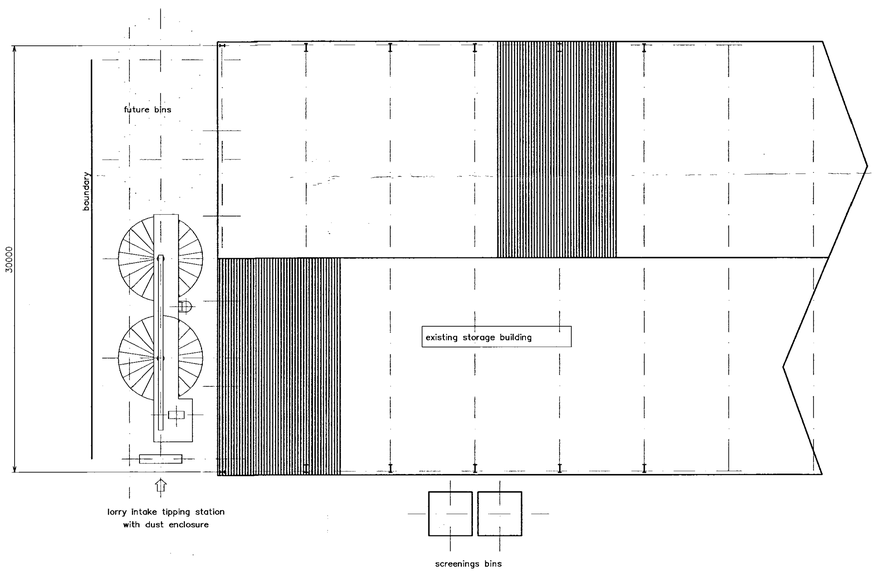

PLAN VIEW

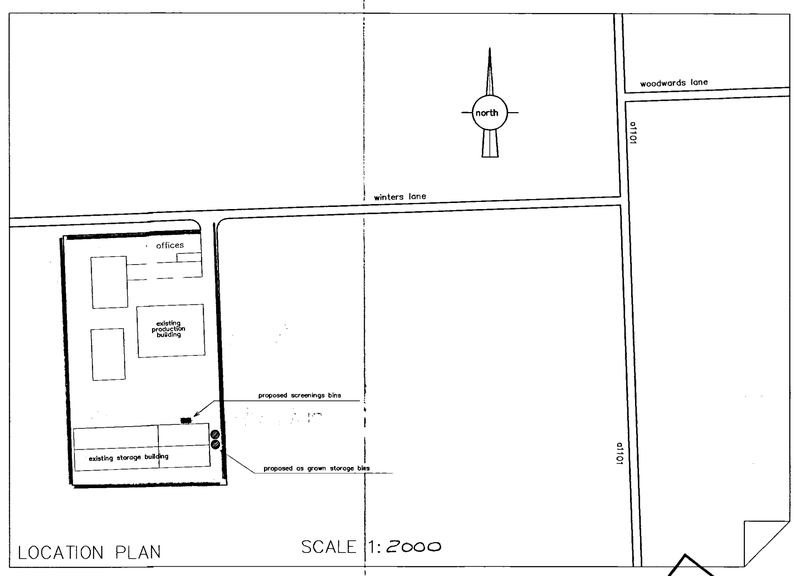

LOCATION PLAN SCALE 1:2000

SCALE 1 : 200

11th Sept 2007

DETERMINED PLAN

Planning & Development
2 5 SEP 2007
Ref: 12961/07

PROPOSED AS GROWN storage BINS AND SCREENINGS BINS	CLIENT DUNNS – LONG SUTTON – LTD WINTERS LANE SPALDING LINCS PE12 9BE	AGENT PETER J KEELEY 35 RADCLIFFE DRIVE IPSWICH SUFFOLK IP2 9QZ	DRAWING NO 02007–1 (ISSUE A) REVISED SCALES