

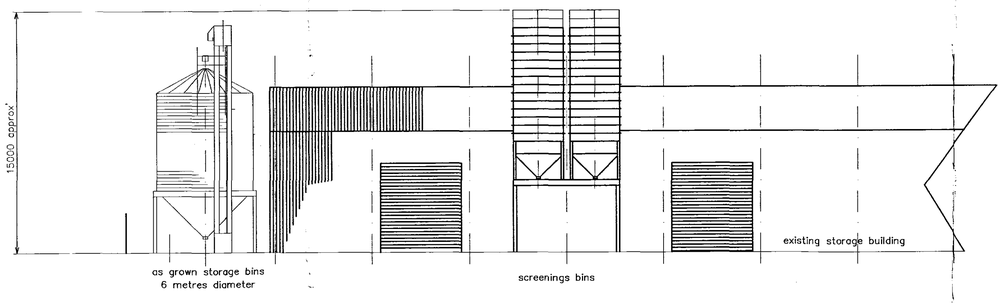


north elevation

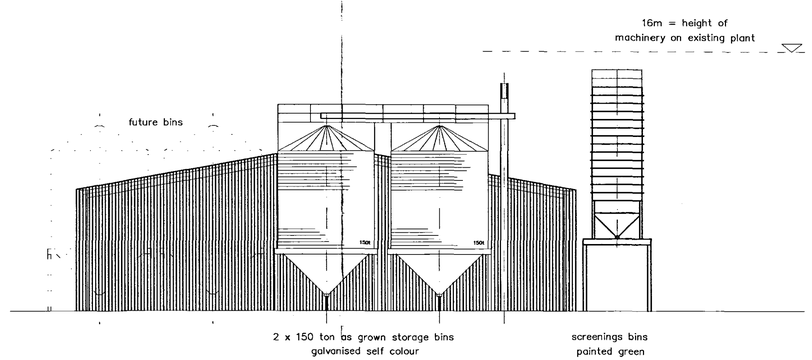


east elevation

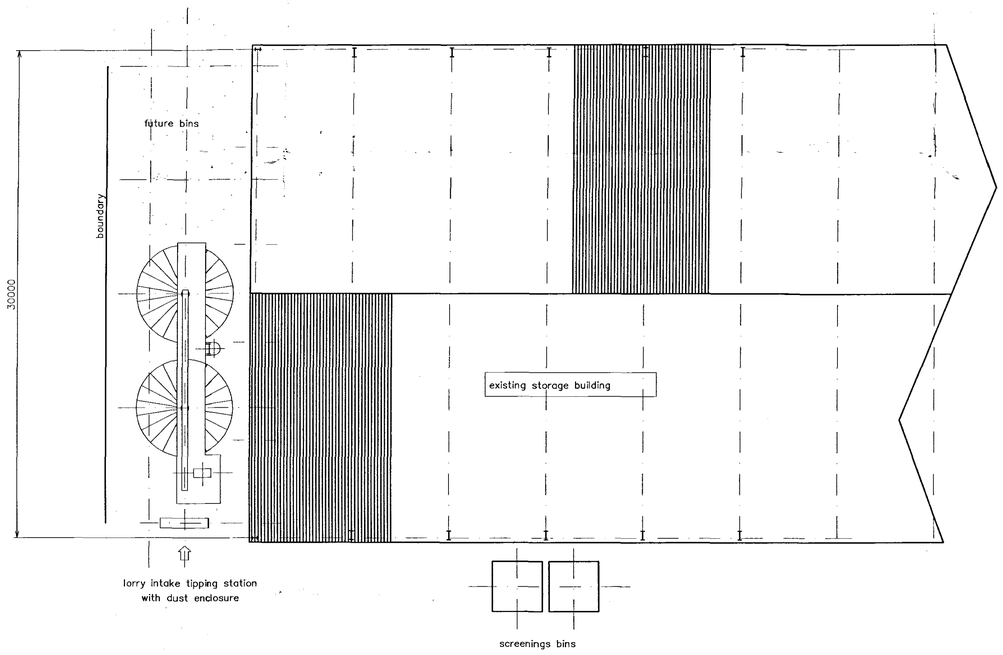

plan view

scale 1 : 175

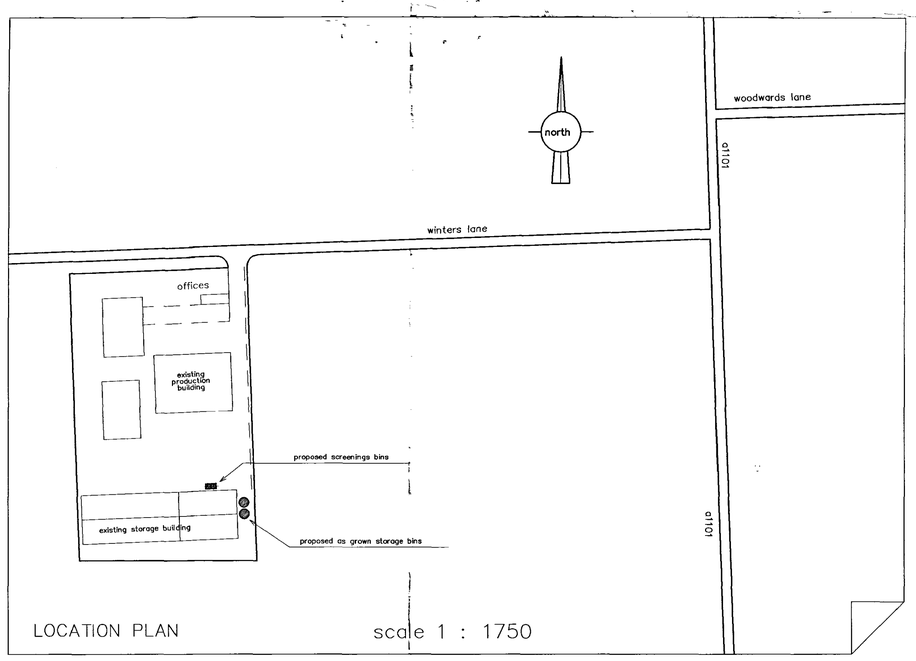

LOCATION PLAN scale 1 : 1750

title PROPOSED AS GROWN storage BINS AND SCREENINGS BINS	client DUNNS – LONG SUTTON – LTD WINTERS LANE SPALDING LINCS PE12 9BE	agent peter j keeley 35 radcliffe drive ipswich suffolk ip2 9qz	11th Sept 2007 DRAWING NO 02007–1