




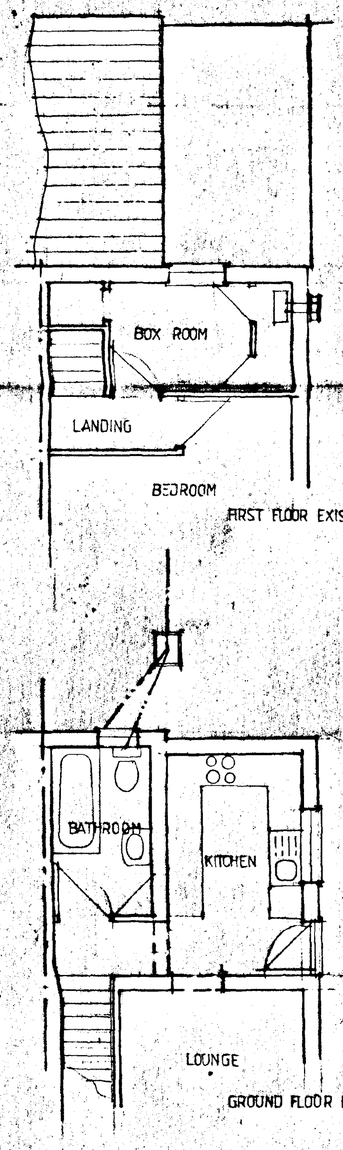


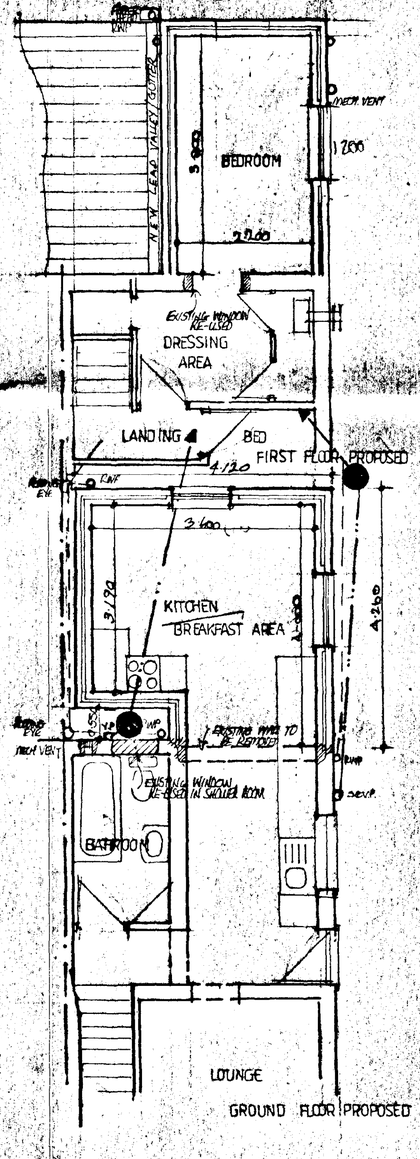


SIDE ELEVATION

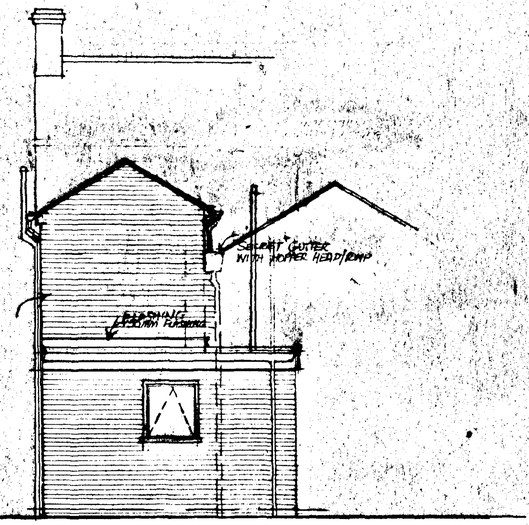

REAR ELEVATION

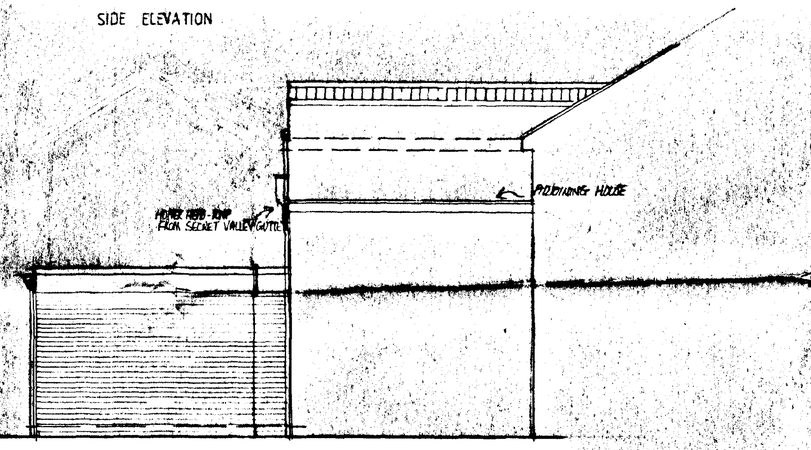

SIDE ELEVATION

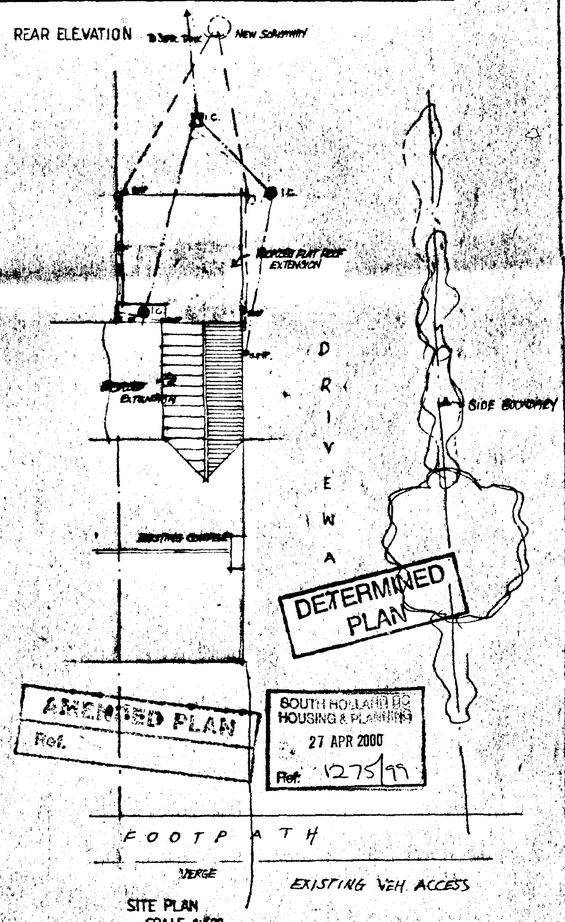

SITE PLAN
SCALE 1:200

PROJECT: PROPOSED TWO STOREY EXTENSION


AT: 39, BRIDGE ROAD, LONG SUTTON, SPALDING, LINCOLNSHIRE.

CLIENTS: T. REYNOLDS

SCALE: 1:50. DATE: DEC, 99


DRAWN: L.W. BLISS (DESIGN & BUILD)

TEL 01406 . 425953 (A) plan amend mar. 2000.

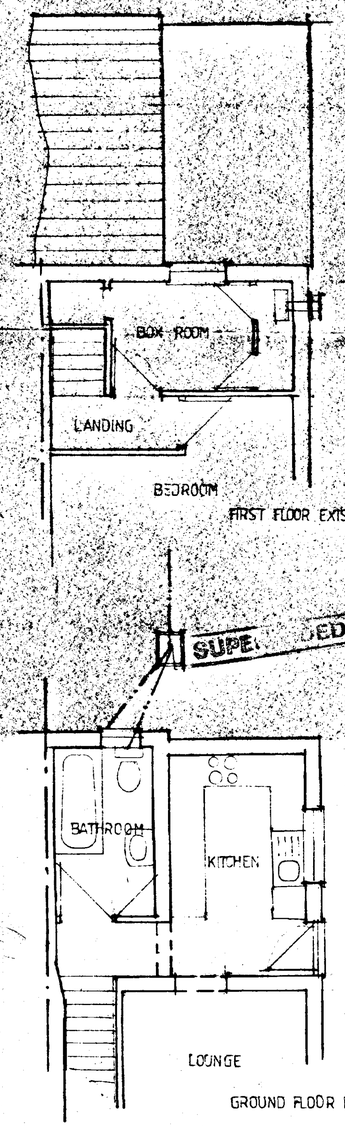

FIRST FLOOR EXISTING

GROUND FLOOR EXISTING

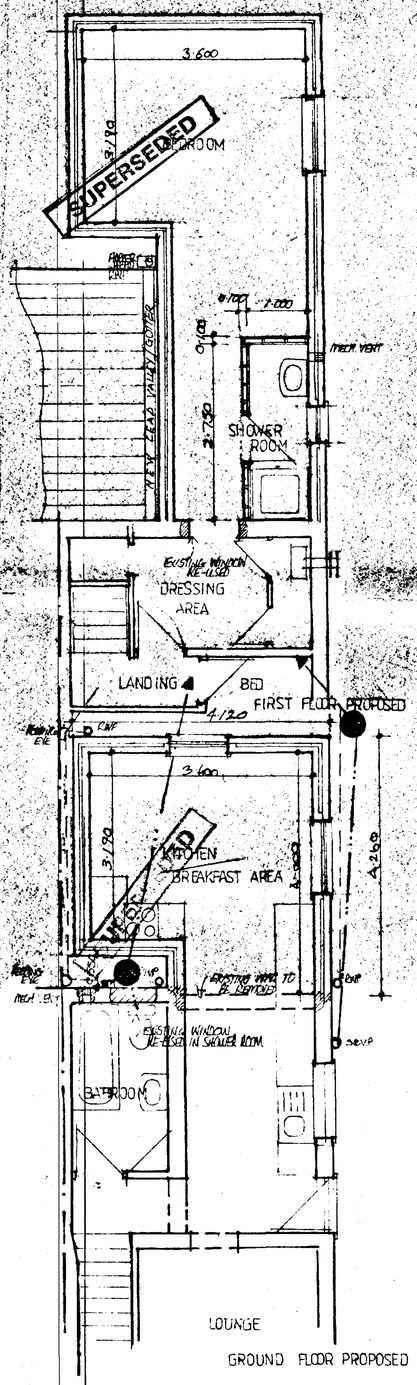


FIRST FLOOR PROPOSED


GROUND FLOOR PROPOSED




SIDE ELEVATION

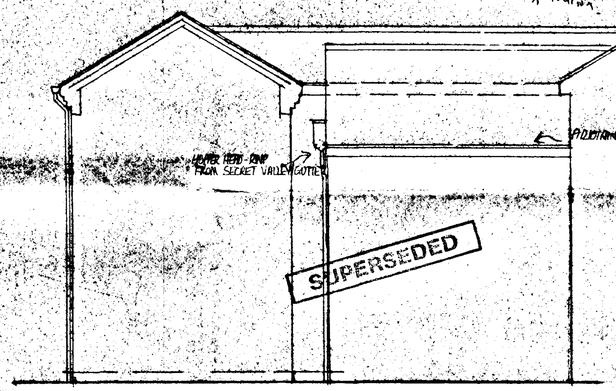

SIDE ELEVATION

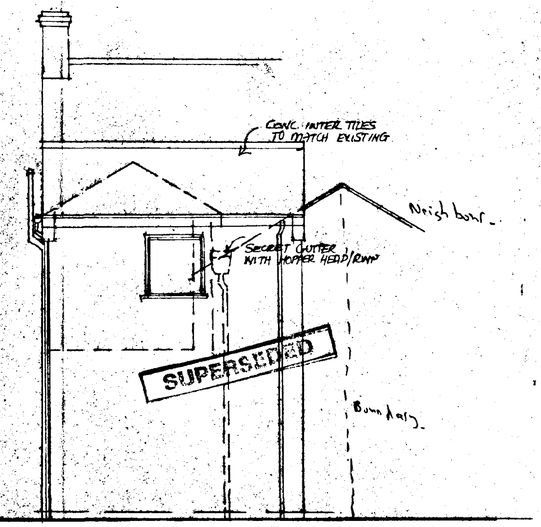

REAR ELEVATION

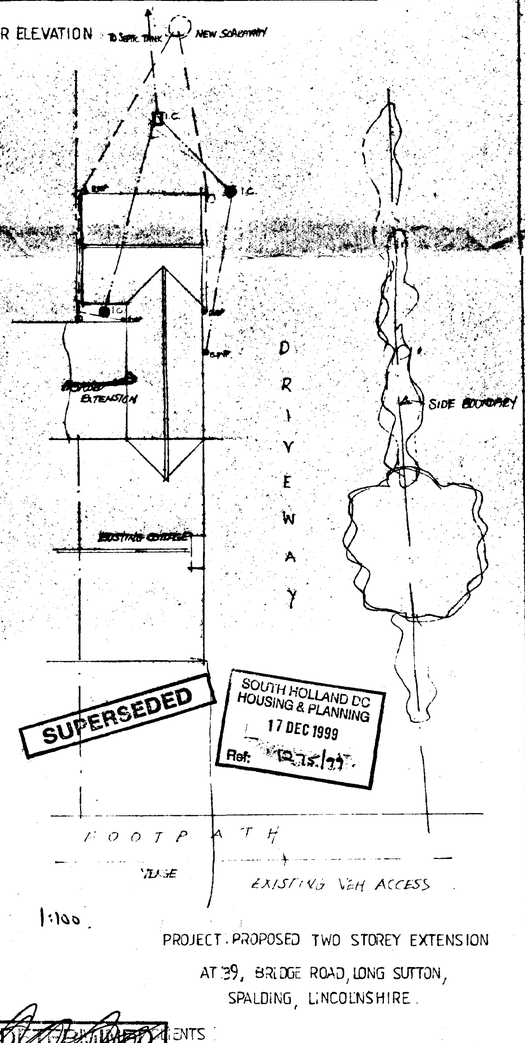

1:100.

PROJECT. PROPOSED TWO STOREY EXTENSION

AT 39, BRIDGE ROAD, LONG SUTTON,
SPALDING, LINCOLNSHIRE.

DETAILED PLANNING APPROVED

SCALE 1:50. DATE DEC, 99

DRAWN L.W BLISS (DESIGN & BUILD)
TEL 01406 425953