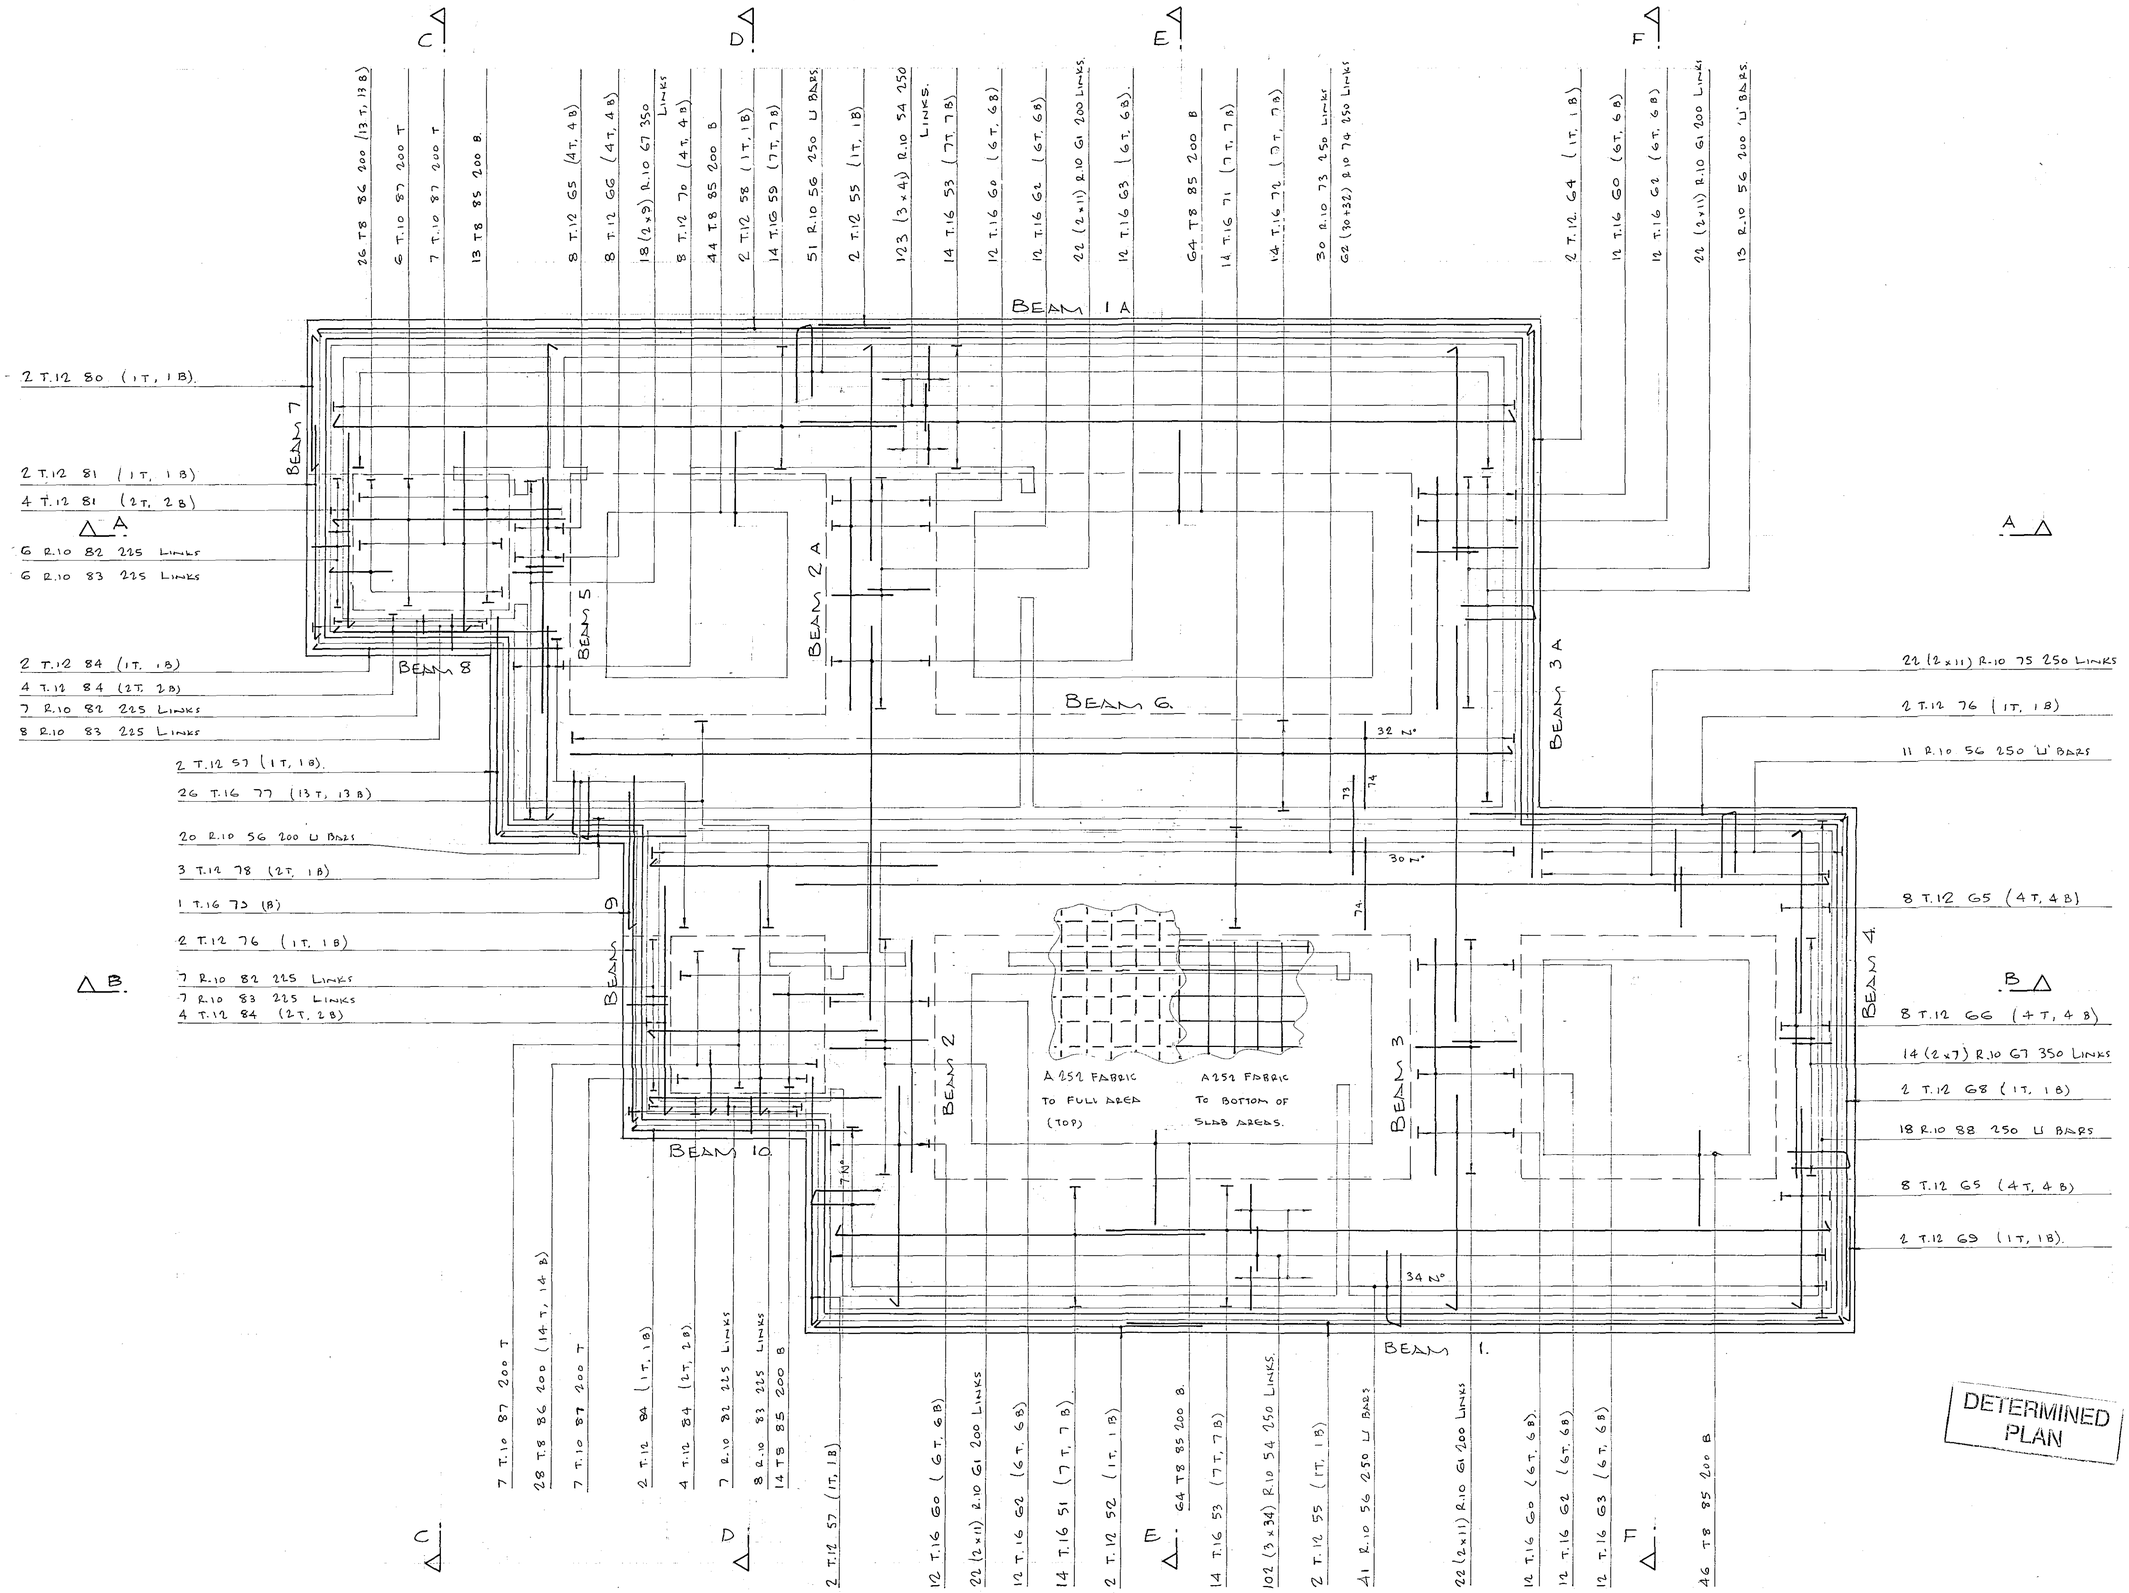

DETERMINED PLAN

NOTES

1. CONCRETE TO BE GRADE C.35.
2. COVER TO REINFORCEMENT TO BE 20 mm TO TOP MESH, 35mm ELSEWHERE.
3. FOR DETAILS OF REINF.T SEE BAR BENDING SCHEDULE N°S 02 198 / 1 - 01, 02, 03, 04.
4. REFER TO THE ARCHITECTS DETAILS FOR DETAILS OF DPM AND SERVICES PENETRATIONS.
5. THIS DRAWING IS TO BE READ IN CONJUNCTION WITH DRAWING N°S 02 198 / 2 AND THE ARCHITECTS DETAILS.
6. BASE OF EXCAVATION TO BE PROOF ROLLED BEFORE APPLYING FILL / BLINDING.

TOP FABRIC LAP BARS

THE CONTRACTOR IS TO PROVIDE 1.8 x 800 LONG LAP BARS TO SUIT JUNCTIONS IN TOP FABRIC. FABRIC NOT TO BE NESTED (OVERLAPPED).

Ref 1276/03

RECEIVED 20 OCT 2003

B 18.8.03 TITLES
A 30-7-03 2 N° CHAMFERED CORNERS REPLACED BY SQUARE CORNERS. REINFT REVISED TO SUIT.

Revisions

P & T RIDDINGTON LTD
CONSULTING ENGINEERS
163 GILBERT ROAD
CAMBRIDGE CB4 3PA
TELEPHONE 01223 300755
FACSIMILE 01223 301012

Project
HOUSING.
LONG SUTTON.

UNITS 3 AND 4.
FOUNDATION PLAN. RC DETAILS.

Date 27-01-2003 | Drawn
Scale 1:25.
Drawing No. 02 198 / 1.
Rev. B

©