



FRONT ELEVATION (NORTH WEST)

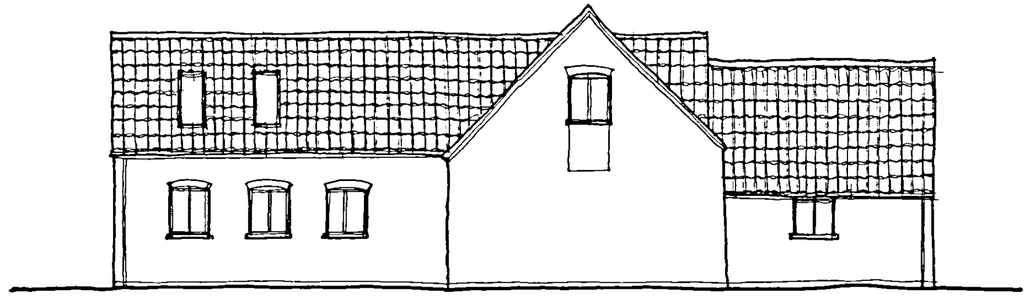


REAR ELEVATION (SOUTH EAST)


SHDC
PLANNING & DEVELOPMENT
12 SEP 2006
Ref. 1289/06

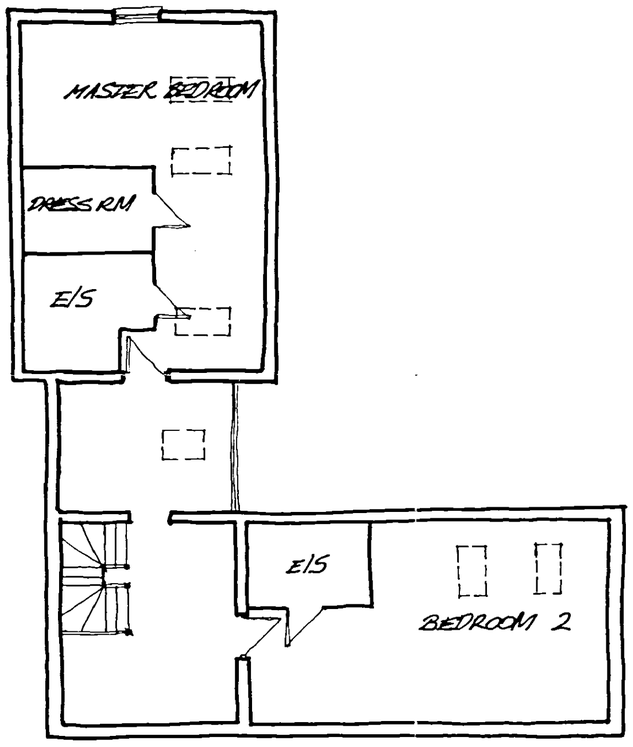

FIRST FLOOR

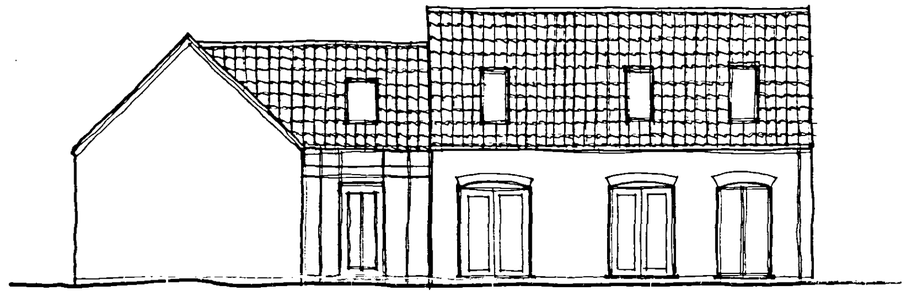

SIDE ELEVATION (SOUTH WEST)

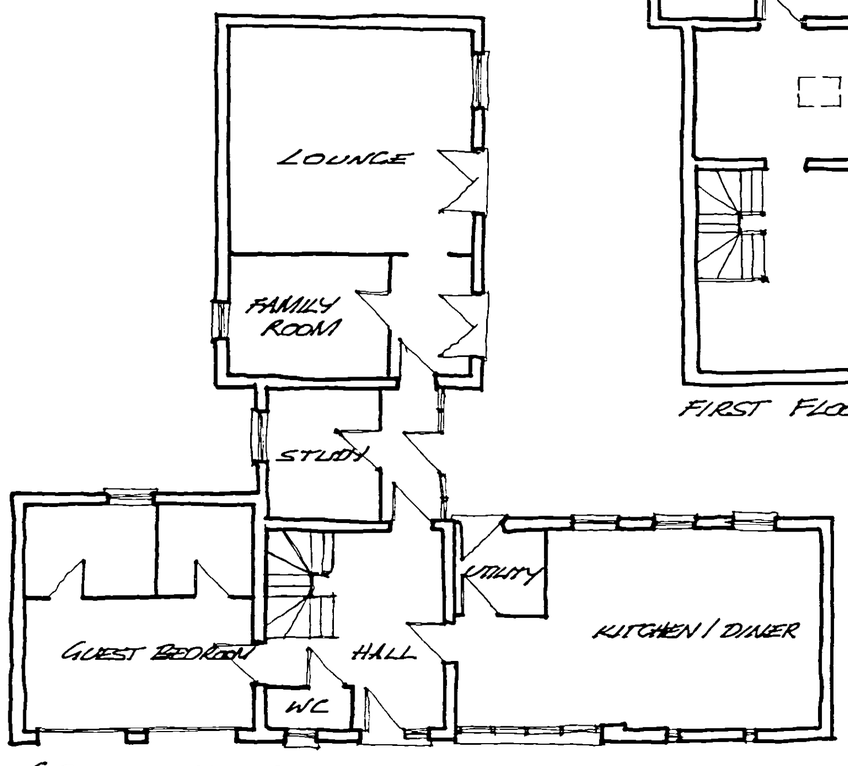

GROUND FLOOR



SIDE ELEVATION (NORTH EAST)

DETERMINED
PLAN

DRAWING
01 SEP 2006
ISSUED

Rev	By	Notes	Date

rdc
Robert Doughty Consultancy
32 High Street, Helpringham
Sleaford, Lincolnshire NG34 0RU
Tel 01529 421668
Fax 01529 421356
E-mail admin@rdc-landscape.co.uk
Web www.rdc-landscape.co.uk

Client H KING
Project SEAGATE ROAD
Drawing title BARN CONVERSION

Job No	Drawing No	Rev	Drawn
7314	01		GJ
Scale 1:100		Date 17/7/6	Checked

This drawing is copyright and may not be reproduced or amended except by written permission. All rights reserved. Any unauthorised reproduction may be actionable under the Copyright, Designs and Patents Act 1988.