



North west Elevation

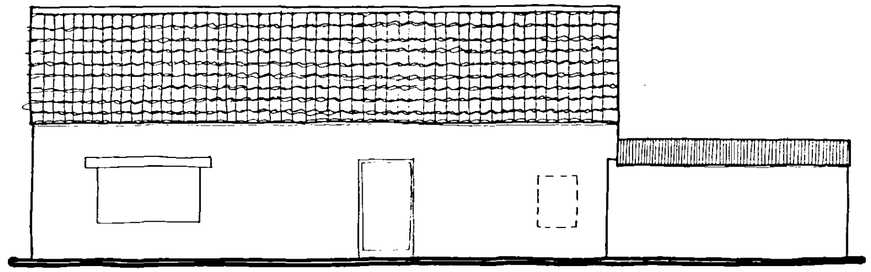


South East Elevation


SHDC
PLANNING & DEVELOPMENT
12 SEP 2006
Ref. 1289/06

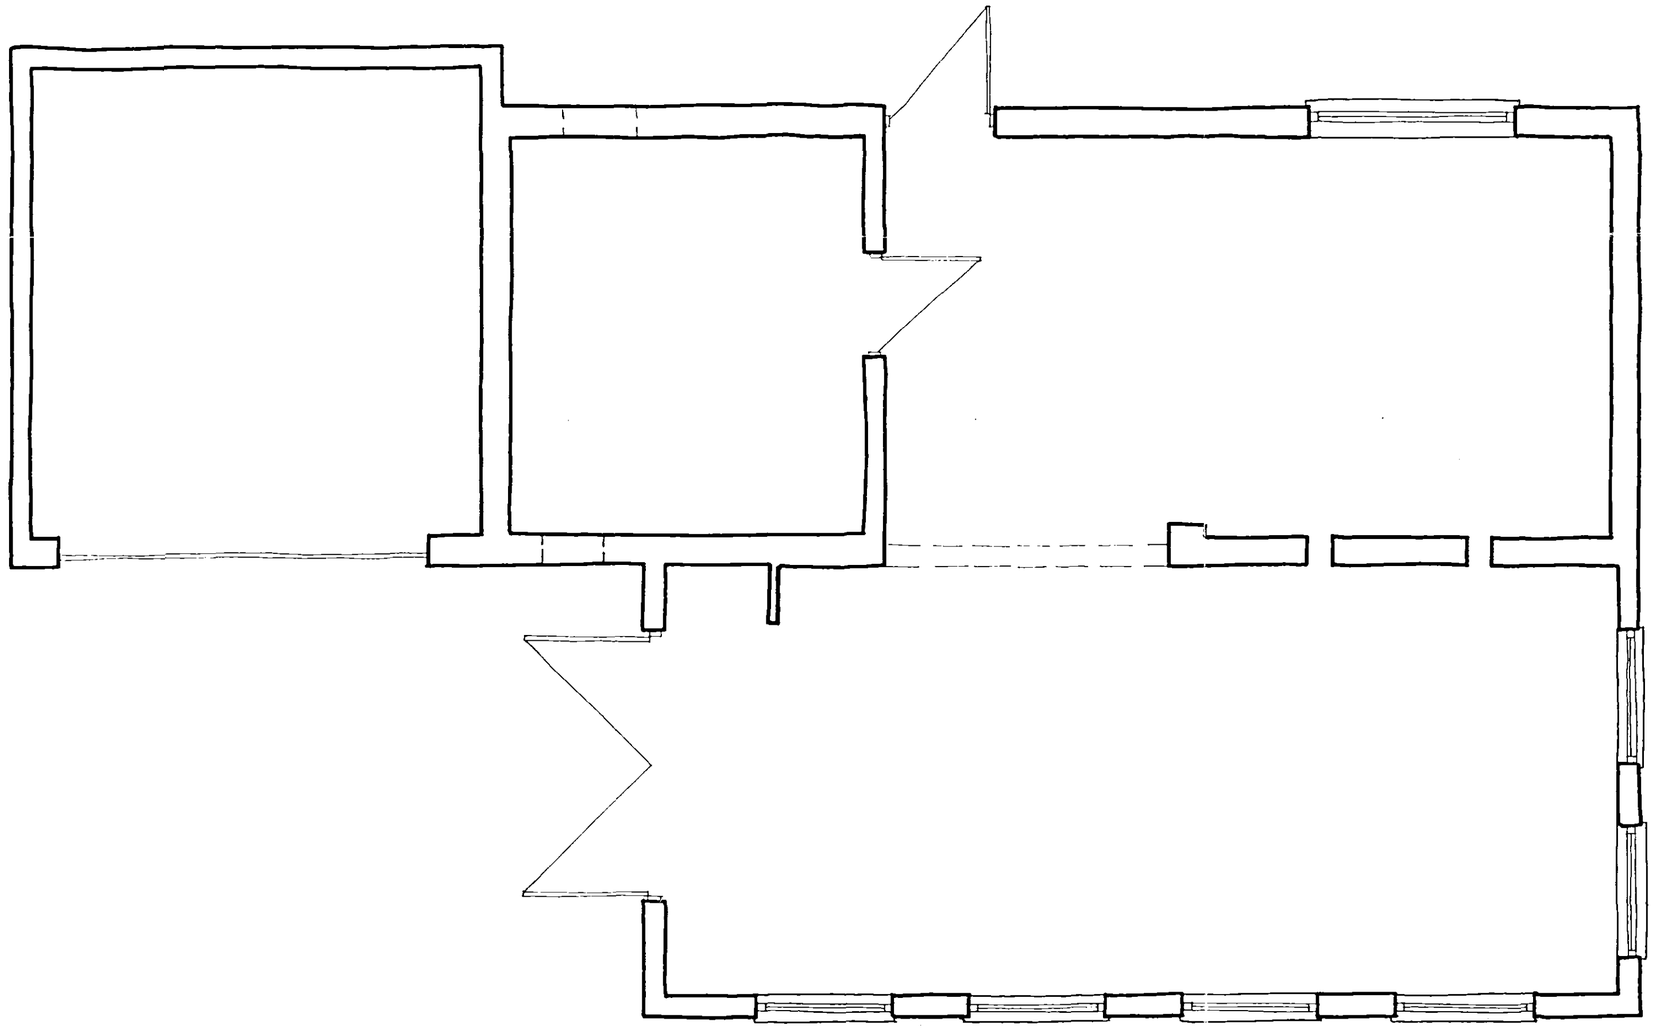

Ground Floor Plan

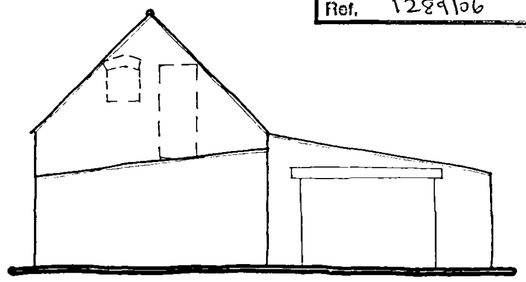

South West Elevation

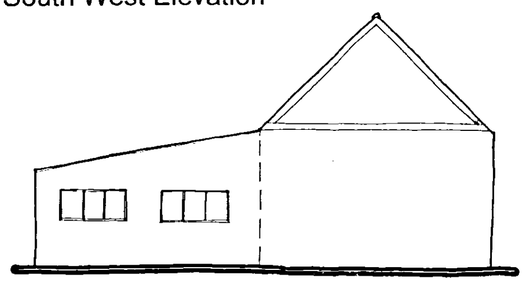

North East Elevation

DETERMINED
PLAN

DRAWING
08 SEP 2006
ISSUED

Rev.	By	Notes	Date

rdc
Robert Doughty Consultancy
32 High Street, Helpringham
Sleaford, Lincolnshire NG34 ORA
Tel 01529 421646
Fax 01529 421358
Email admin@rdc-landplan.co.uk
Web www.rdc-landplan.co.uk

Client: H King			
Project: Seagate Road, Barn Conversion			
Drawing title: Existing Plan and Elevations			
Job No. 731-4	Drawing No. E01	Rev.	Drawn KTC
Scale 1:50 1:100		Date 17-05-06	Checked

DO NOT SCALE from this drawing. All measurements should be checked against on site conditions and any discrepancies should be brought to the attention of the Robert Doughty Consultancy