



Existing West Elevation

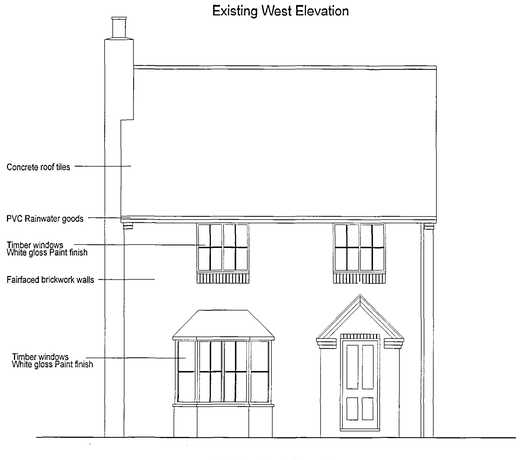


Existing East Elevation




Existing North Elevation

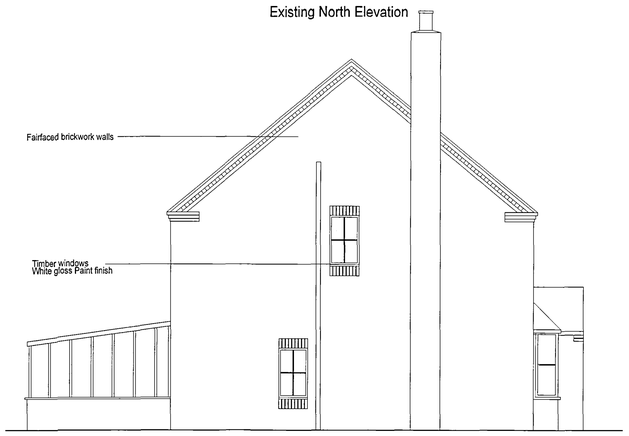


Existing South Elevation

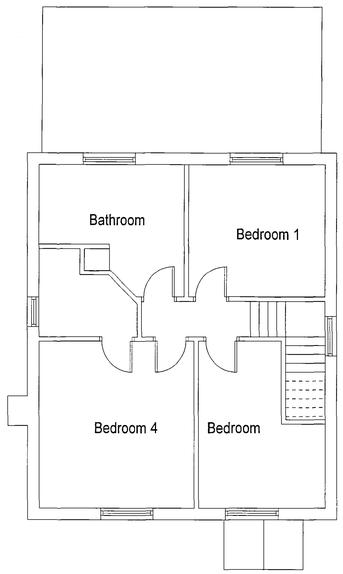


Existing First Floor

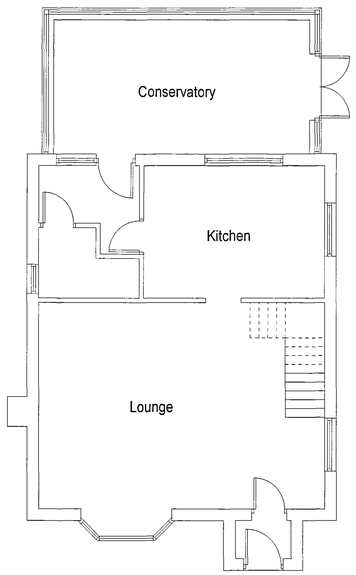

Existing Ground Floor

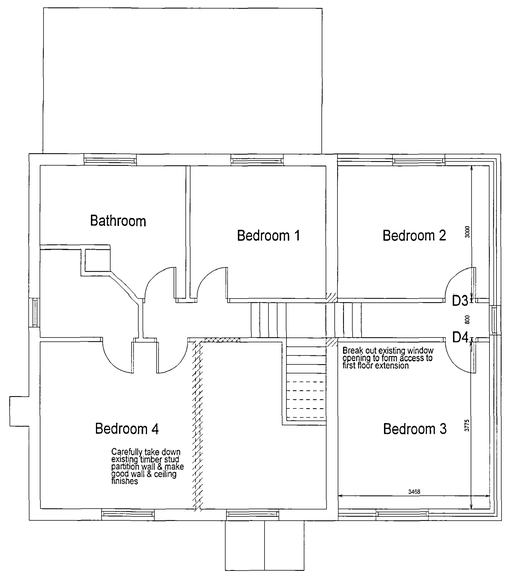

Proposed First Floor

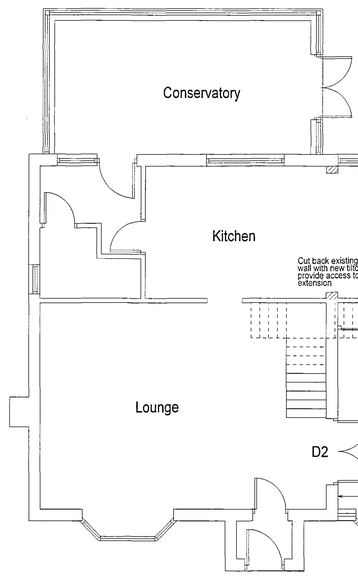

Proposed Ground Floor




Proposed West Elevation



Proposed East Elevation



Proposed North Elevation

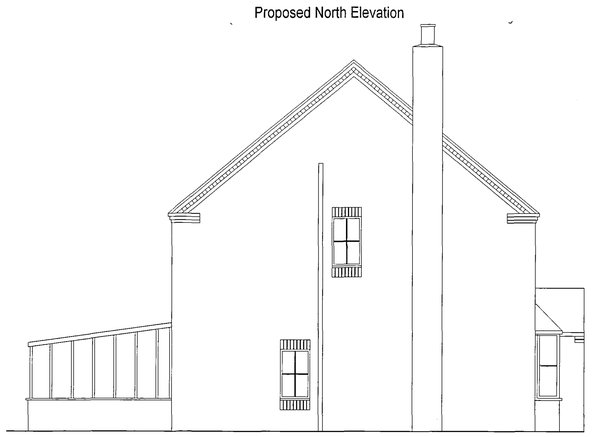

Proposed South Elevation

Extension to Halcyon House

Jarvis Gate, Sutton St. James

For Mr & Mrs C. Stebbings & Family

November 2005 Scale 1:50 Dwg No. 01

DETERMINED PLAN

SHDC
PLANNING & DEVELOPMENT
12 SEP 2006
Ref. 12926/06