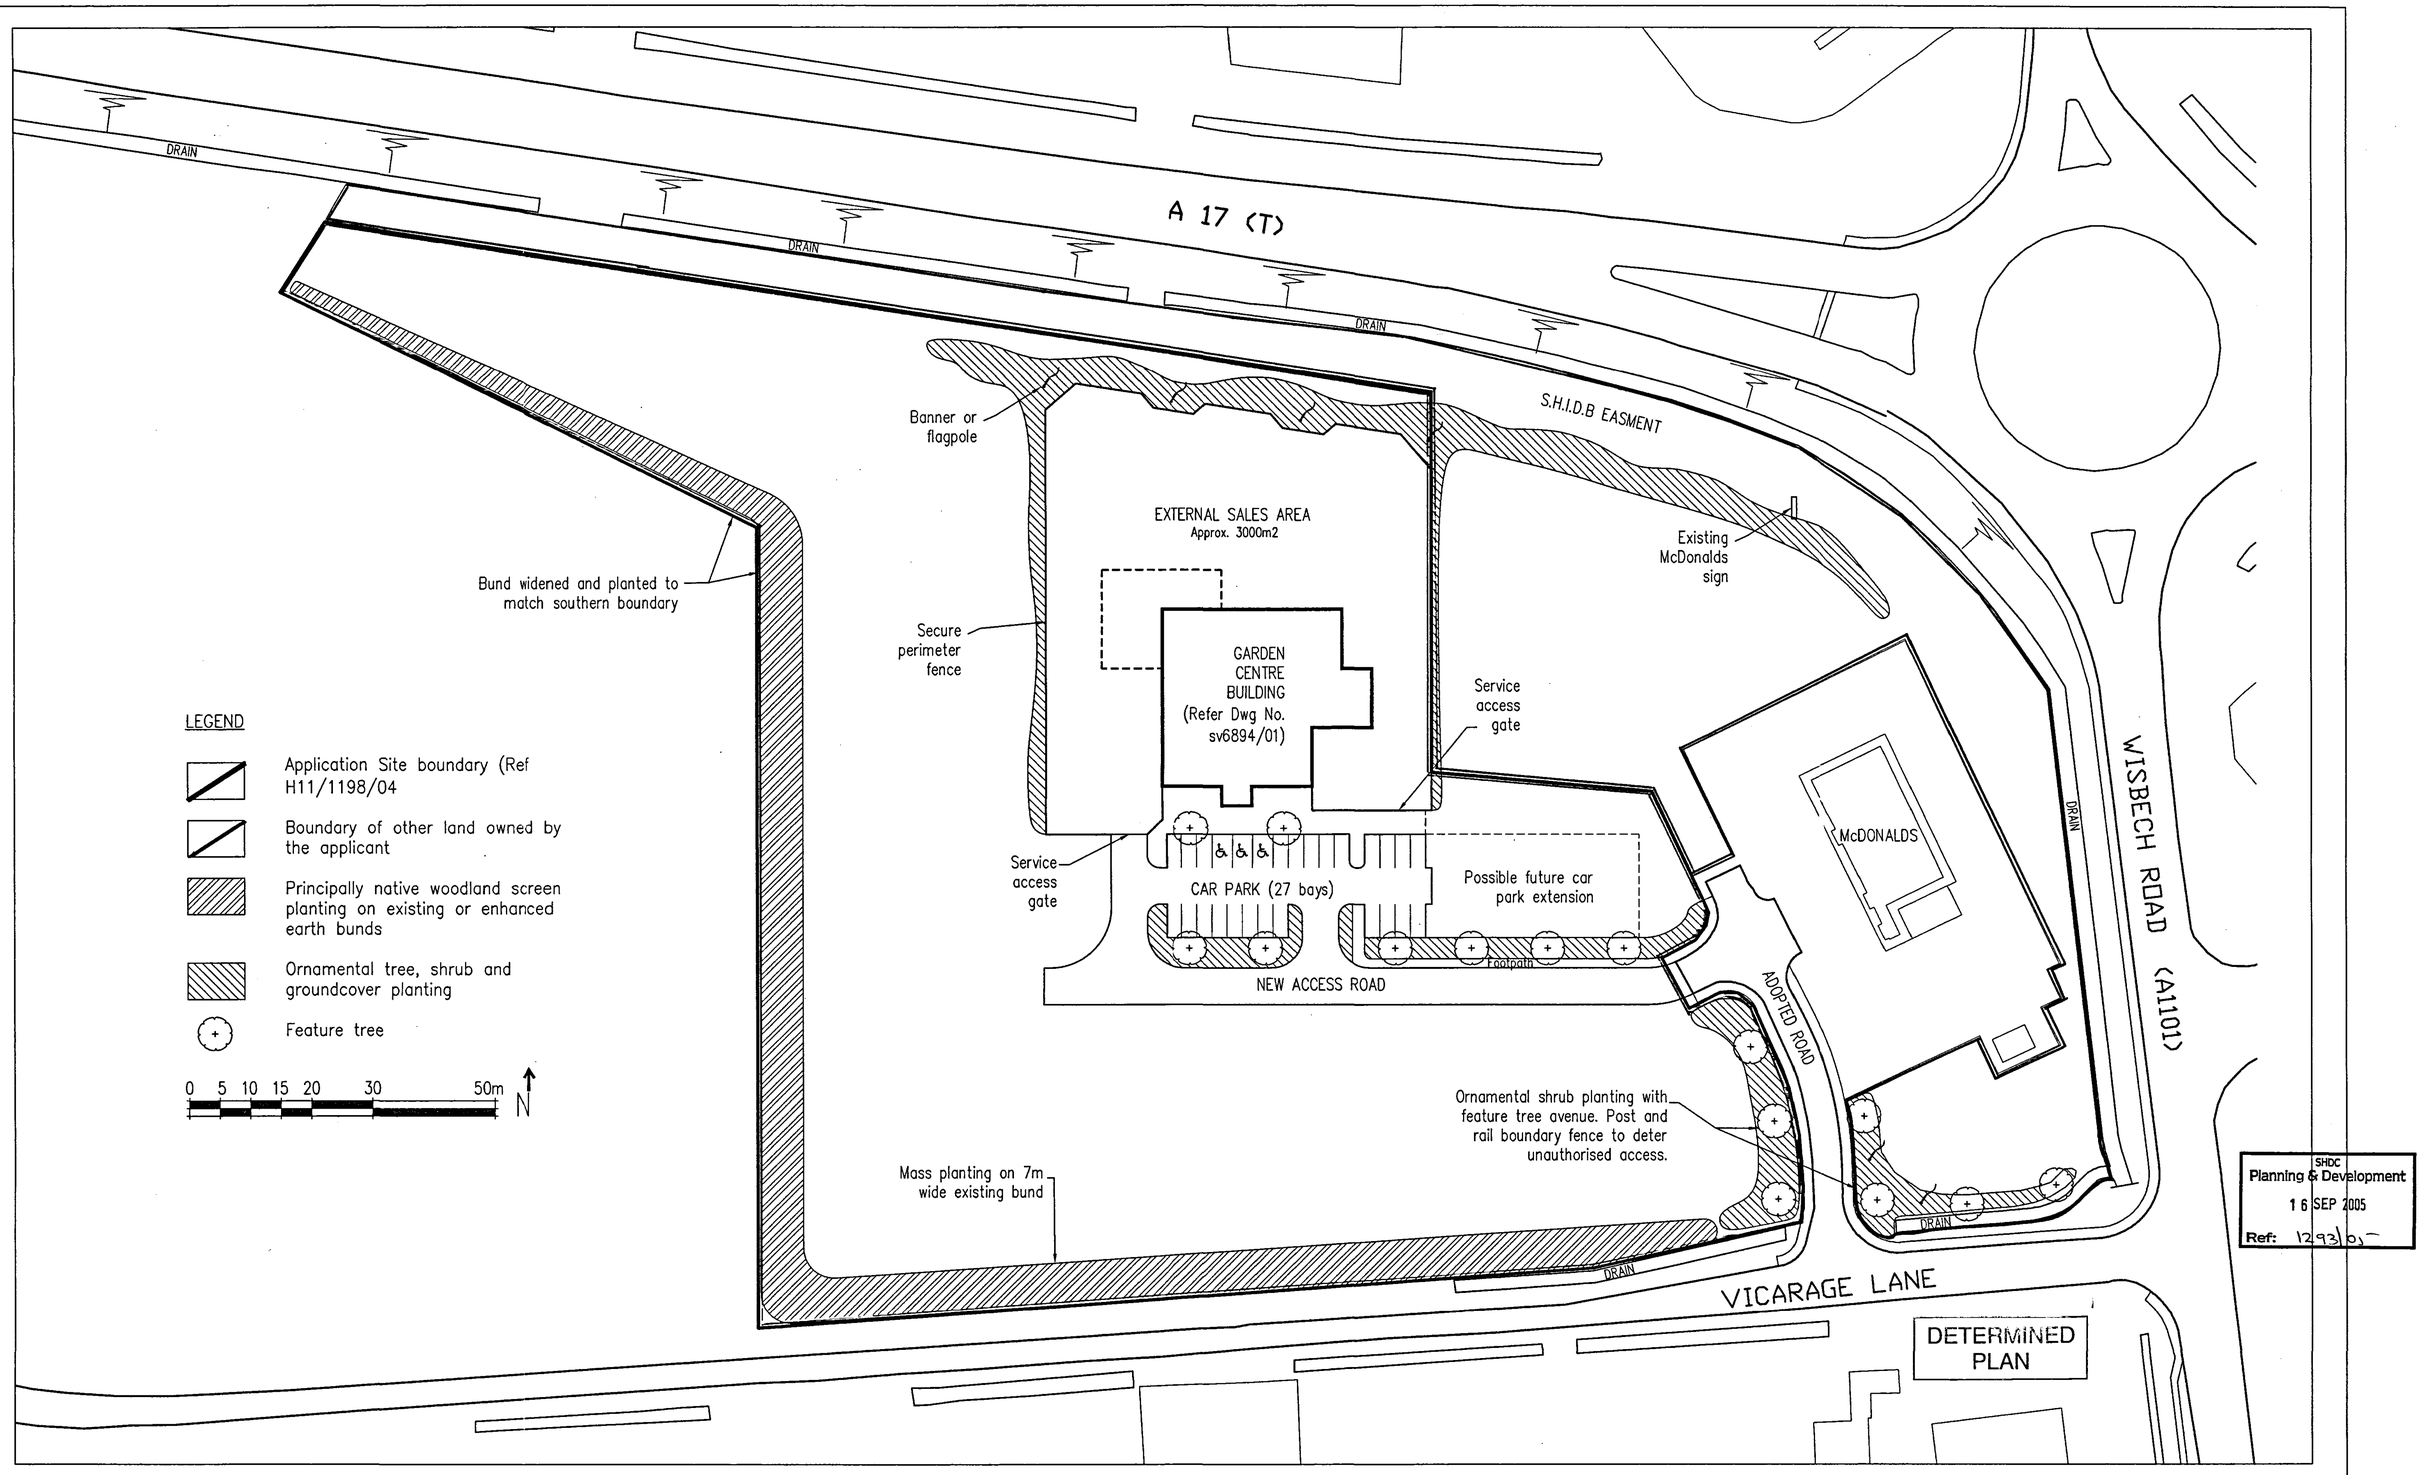


SHDC
Planning & Development
16 SEP 2005
Ref: 1293/05

DETERMINED PLAN

richardmorrishassociates
landscape design • environmental planning
2 Guanock Place King's Lynn
Norfolk PE30 5GJ
Ph: 01553 660122
www.rmassoc.co.uk
e-mail: enquiries@rmassoc.co.uk

job : Planning Application
Proposed Garden Centre – Long Sutton
Groundforce Garden Centres Ltd

project no : 92/05
drawing no : 01

drawing : Site Plan
–

Issue purpose : Planning Application
Ref H11/1198/04

scale : 1:500 date : 14/09/05 drawn : WV chkd : RM

rev : – rev date : 15/09/05