

Rear Elevation (SW)

Scale: 1:100


0 1 2 3 4
metres



Side Elevation (SE)

Scale: 1:100


0 1 2 3 4
metres

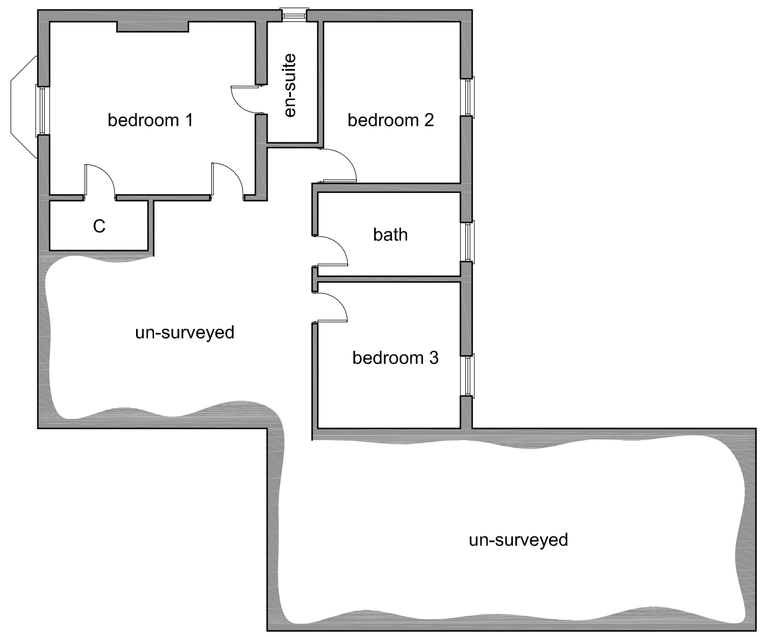

First Floor Plan

Scale: 1:100


0 1 2 3 4
metres

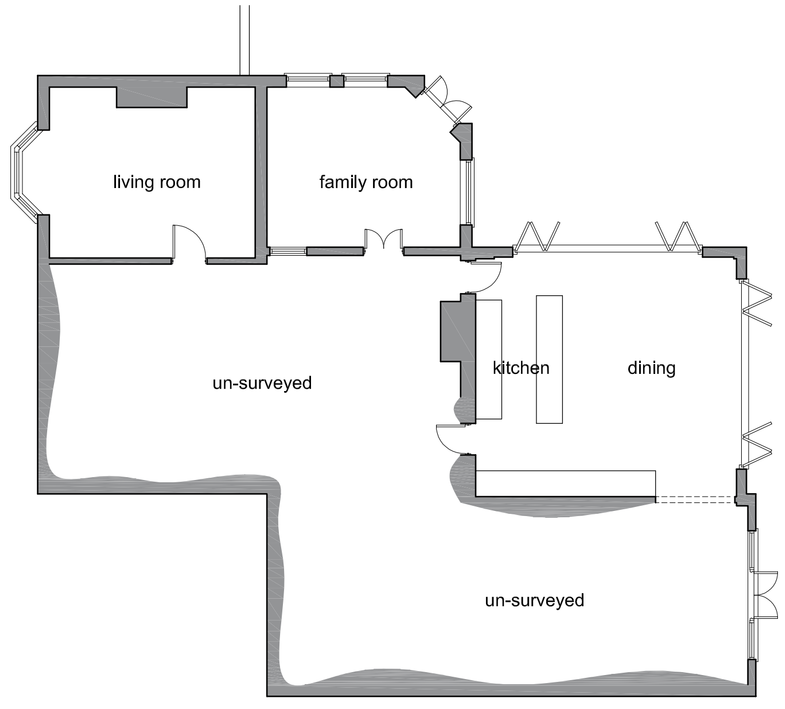

Ground Floor Plan

Scale: 1:100

0 1 2 3 4
metres

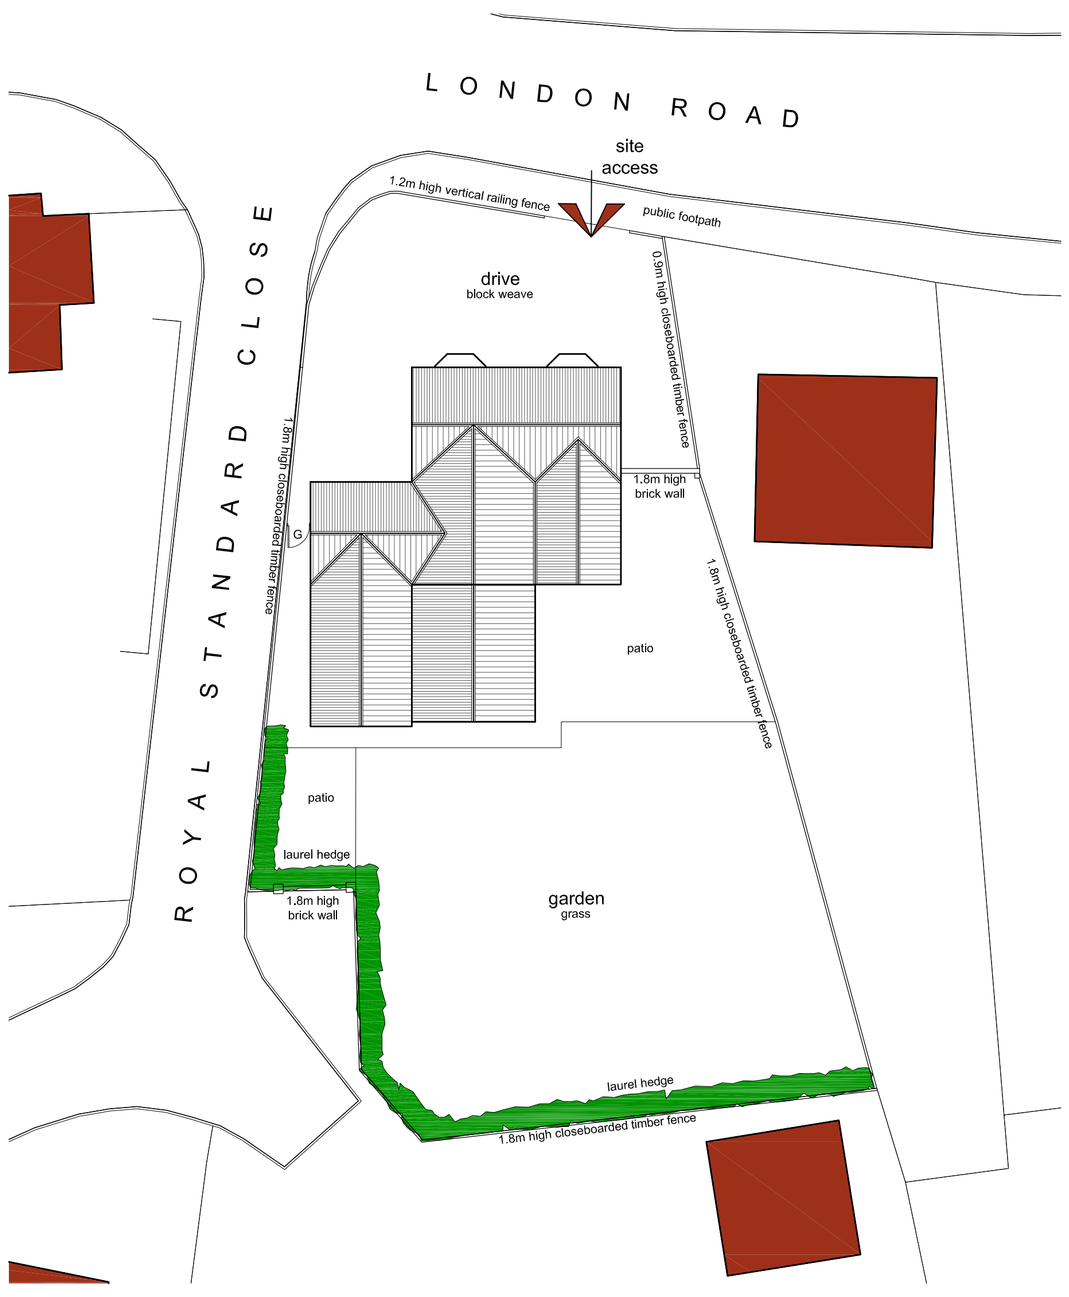

Site Plan

Scale: 1:200

0 1 2 3 4
metres



Location Plan

Scale: 1:1250

0 10 20 30 40
metres

SITE PLAN KEY

- Indicates existing buildings surveyed
- Indicates existing buildings from OS plan
- Indicates existing site access
- Indicates existing trees and planting un-surveyed

General Notes

1. This drawing shall not be scaled, figured dimensions only to be used.
2. All dimensions are shown in 'mm' unless otherwise stated.
3. The contractor, sub-contractors and suppliers must verify all dimensions on site prior to the commencement of any work.
4. This drawing is to be read in conjunction with all relevant engineers and specialist sub-contractors drawings and specifications.
5. Any discrepancies are to be brought to the designers attention.

SWANN EDWARDS
ARCHITECTURE
Swann Edwards Architecture Limited, Elveden House, Gull Road, Guyhirn, Wisbech, Cambs. PE13 4ER
t 01945 450694 e info@swannedwards.co.uk w www.swannedwards.co.uk

Job Title
Extension and Alterations
116 London Road, Long Sutton
for: I M N Properties Ltd

Drawing Title
Survey Drawing

Date	Scale
September 2016	As Shown
Job No.	Sheet Size
SE-671	A1
Dwg No.	Drawn by
01	SHe
	Revision

Swann Edwards Architecture Limited ©