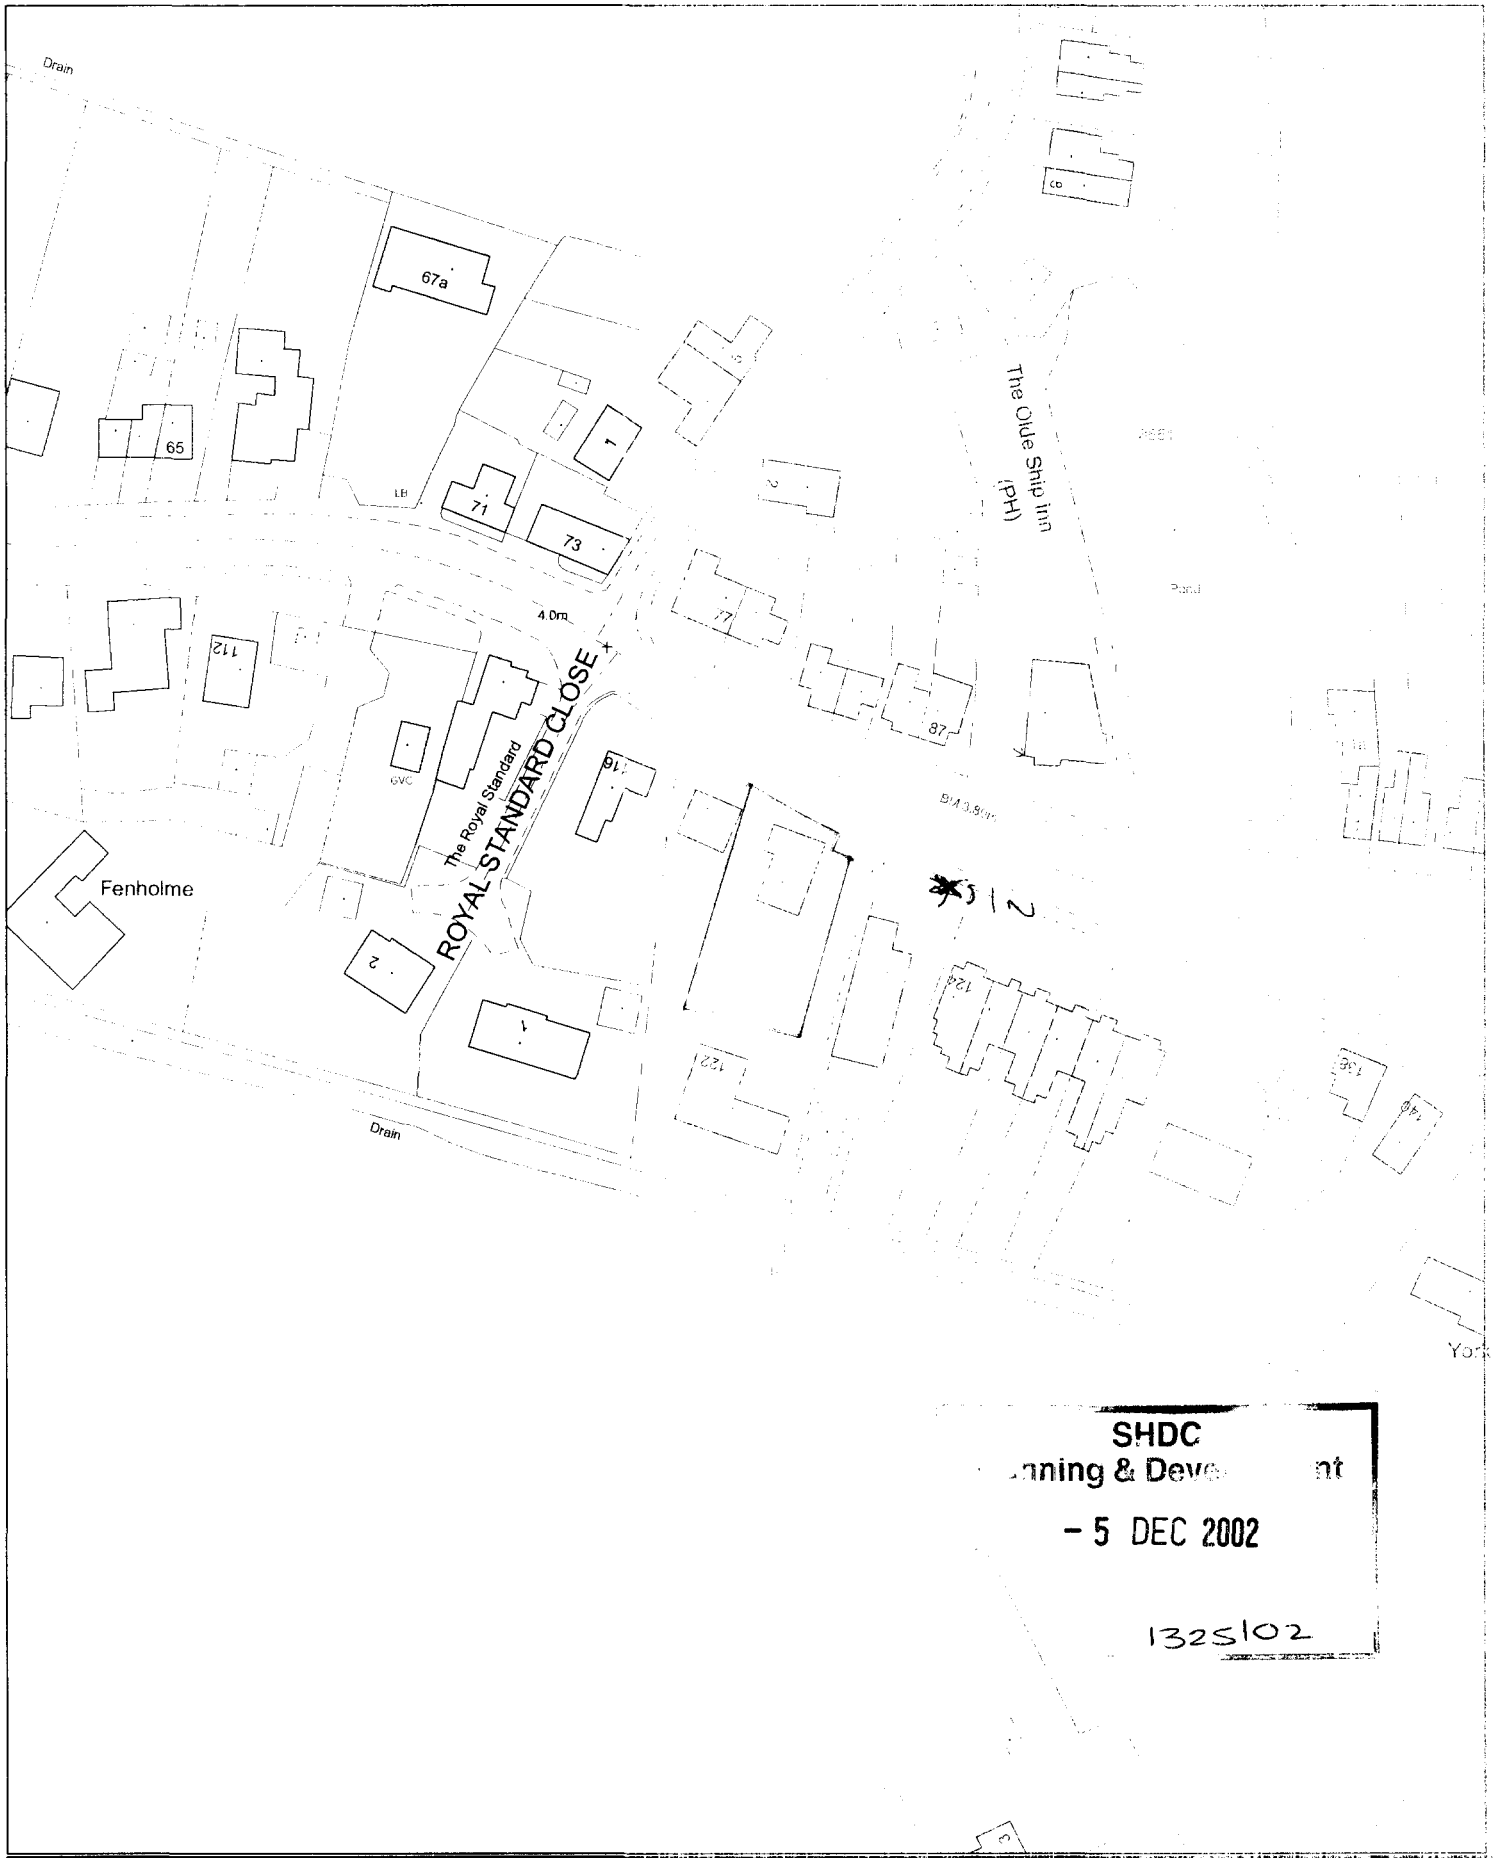


SHDC
Planning & Development
- 5 DEC 2002
1325102

SOUTH HOLLAND DISTRICT COUNCIL

Council Offices, Priory Road, Spalding,
Lincolnshire PE11 2XE


This copy has been produced specifically for the map return scheme purposes only. No further copies may be made.

Scale: 1:1250

This map is reproduced from Ordnance Survey material with permission of Ordnance Survey on behalf of Her Majesty's Stationery Office (c) Crown copyright. Unauthorised reproduction infringes Crown copyright and may lead to prosecution or civil proceedings. South Holland District Council LA079413 2002


DO NOT SCALE FROM THIS DRAWING

This drawing is copyright and may not be altered, traced, copied, photographed or used for any other purpose other than that for which it is issued without consent of Mark Dennis – Architectural Services. The General Contractor is to check all dimensions on site and report any discrepancies to the Architect.

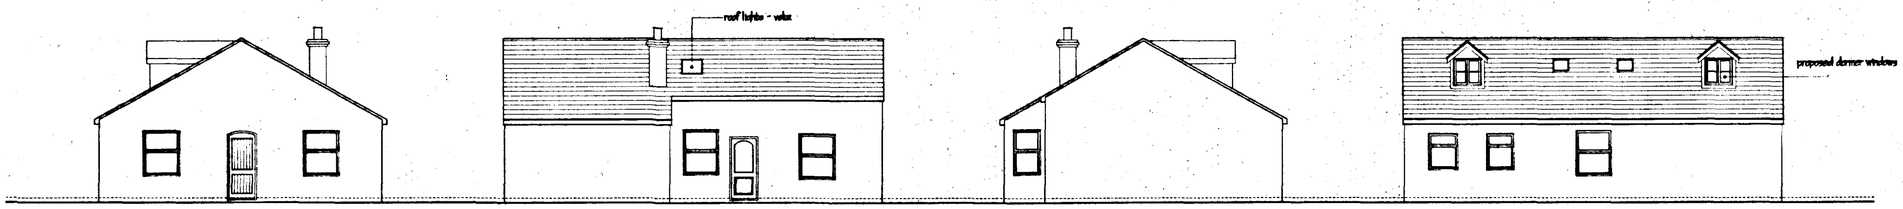


FRONT ELEVATION - from London Road | SIDE ELEVATION | REAR ELEVATION | SIDE ELEVATION

PROPOSED ELEVATIONS

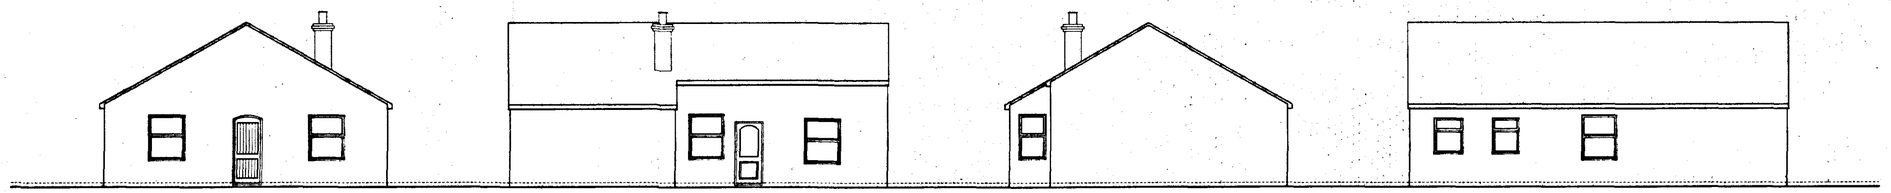


FRONT ELEVATION - from London Road | SIDE ELEVATION | REAR ELEVATION | SIDE ELEVATION


EXISTING ELEVATIONS

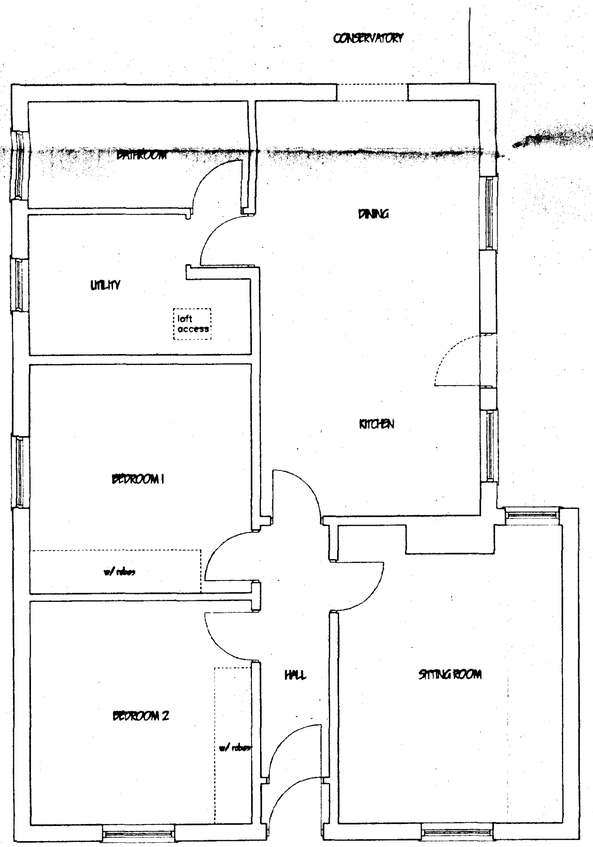


FLOOR LAYOUT - AS EXISTING

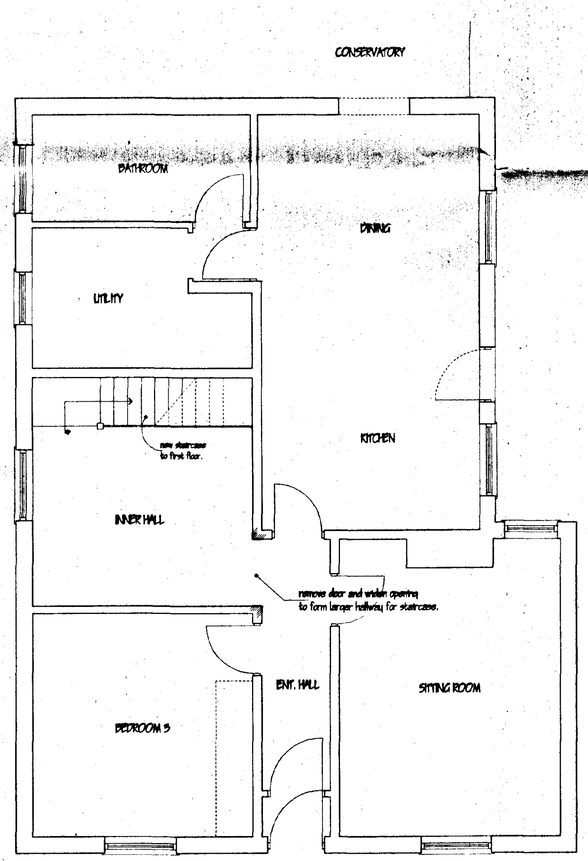

FLOOR LAYOUT - AS PROPOSED

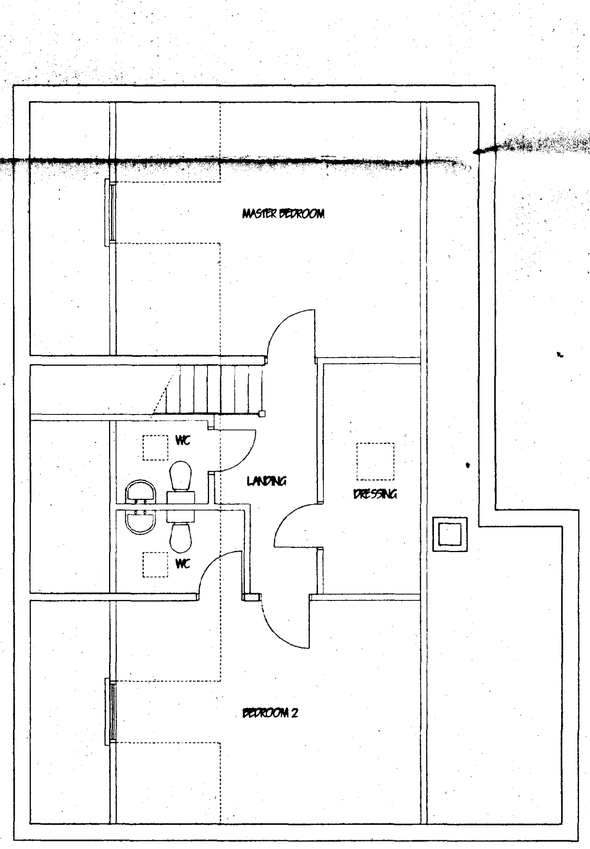

FIRST FLOOR LAYOUT - AS PROPOSED

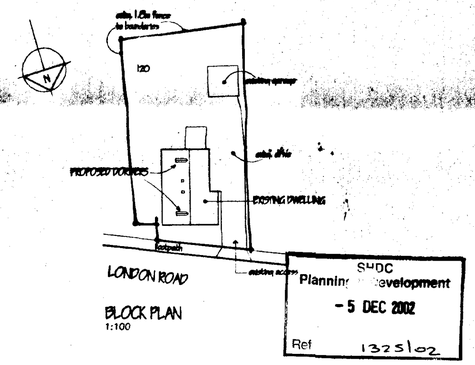

BLOCK PLAN
1:100

SHDC
Planning Development
- 5 DEC 2002
Ref 1325/02

MARK DENNIS
architectural services

32 PRIMROSE CRESCENT – PINCHBECK
SPALDING – LINCOLNSHIRE – PE11 3RT
TEL: 01775 760396 FAX: 01775 760396

PROJECT TITLE
PROPOSED LOFT CONVERSION TO DWELLING AT 120 LONDON ROAD, LONG SUTTON, SPALDING, LINCOLNSHIRE.

FOR: MR & MRS HOWARD

DETERMINED PLAN

FLOOR PLANS, ELEVATIONS & BLOCK PLAN.

REV	DESCRIPTION	DATE	BY

SCALE	DRAWN
1:50, 1:100	MD
DATE	DRAWING No.
OCT 02	02.029/01