
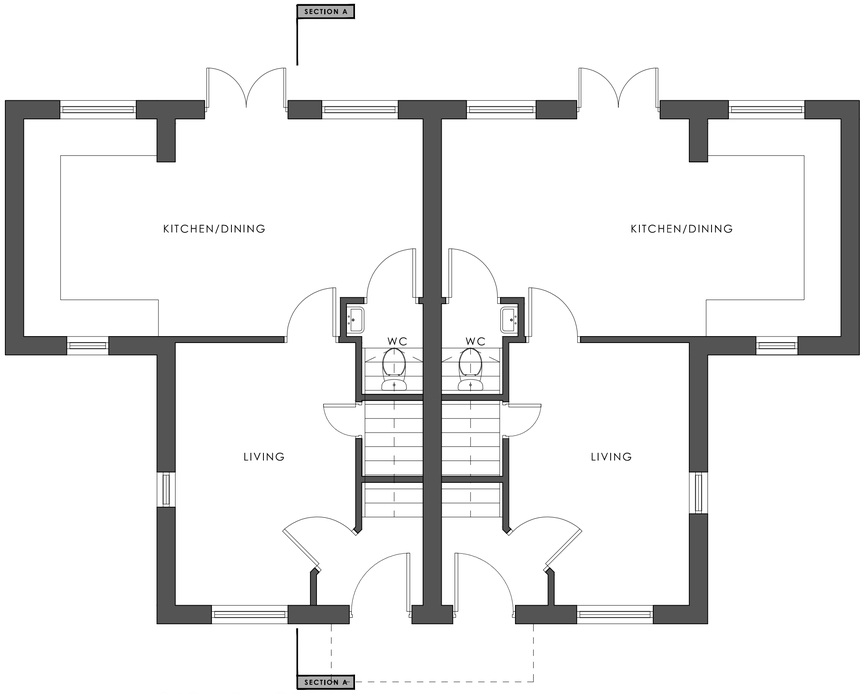


GROUND FLOOR PLAN
F.A (per unit) - 41 m²
Total (per unit) - 73 m²

Total (whole) - 146 m²

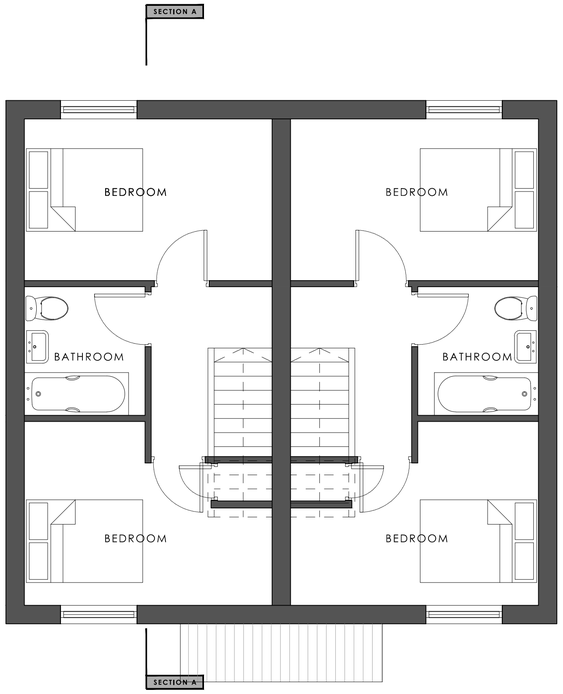


FIRST FLOOR PLAN
F.A.(per unit) - 32 m²

PROPOSED FLOOR PLANS
scale 1:50






PROPOSED ELEVATIONS
scale 1:100

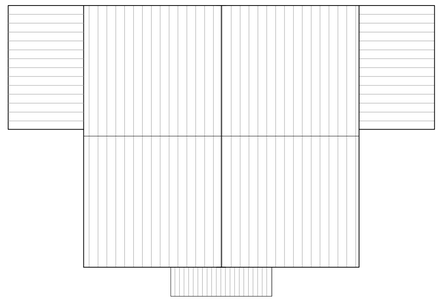

PROPOSED ROOF PLAN
scale 1:100

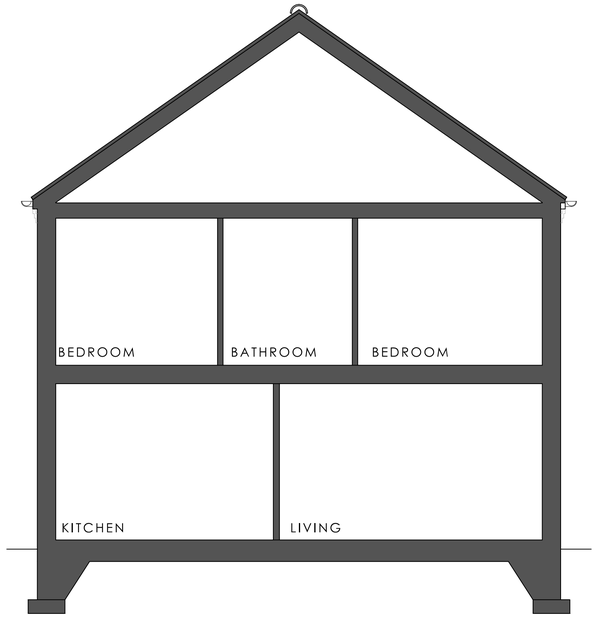

SECTION AA
scale 1:50

DRAWING ISSUES AND REVISIONS

Lincs Design Consultancy | 12 Vickers Lane | South | Lincolnshire | LN11 9PJ
T | 01507 611105 E | admin@lincsdesignconsultancy.co.uk

PROJECT | Residential Development, Seagate Road, Long Sutton, Lincolnshire

DATE | July 2021

TITLE | The Alder (Type 26)

SCALE | As Shown

ORIGINAL SIZE | A1 (Landscape)

DRAWING NUMBER | LDC-3699-PL-52

This drawing is the copyright of Lincs Design Consultancy and must not be reproduced without written consent.The contractor is responsible for taking and checking all dimensions on site prior to commencement and reporting back to the architectural consultant any discrepancies. All materials specified on this drawing are to be used in strict accordance with manufacturers written instructions and current codes of practice.

All Details and Specification on this drawing and in relation to this specific project should be adhered to. If any deviations occur the contractor / client should inform Lincs Design Consultancy immediately as we cannot be held responsible for errors resulting from undeclared detail and specification changes