
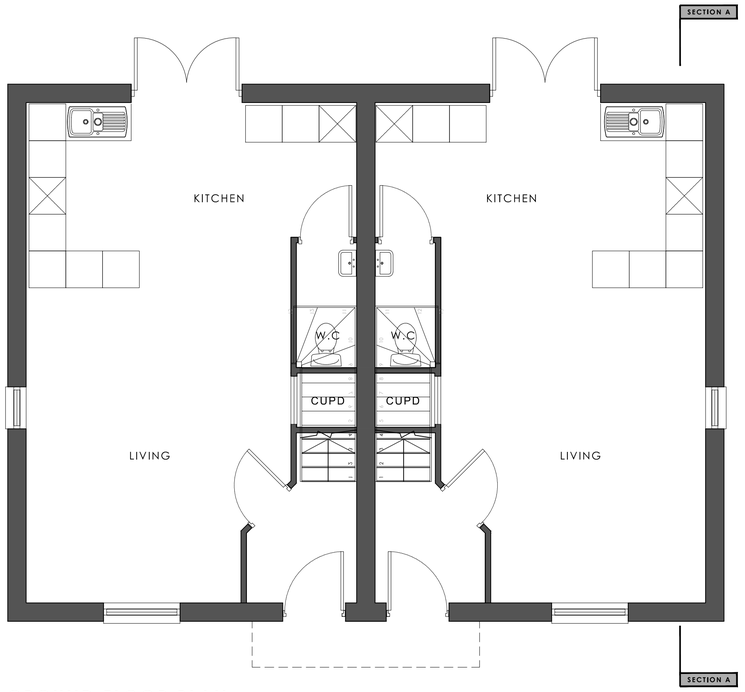




**GROUND FLOOR PLAN**
**F.A (per unit) - 44 m²**
**Total (per unit) - 88 m²**

**Total (whole) - 176 m²**

## PROPOSED FLOOR PLANS
scale 1:50

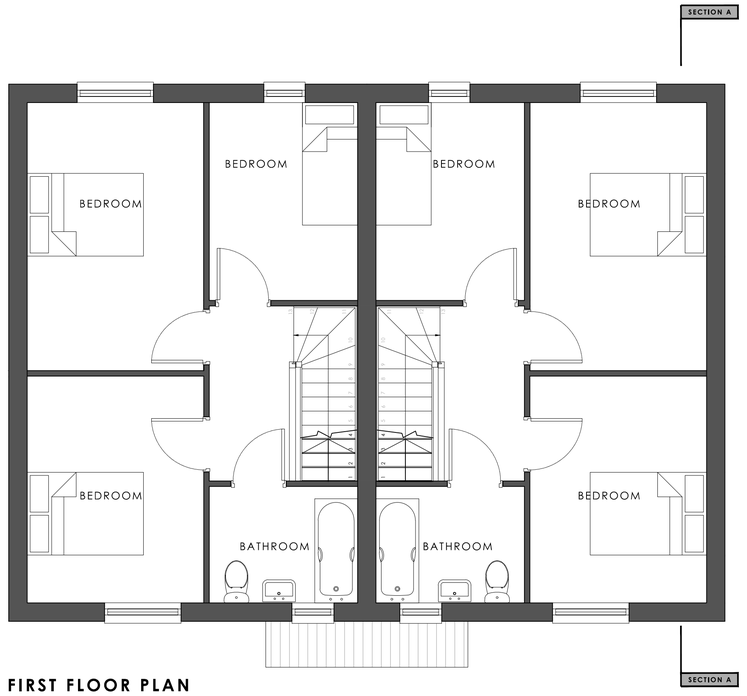



**FIRST FLOOR PLAN**
**F.A.(per unit) - 44 m²**

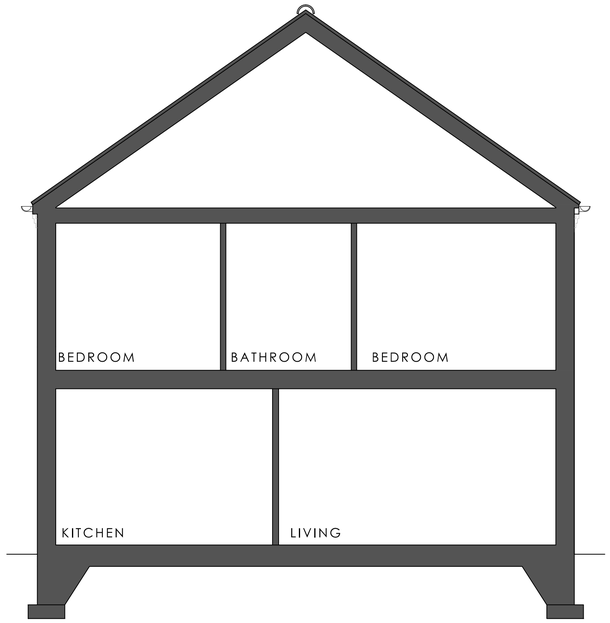


## SECTION AA
scale 1:50

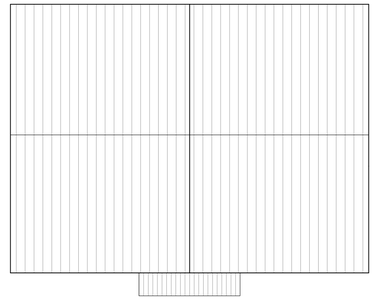

## PROPOSED ROOF PLAN
scale 1:100




## PROPOSED ELEVATIONS
scale 1:100

**DRAWING ISSUES AND REVISIONS**

Lincs Design Consultancy | 72 Vickers Lane | Louth | Lincolnshire | LN11 9PJ
T | 01507 611135 E | admin@lincsdesignconsultancy.co.uk

| | |
|---|---|
| **PROJECT** | Residential Development, Seagate Road, Long Sutton, Lincolnshire |
| **DATE** | July 2021 |
| **TITLE** | The Lime (Type 29) |
| **SCALE** | As Shown |
| **ORIGINAL SIZE** | A1 (Landscape) |
| **DRAWING NUMBER** | LDC-3699-PL-55 |

**This drawing is the copyright of Lincs Design Consultancy and must not be reproduced without written consent.The contractor is responsible for taking and checking all dimensions on site prior to commencement and reporting any discrepancies to the architectural consultant any discrepancies. All materials specified on this drawing are to be used in strict accordance with manufacturers written instructions and current codes of practice.**

All Details and Specification on this drawing and in relation to this specific project should be adhered to. If any deviations occur the contractor / client should inform Lincs Design Consultancy immediately as we cannot be held responsible for errors resulting from undeclared detail and specification changes