




FRONT ELEVATION (WEST)
SCALE 1:100

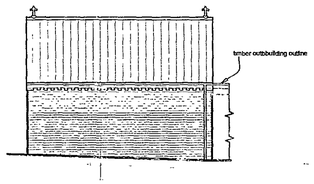


SIDE ELEVATION (SOUTH)

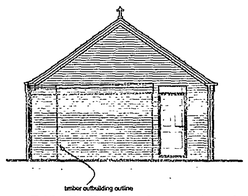


REAR ELEVATION (EAST)

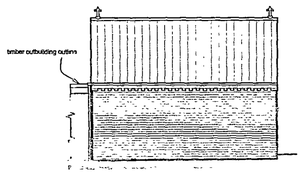

SIDE ELEVATION (NORTH)

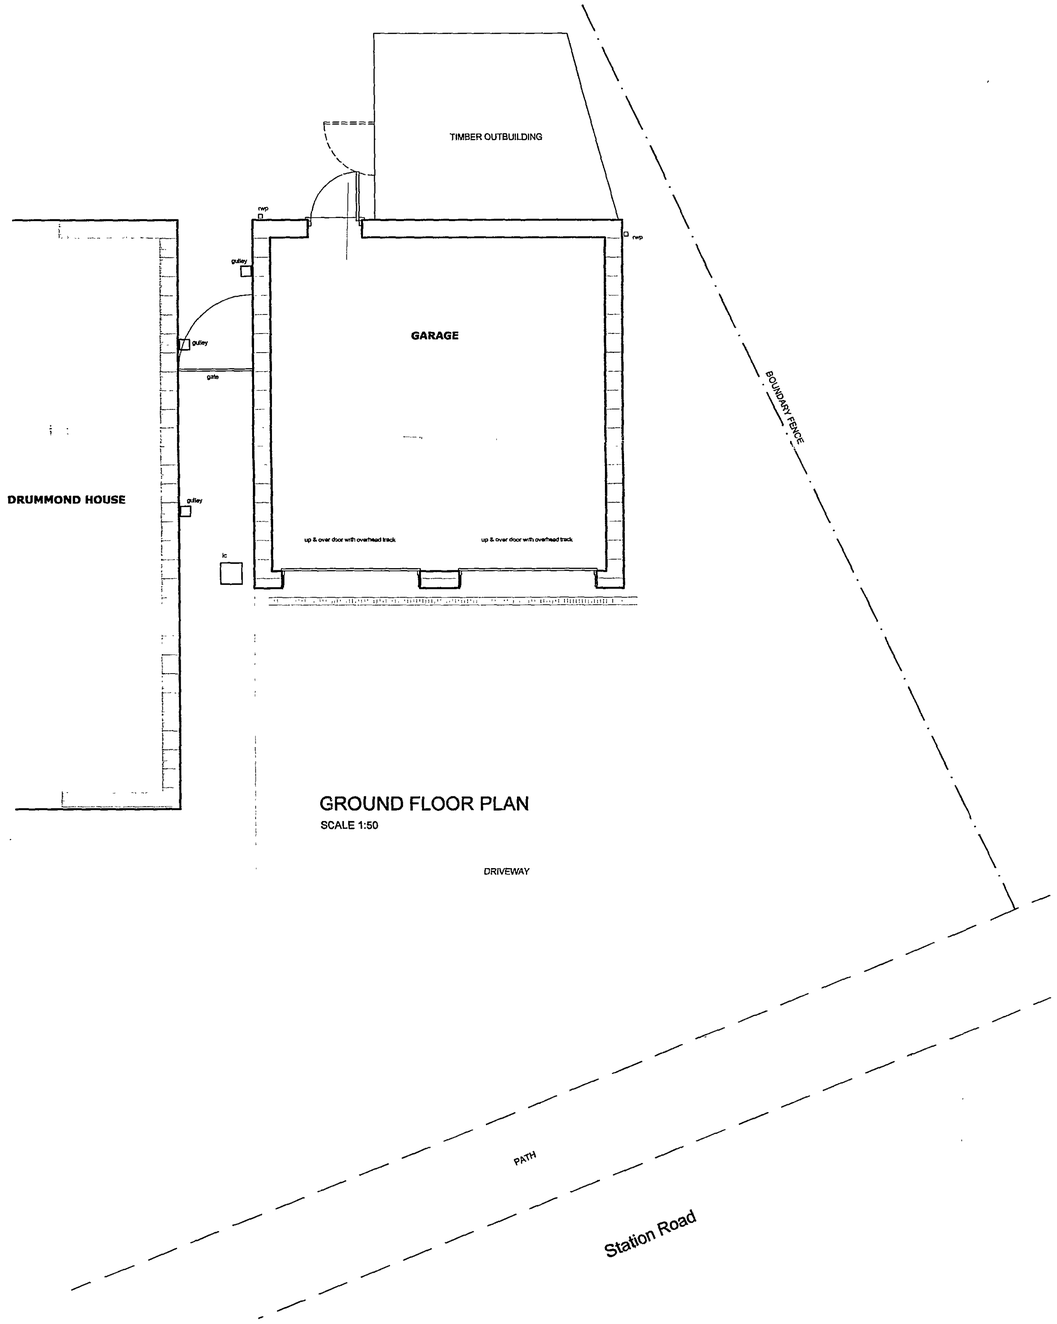

GROUND FLOOR PLAN
SCALE 1:50

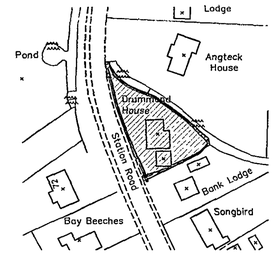

LOCATION PLAN
SCALE 1:1250



Notes:

This drawing must not be reissued, loaned or copied without the written consent of David Trundley Design Services Ltd.

All dimensions are in millimetres unless stated otherwise.

It is recommended that information is not scaled off this drawing.

This drawing should be read in conjunction with all other relevant information, specifications & schedules.

If this drawing is received electronically it is the recipients responsibility to print the document at the correct scale.

All dimensions to be checked on site prior to commencing work, all discrepancies to be advised immediately.





Revisions:

Preliminary		For Construction	

david trundley design services
saligate barn
islington road
tilney all saints
king's lynn
norfolk pe34 4ry
t - 01553 617700
f - 01553 617874

Project Title:

DRUMMOND DEVELOPMENTS
DRUMMOND HOUSE
STATION ROAD
LONG SUTTON
LINCS, PE12 9BS

GARAGE ALTERATIONS

Drawing Title:

EXISTING PLAN, ELEVATIONS & LOCATION PLAN

Scale:	Date:	Drawn:
1:50, 1:100 @A1	Aug 2007	TB

Drawing Number:

07-252-01

Chartered Institute of Architectural Technologists