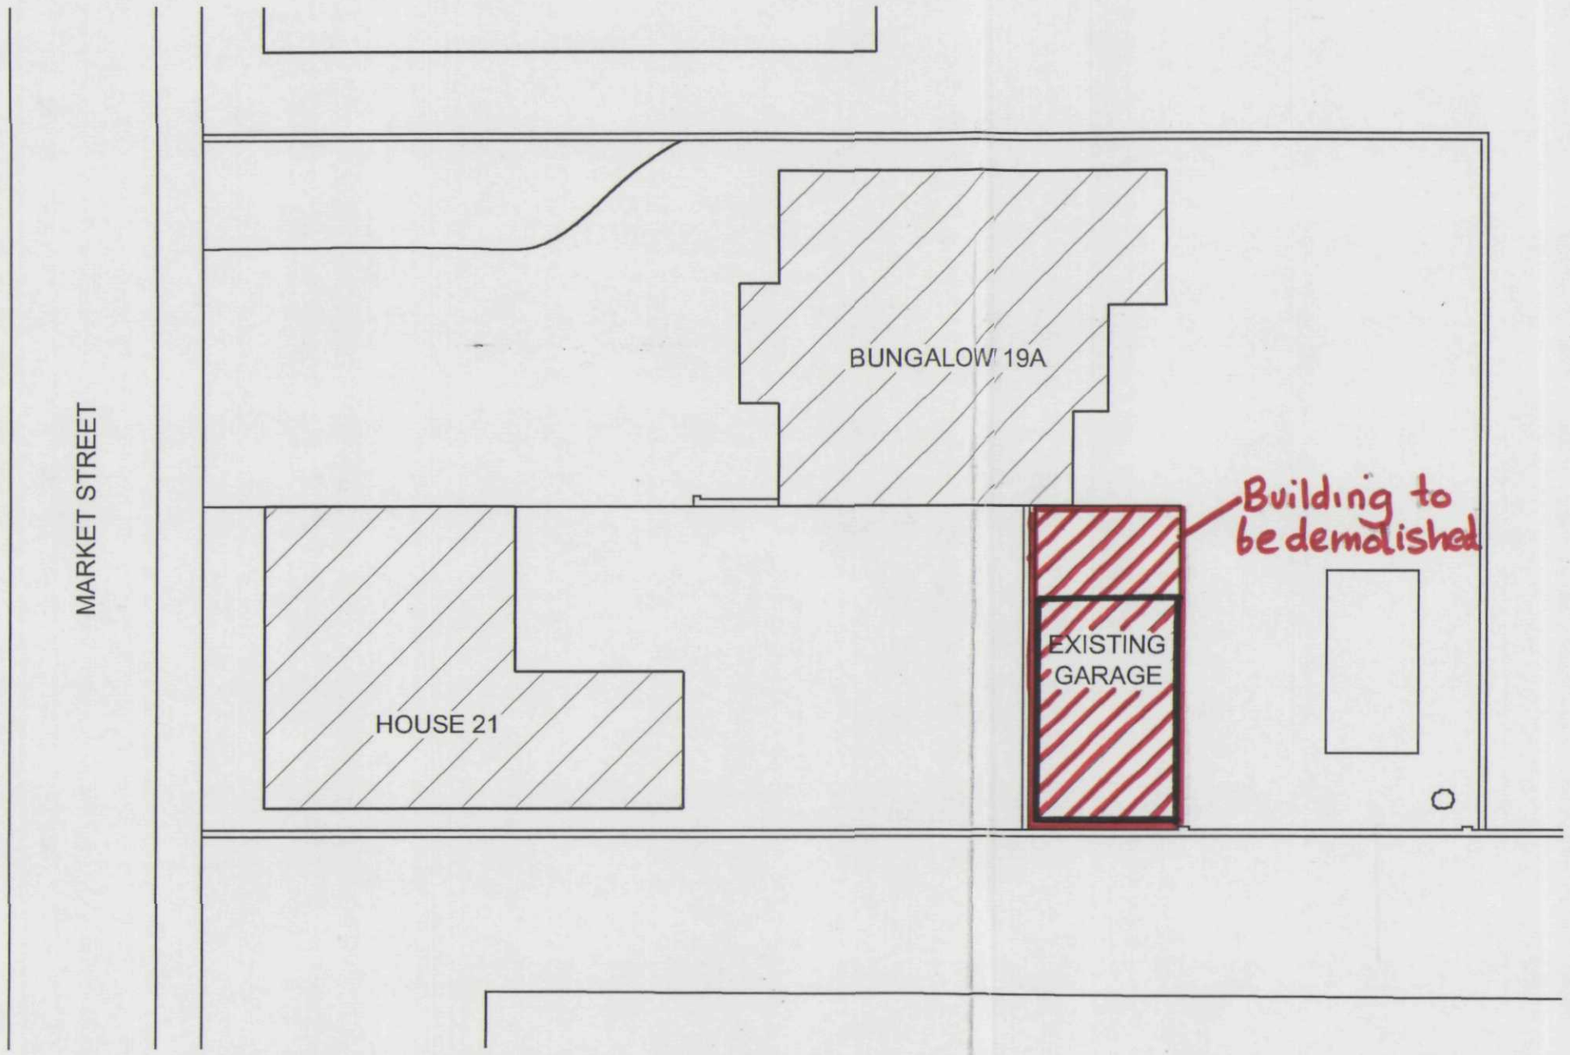


SITE PLAN

SCALE 1:200

DETERMINED PLAN

SHDC
PLANNING & DEVELOPMENT
25 NOV 2003
Ref. 1427/03

SHDC
Planning & Development
20 NOV 2003
1356/03

PROPOSED NEW GARAGE

Mr H D Jacobs
19A Market Street
Long Sutton

EXISTING SITEPLAN

Scale at A3	1:200
Date	Nov '03
Drg No.	001/001A