

SITE PLAN
SCALE 1:250



LOCATION PLAN
SCALE 1:1250

N

DETERMINED PLAN

Planning Dept
25 OCT 2006
Ref: 1427/06

A	23.10.2006	ACCESS ROAD ADDED	
Revisions			
Preliminary		For Construction	

David Trundley Design Services

Chartered Institute of Architectural Technologists

Salgate Barn, Islington Road, Tilney All Saints, King's Lynn, Norfolk, PE34 4RY
Tel: 01553 617700 Fax: 01553 617874 Email: enquiries@dtrundleydesign.co.uk

Project Title:
LIBRARY
LONG SUTTON
LINCS

PROPOSED REDEVELOPMENT OF EXISTING LIBRARY AND EXTERNAL AREAS.

Drawing Title:
SITE PLAN AND LOCATION PLAN

Scale:	Date:	Drawn:
1:1250, 1:250	28-09-06	TB/SJ

Drawing Number:
06-110-10 A

Copyright:
This drawing must not be re-issued, loaned or copied without the consent of David Trundley Design Services Limited. Do not scale this drawing, use only figured or grid dimensions. All dimensions to be checked by contractor on site prior to start of works. Any discrepancies are to be notified



NORTH (FRONT) ELEVATION

scale: 1:100

DETERMINED
PLAN

SHDC
Planning & Development
11 OCT 2006
Ref: 1427/06

Revisions

Preliminary | | For Con

David Trundley
Design Services

Salgate Barn, Islington Road, Tilney All Saints,
Tel: 01553 617700 Fax: 01553 617874 Emai

Project Title:
LIBRARY
LONG SUTTON
LINCS

PROPOSED REDEVELOPME
LIBRARY BUILDING AN EXTE

Drawing Title:

PROPOSED DWELLING AND L
VIEW

Scale: 1:100 Date: 27-09-06


Drawing Number:
06-11

Copyright:
This drawing must not be re-issued, loaned
David Trundley Design Services Limited. Do
figured or grid dimensions. All dimensions t
prior to start of works. Any discrepancies a



NORTH (FRONT) ELEVATION

scale: 1:100

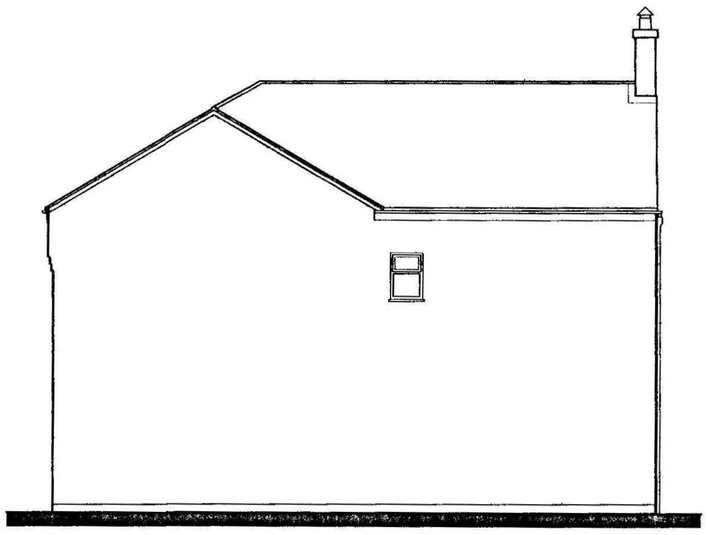


WEST ELEVATION

scale: 1:100




SOUTH (REAR) ELEVATION

scale: 1:100

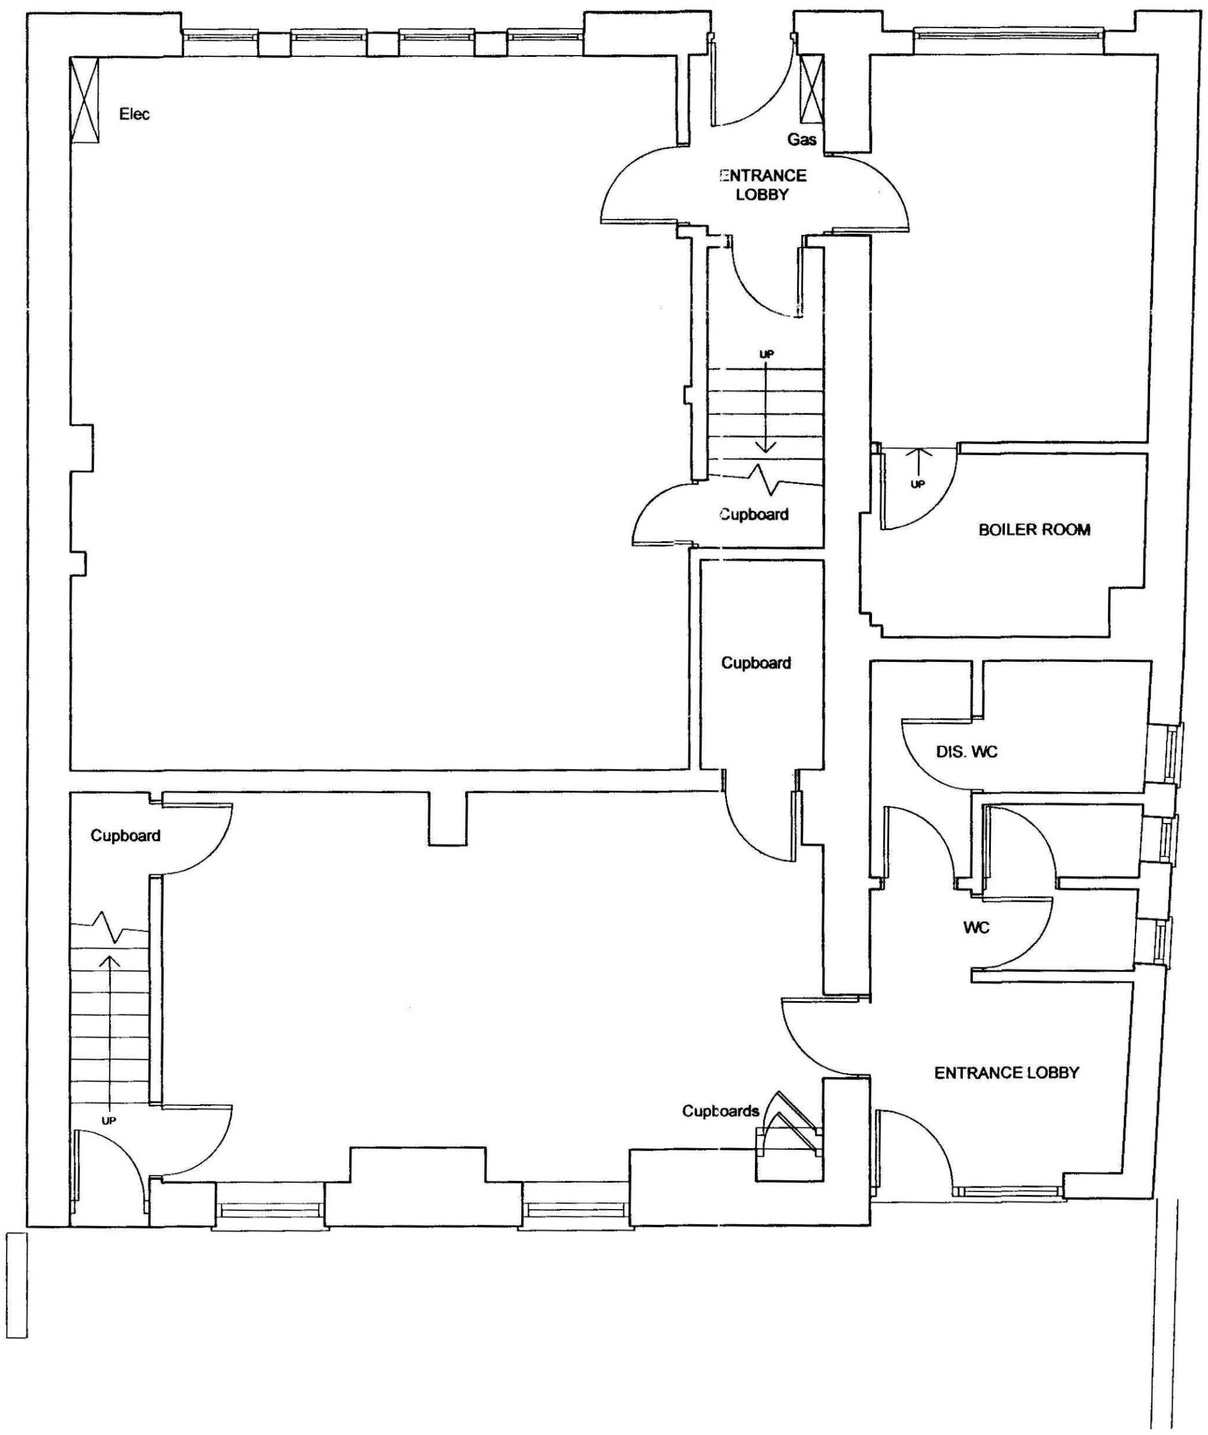

GROUND FLOOR PLAN

SCALE 1:50

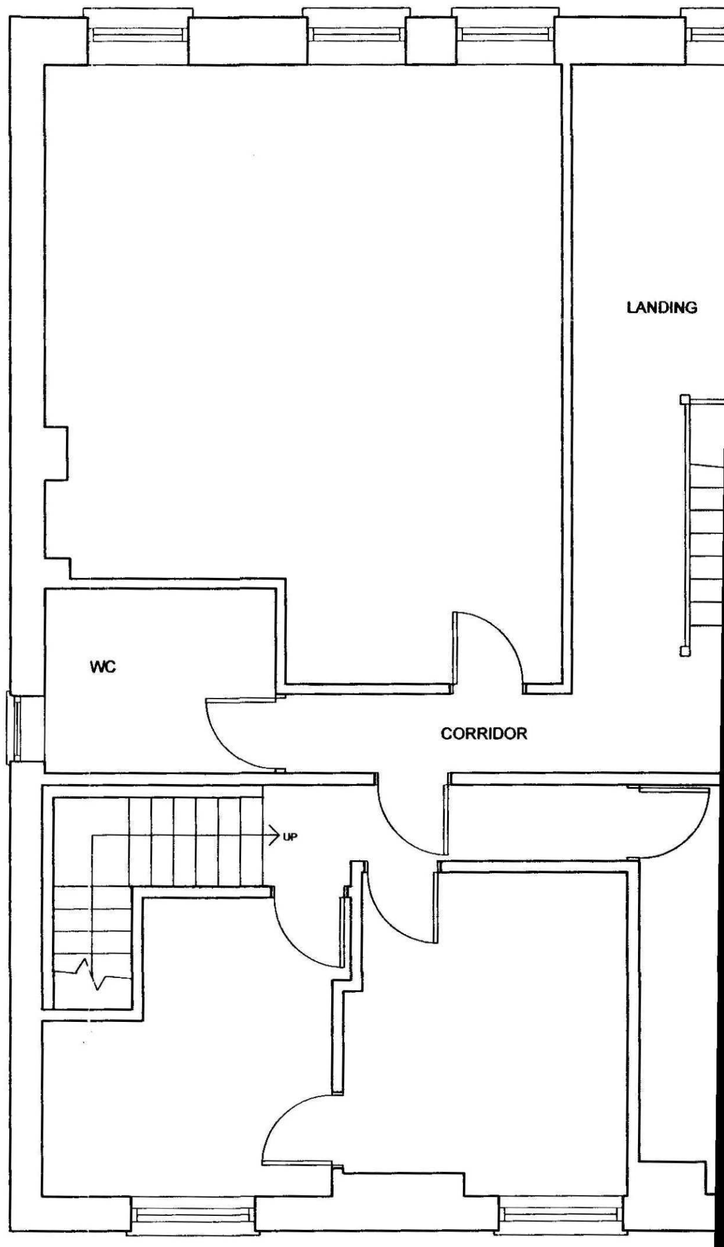


FIRST FLOOR PLAN

SCALE 1:50



NORTH (FRONT) ELEVATION

scale: 1:100

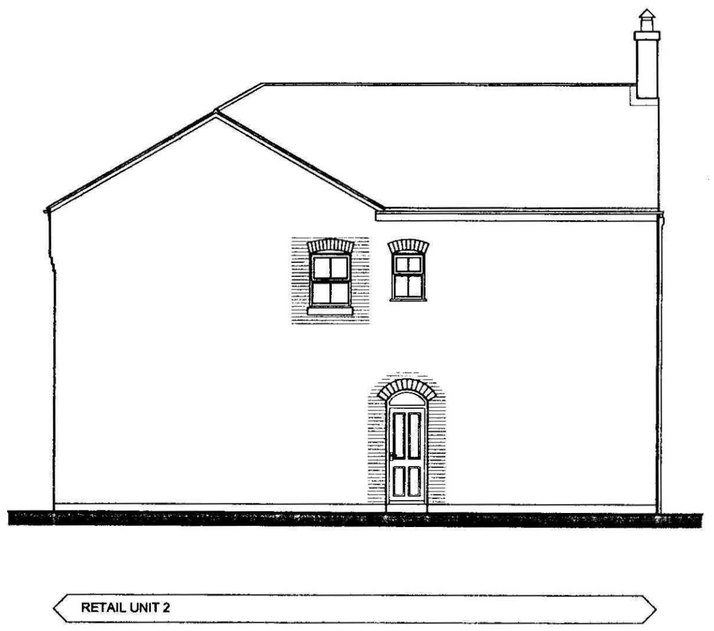


WEST ELEVATION

scale: 1:100




SOUTH (REAR) ELEVATION

scale: 1:100

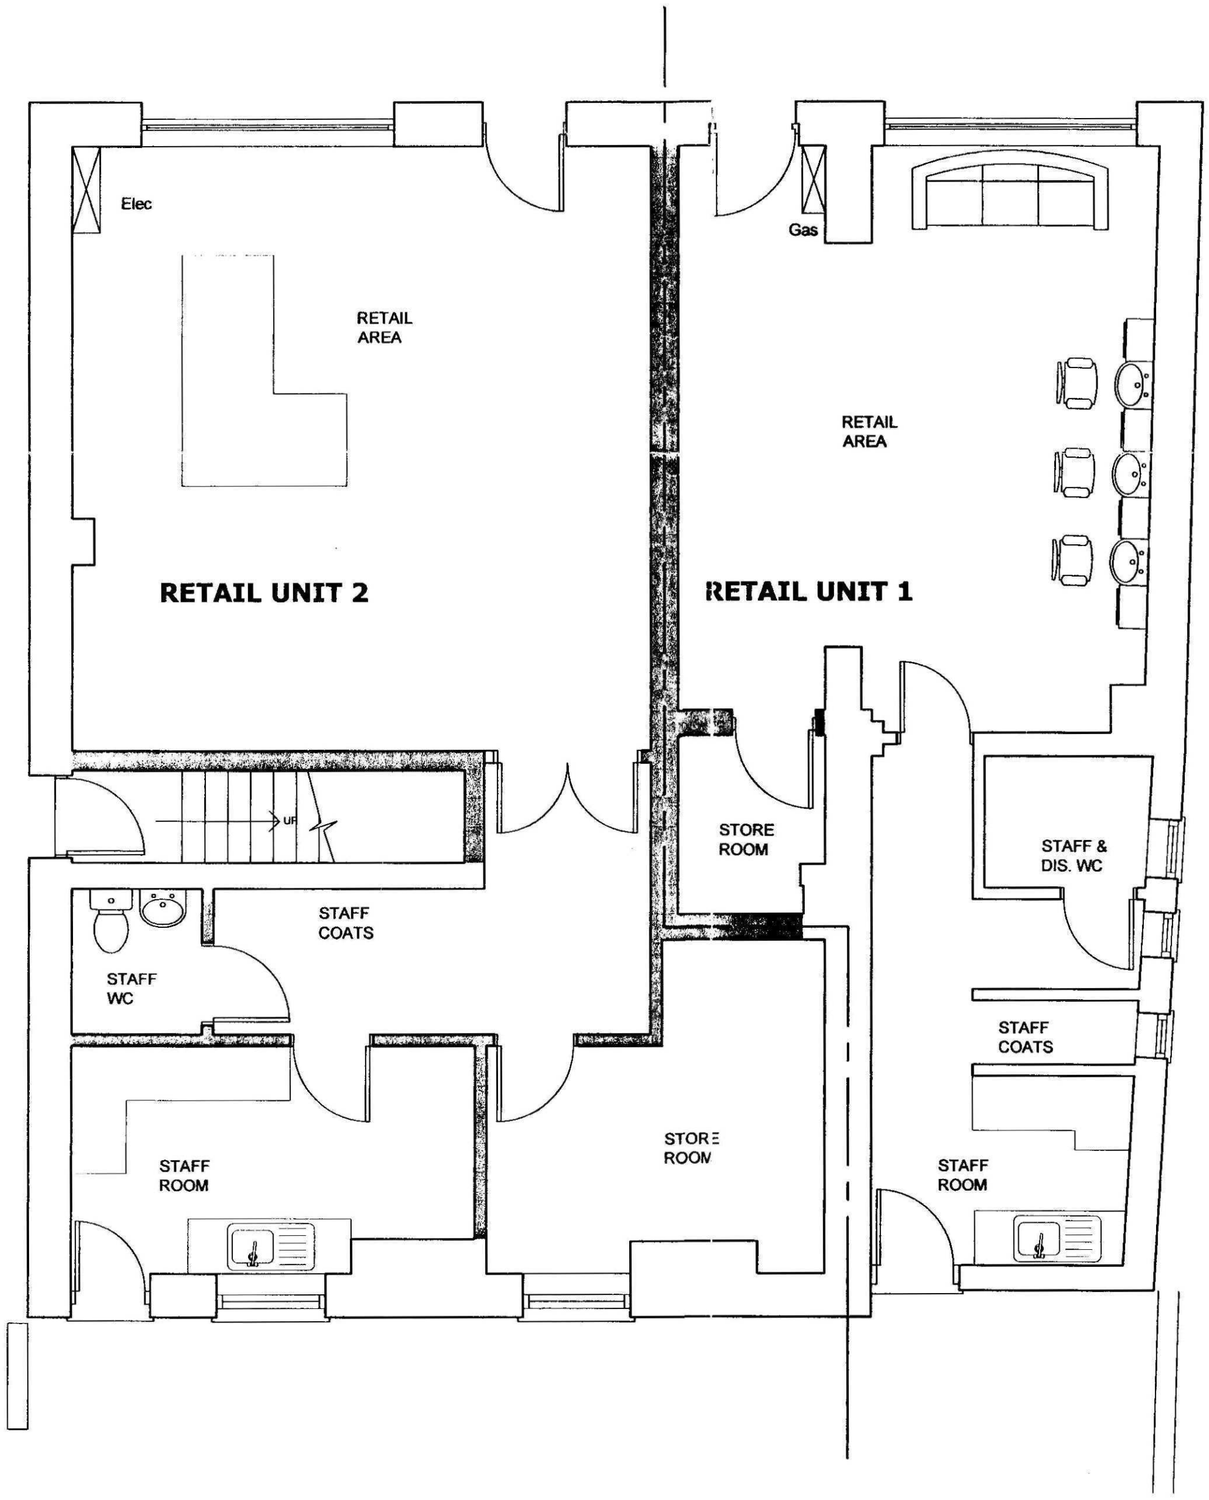

GROUND FLOOR PLAN

SCALE 1:50

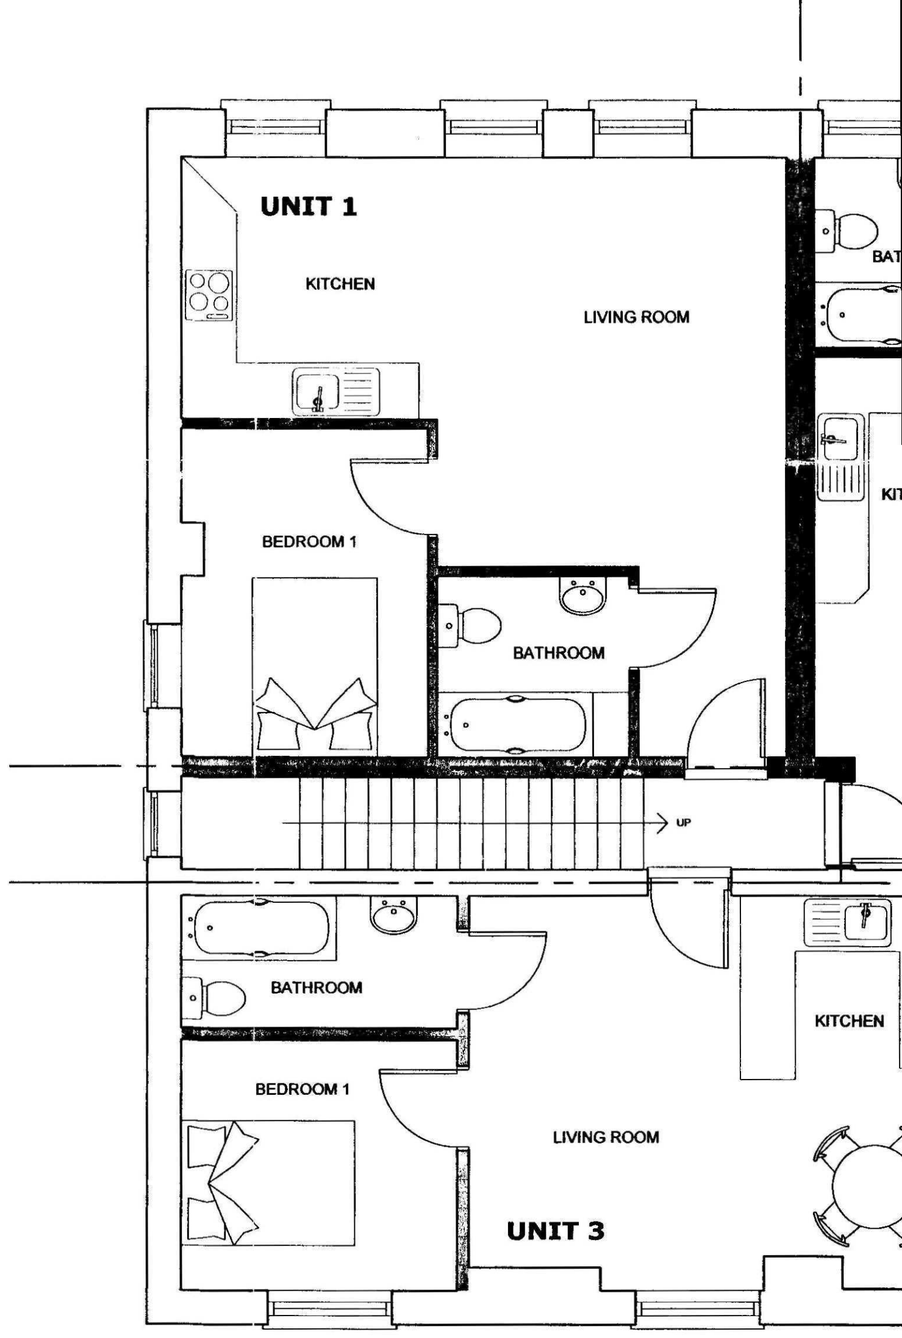

FIRST FLOOR PLAN


SCALE 1:50



RETAIL UNIT 3

NORTH (FRONT) ELEVATION

scale: 1:100

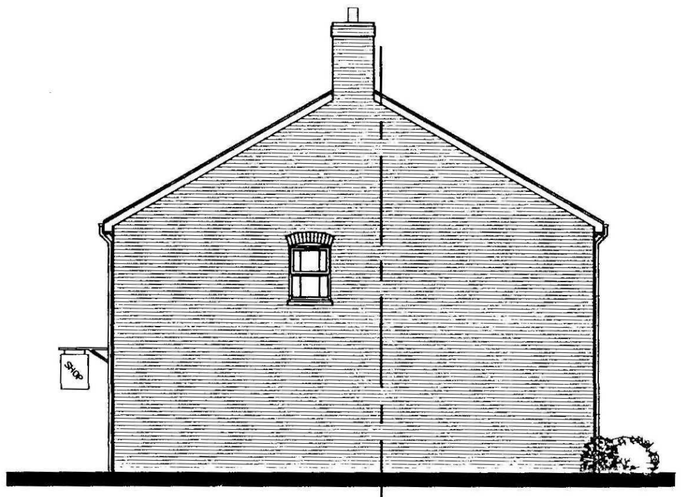

RETAIL UNIT 3 | UNIT 4

WEST ELEVATION


scale: 1:100



UNIT 4


SOUTH (REAR) ELEVATION

scale: 1:100

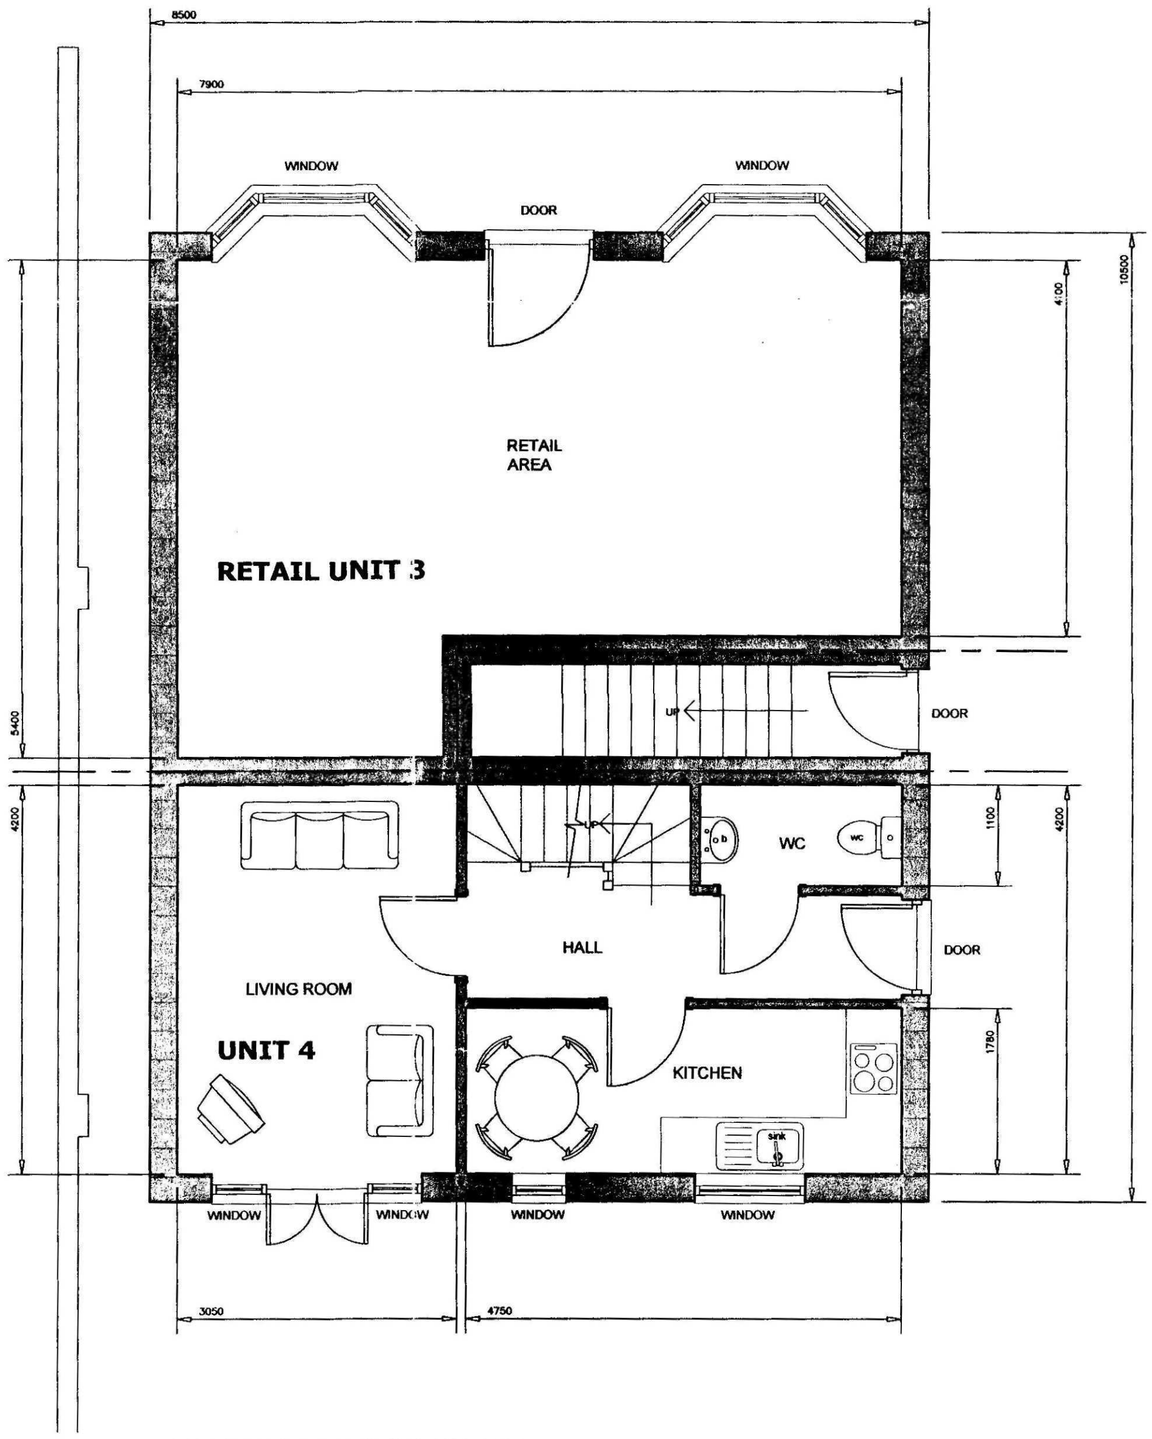

GROUND FLOOR PLAN

SCALE 1:50

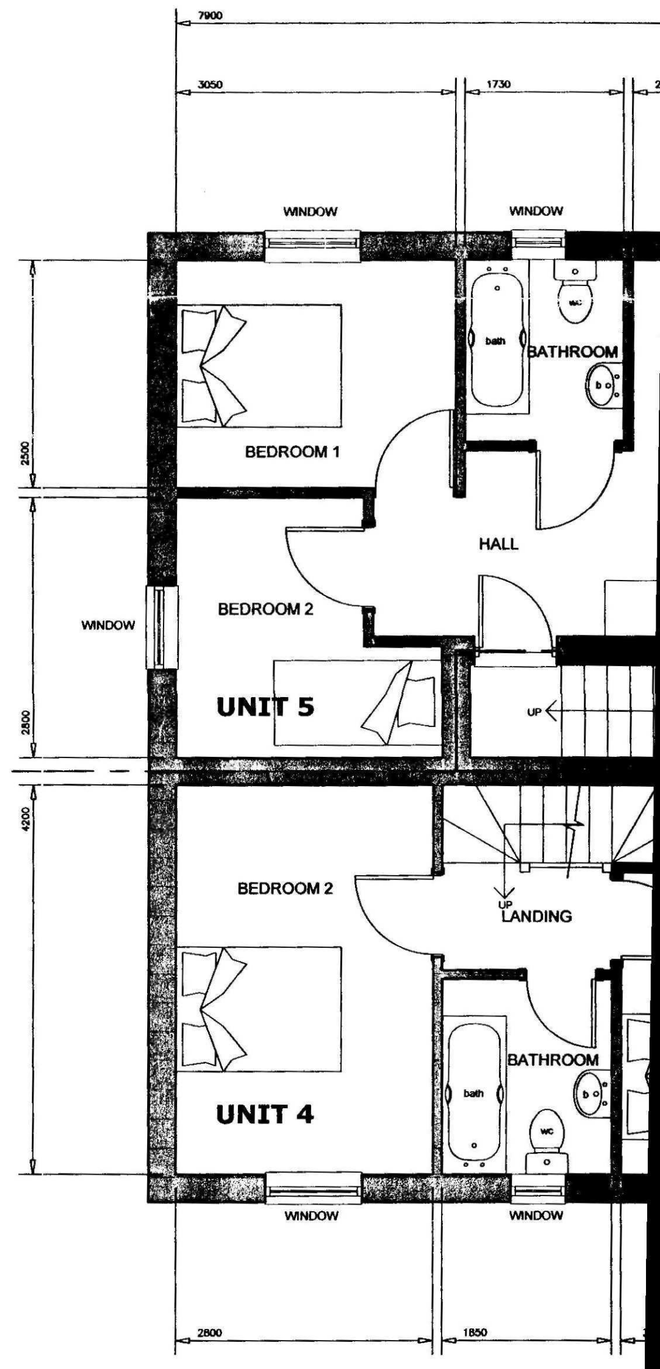

FIRST FLOOR PLAN

SCALE 1:50