




Second Floor Plan 1:100

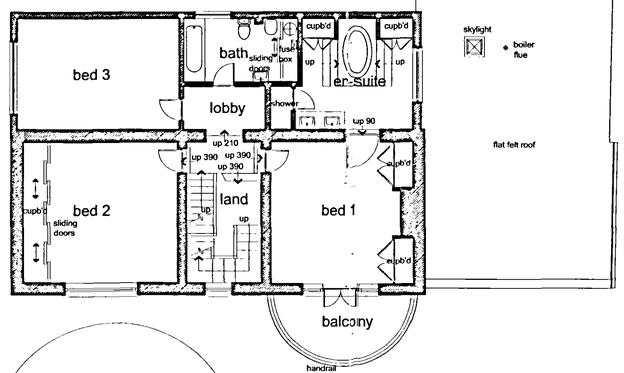


First Floor Plan 1:100

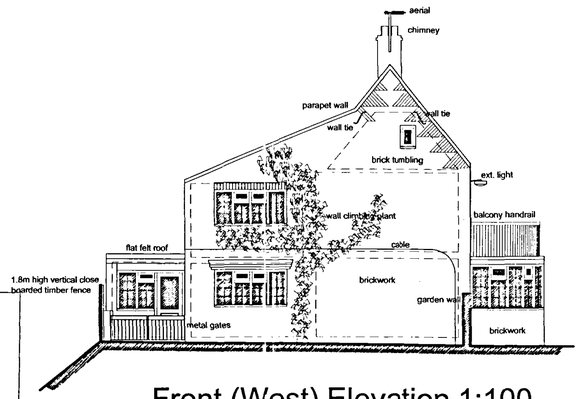


Front (West) Elevation 1:100

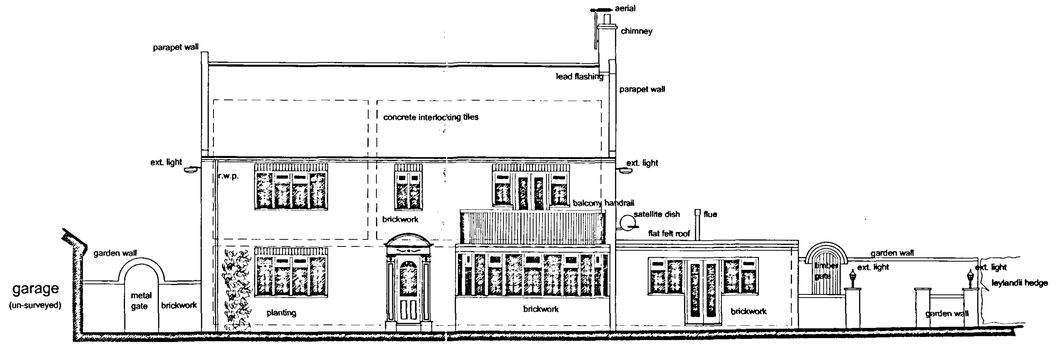


Side (South) Elevation 1:100

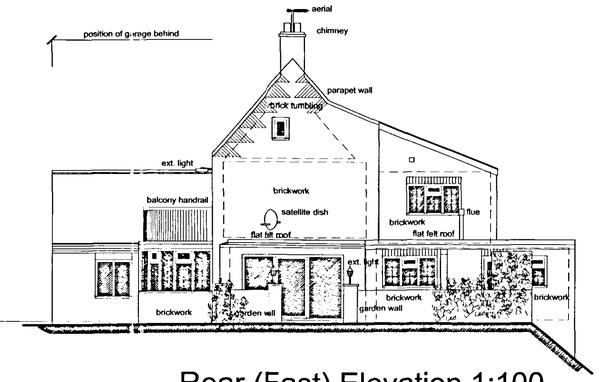

Rear (East) Elevation 1:100

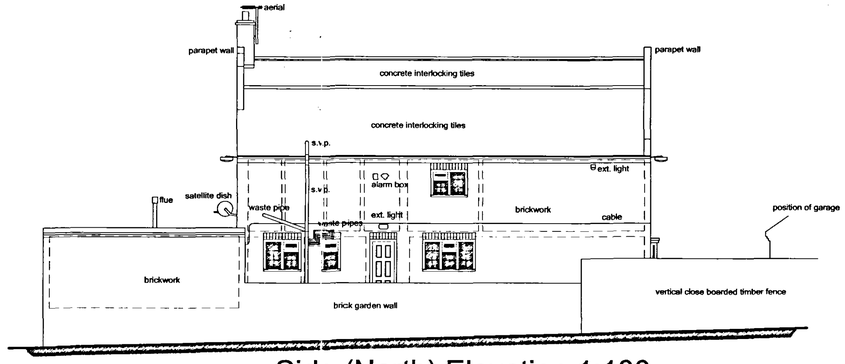

Side (North) Elevation 1:100

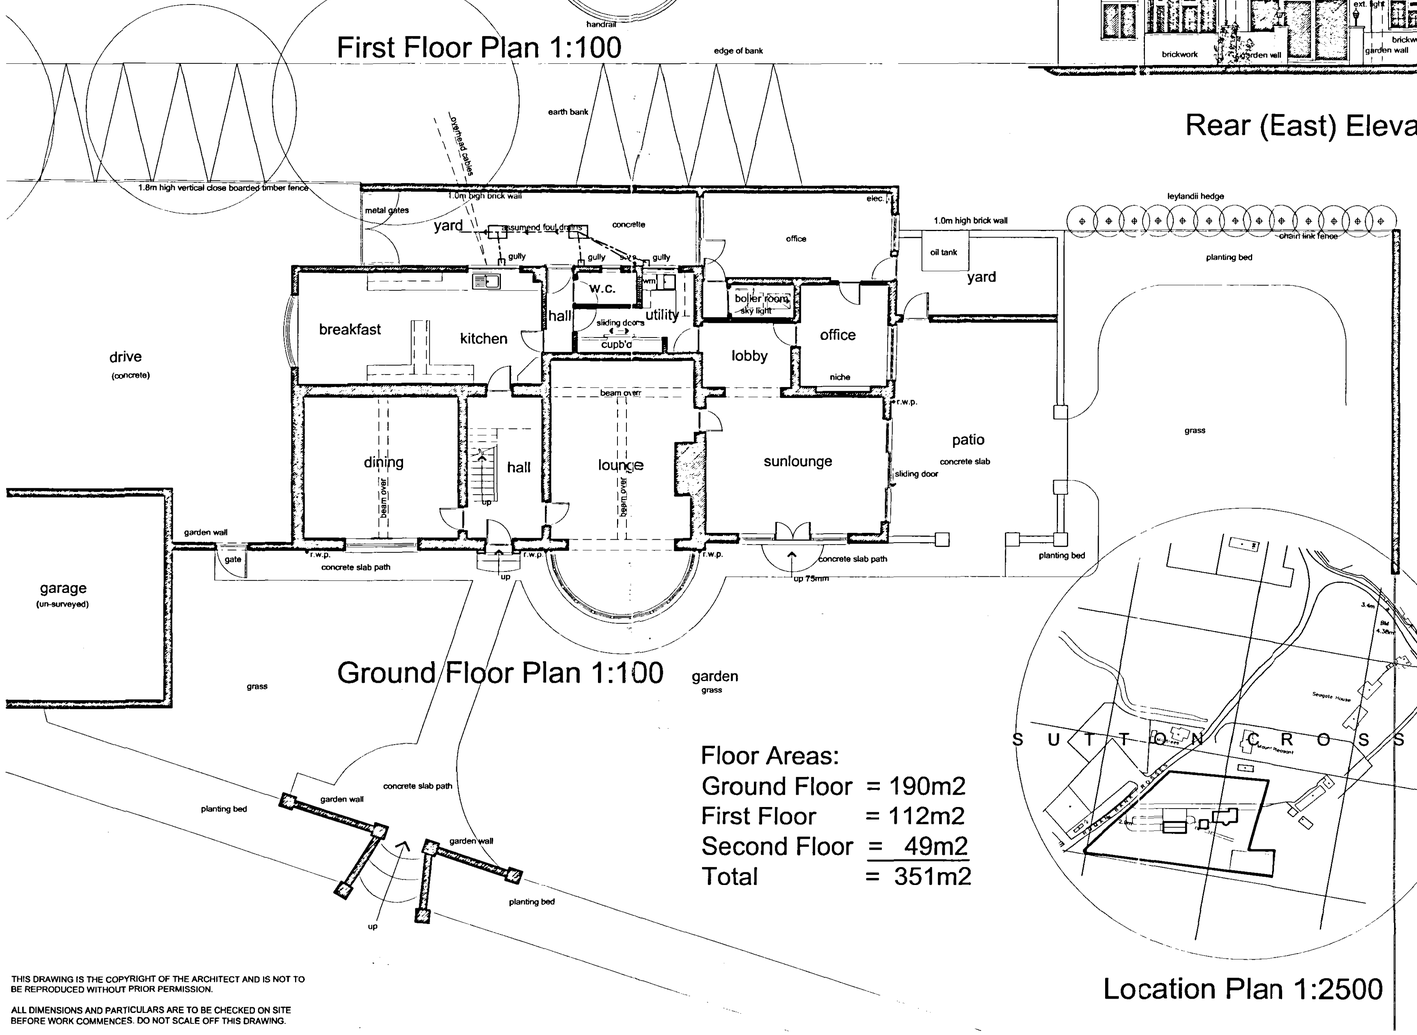


Ground Floor Plan 1:100

Floor Areas:

Ground Floor	= 190m2
First Floor	= 112m2
Second Floor	= 49m2
Total	= 351m2

Location Plan 1:2500

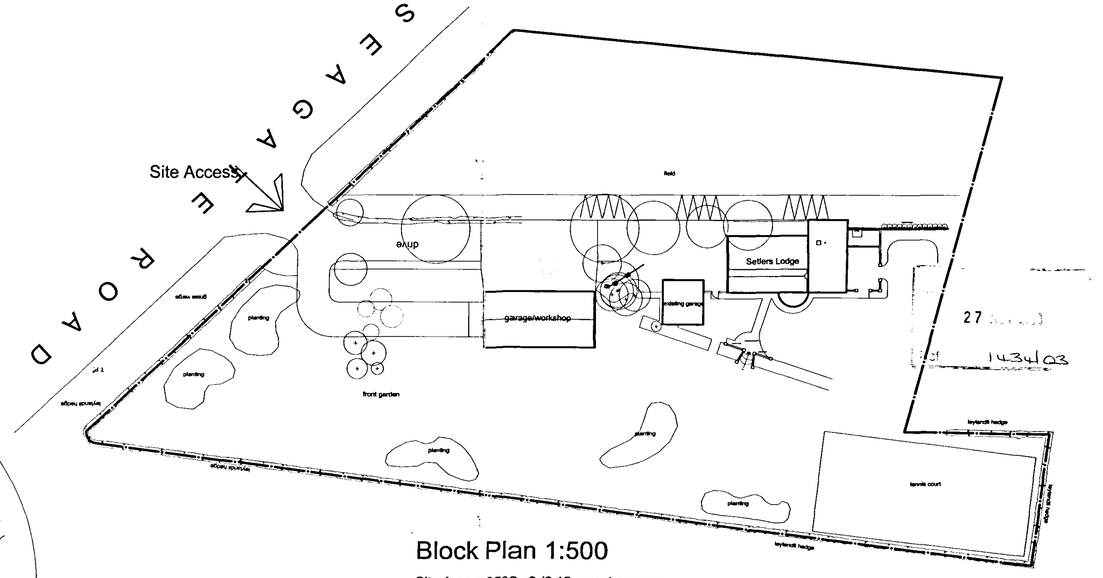

Block Plan 1:500

Site Area = 8590m2 (2.12 acres) approx.

THIS DRAWING IS THE COPYRIGHT OF THE ARCHITECT AND IS NOT TO BE REPRODUCED WITHOUT PRIOR PERMISSION.

ALL DIMENSIONS AND PARTICULARS ARE TO BE CHECKED ON SITE BEFORE WORK COMMENCES. DO NOT SCALE OFF THIS DRAWING.

EXISTING

Proposed Extension & Alterations, Setlers Lodge, Long Sutton

JOB

SCALE 1:100 1:500 1:2500

TITLE Survey Drawing

REVISED

571/01

Mr & Mrs J Wilson

July 2003

DETAILED PLAN

89 Gedney Road, Long Sutton, Spalding, Lincs. PE12 9JU.
Tel: (01406) 364646. Fax: (01406) 364471. Email molearch@tinyworld.co.uk

M O L E A R C H
Sustainable Ecological Architecture Ltd