

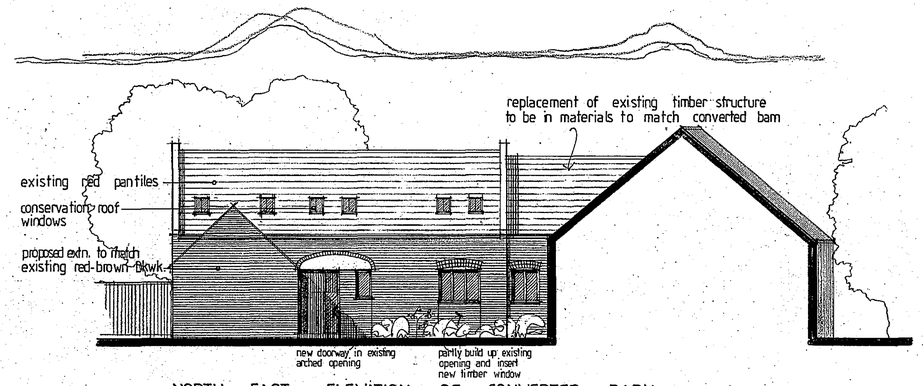



NORTH EAST ELEVATION OF CONVERTED BARN

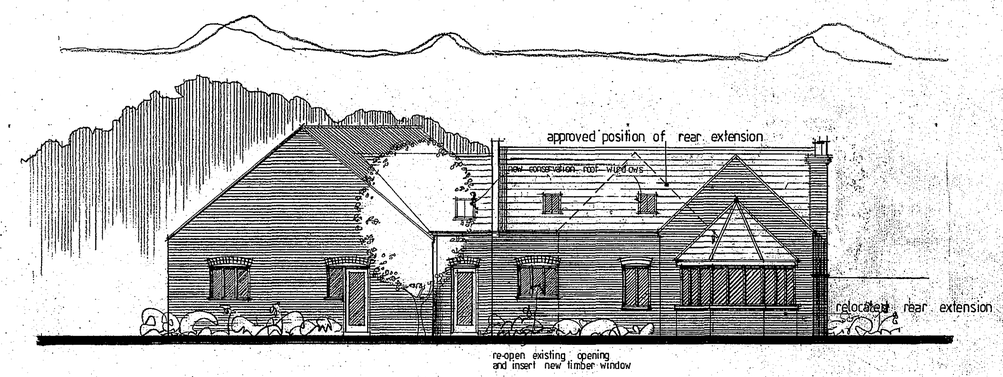


S.W. ELEVATION OF EXTENDED WORKSHOPS AND CONVERTED BARN

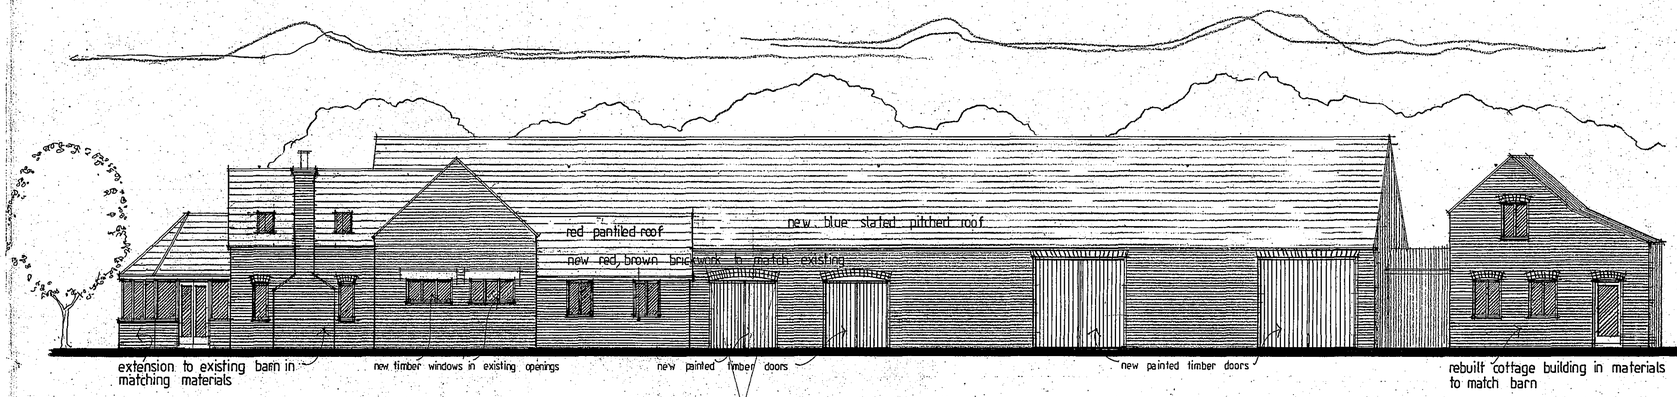

SOUTH EAST ELEVATION OF CONVERTED BARN, EXTENDED WORKSHOPS AND REBUILT COTTAGE (PROPOSED OFFICES)

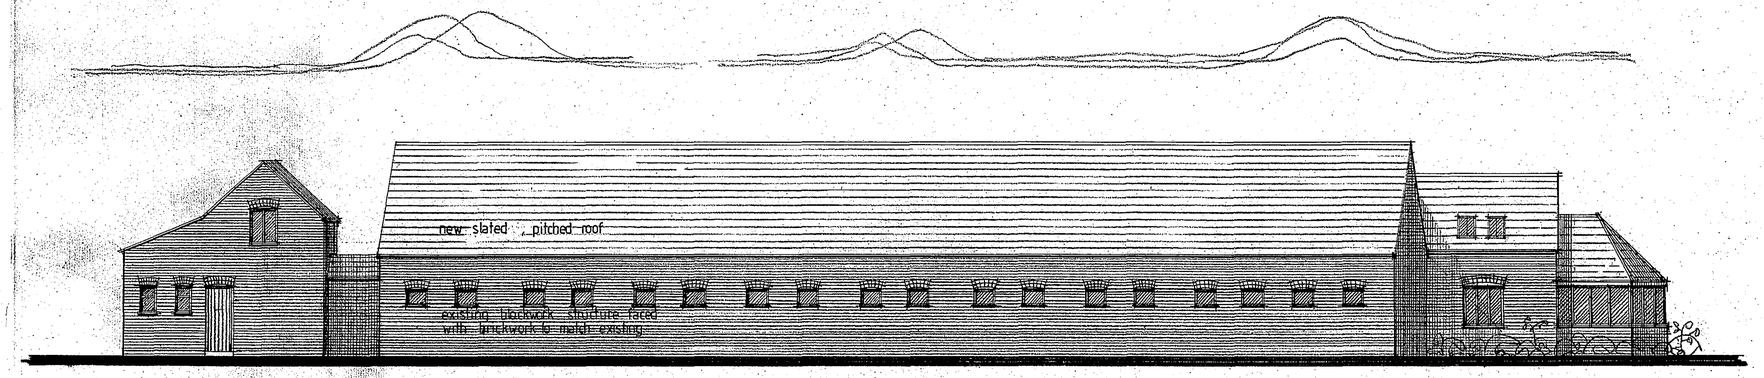

NORTH WEST ELEVATION OF REBUILT COTTAGE (PROPOSED OFFICES), EXTENDED WORKSHOPS AND CONVERTED BARN

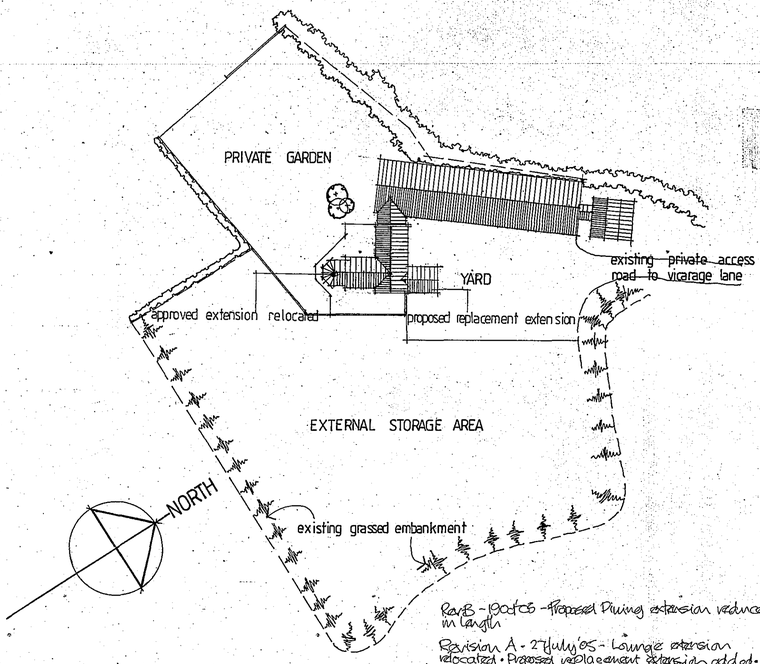

Rev B - 19.07.05 - Proposed Dining extension reduced in length

Revision A - 27.July.05 - Lounge extension relocated - Proposed replacement extension added - Roof windows amended - Chimney stack to lounge made external - Roof covering to workshops changed to slate

TREVOR A CLAY R.I.B.A.
CHARTERED ARCHITECT
14 OLD FENDIKE ROAD
WESTON HILLS
SPALDING
LINCOLNSHIRE PE12 6DD

DETERMINED PLAN

Project:
PROPOSED BARN CONVERSION, ALTERATIONS TO WORKSHOPS REBUILDING EXISTING COTTAGE STRUCTURE AT CHASE FARM, LONG SUTTON

ELEVATIONS AND SECTIONS AS PROPOSED

Date: 03 June 03	Proj No: 03/117/PA
Scale: 1:100	Drg. No: 004 Rev: B

SHDC
PLANNING & DEVELOPMENT
24 OCT 2005
Ref. 1449/05