

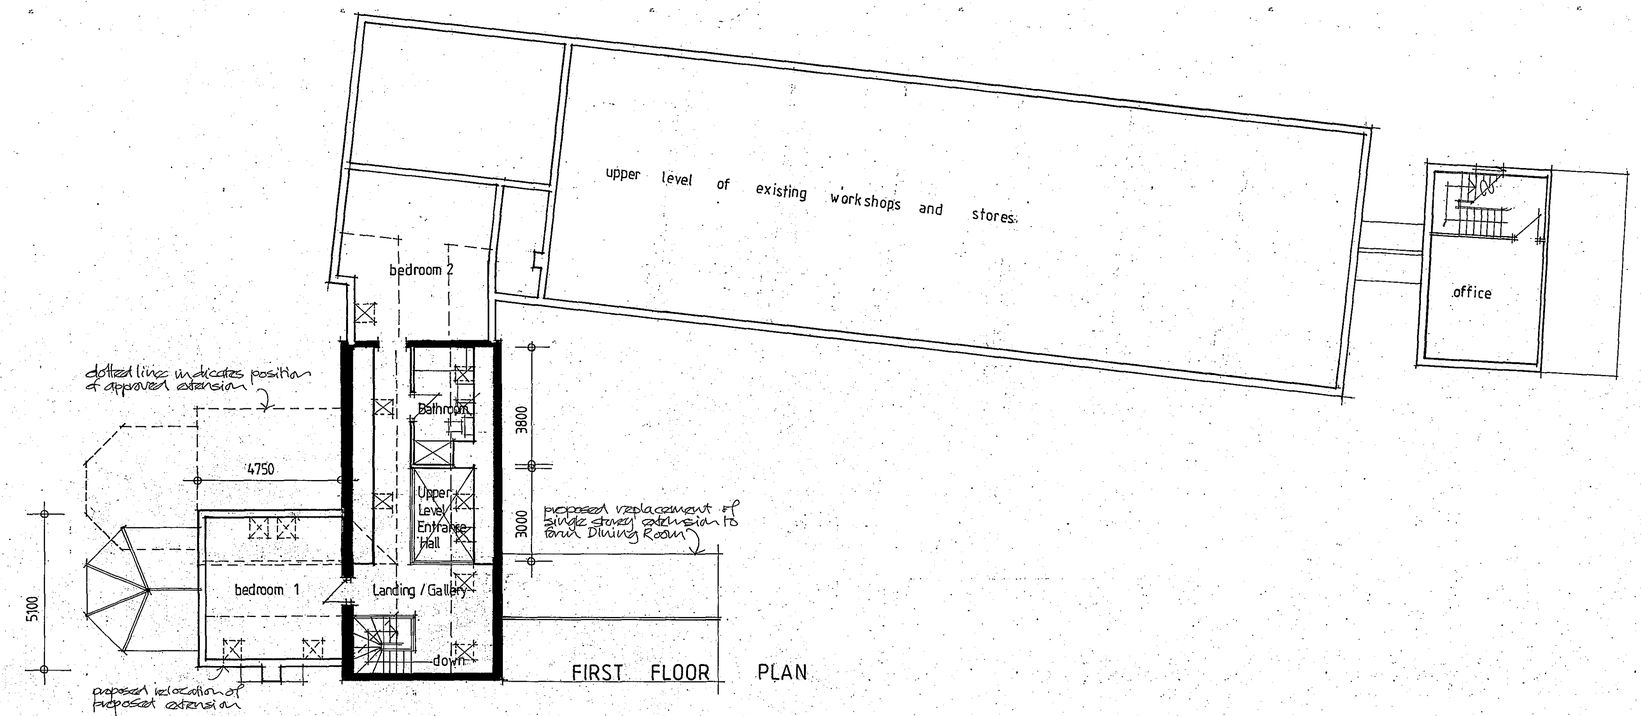



FIRST FLOOR PLAN

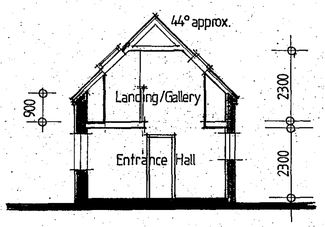

SECTION AA

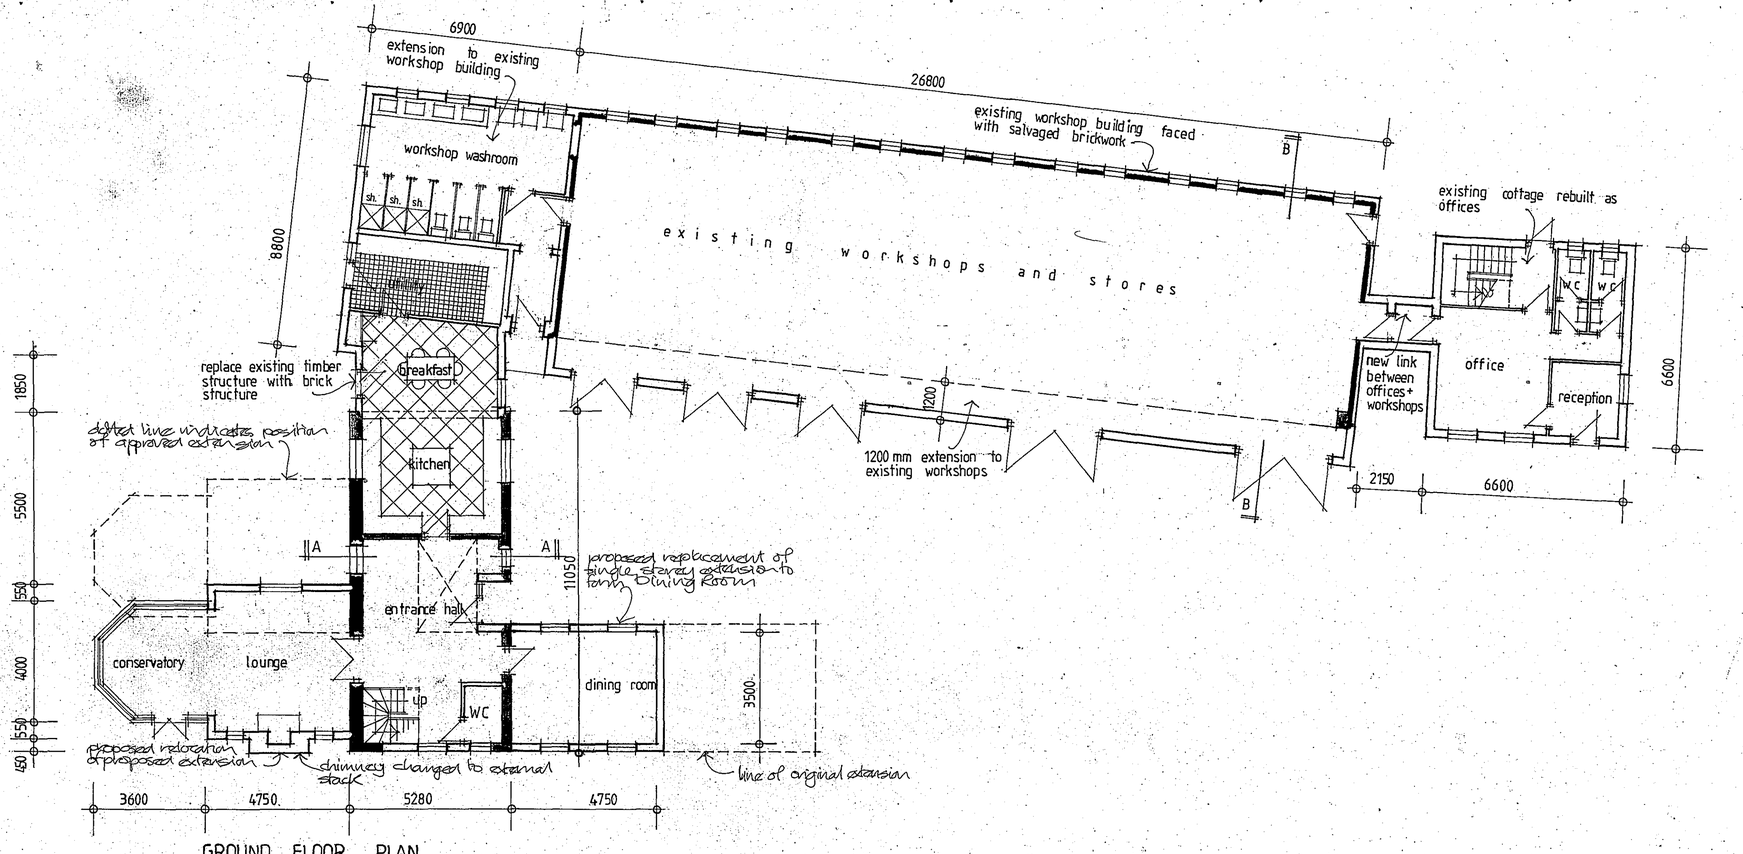

GROUND FLOOR PLAN

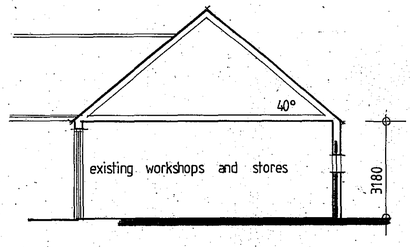

SECTION BB

B-19 Oct 05 - Dining Room extension reduced in length

A-24 May 05 - Lounge/Conservatory extension repositioned - chimney stack + windows adjacent adjusted - internal layout to existing barn amended & roof line/pitch adjusted

TREVOR A CLAY R.I.B.A.
CHARTERED ARCHITECT
14 OLD FENDIKE ROAD
WESTON HILLS
SPALDING
LINCOLNSHIRE PE12 6DD

DETERMINED PLAN

Project:
PROPOSED BARN CONVERSION,
ALTERATIONS TO WORKSHOPS
REBUILDING EXISTING COTTAGE STRUCTURE
AT CHASE FARM, LONG SUTTON

SITE AND LAYOUT PLANS AS PROPOSED

Date: 03 June 03	Proj No: 03/117/PA	
Scale: 1:100/500	Drg. No: 003	Rev: B

SHDC
PLANNING & DEVELOPMENT
2 4 OCT 2005
Ref. 1449/05