


THIS DRAWING IS FOR THE PURPOSE OF OBTAINING BUILDING REGULATIONS APPROVAL ONLY

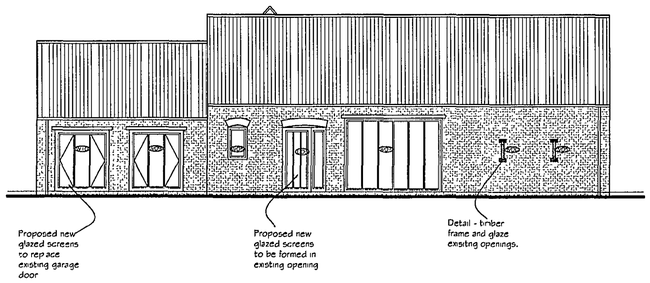


FRONT ELEVATION (North West)

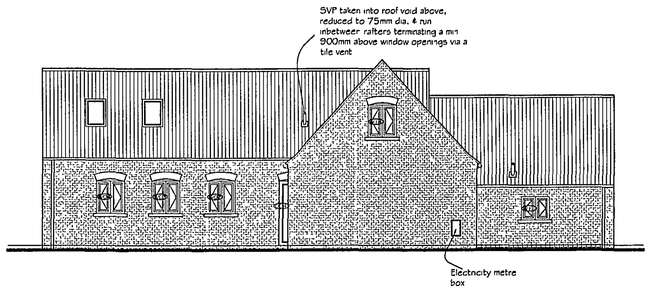


REAR ELEVATION (South East)

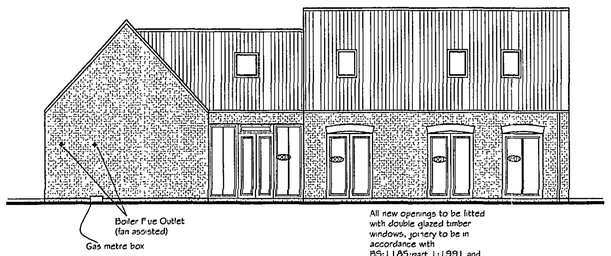


SIDE ELEVATION (South West)

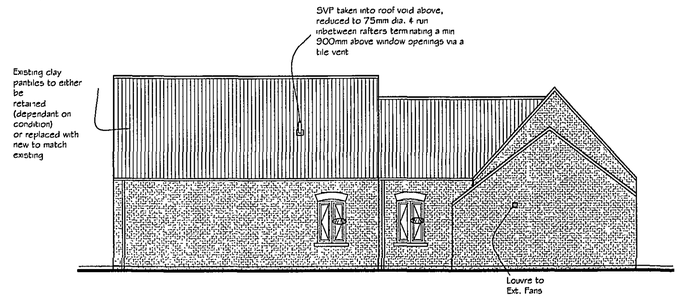

SIDE ELEVATION (North East)

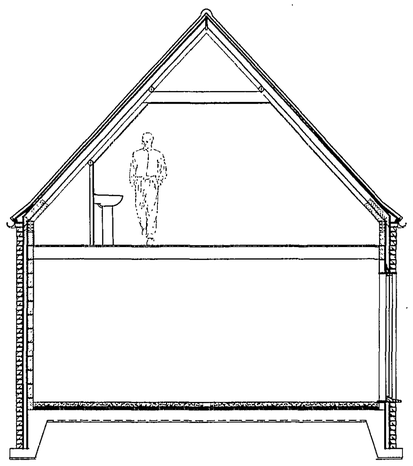

SECTION A-A

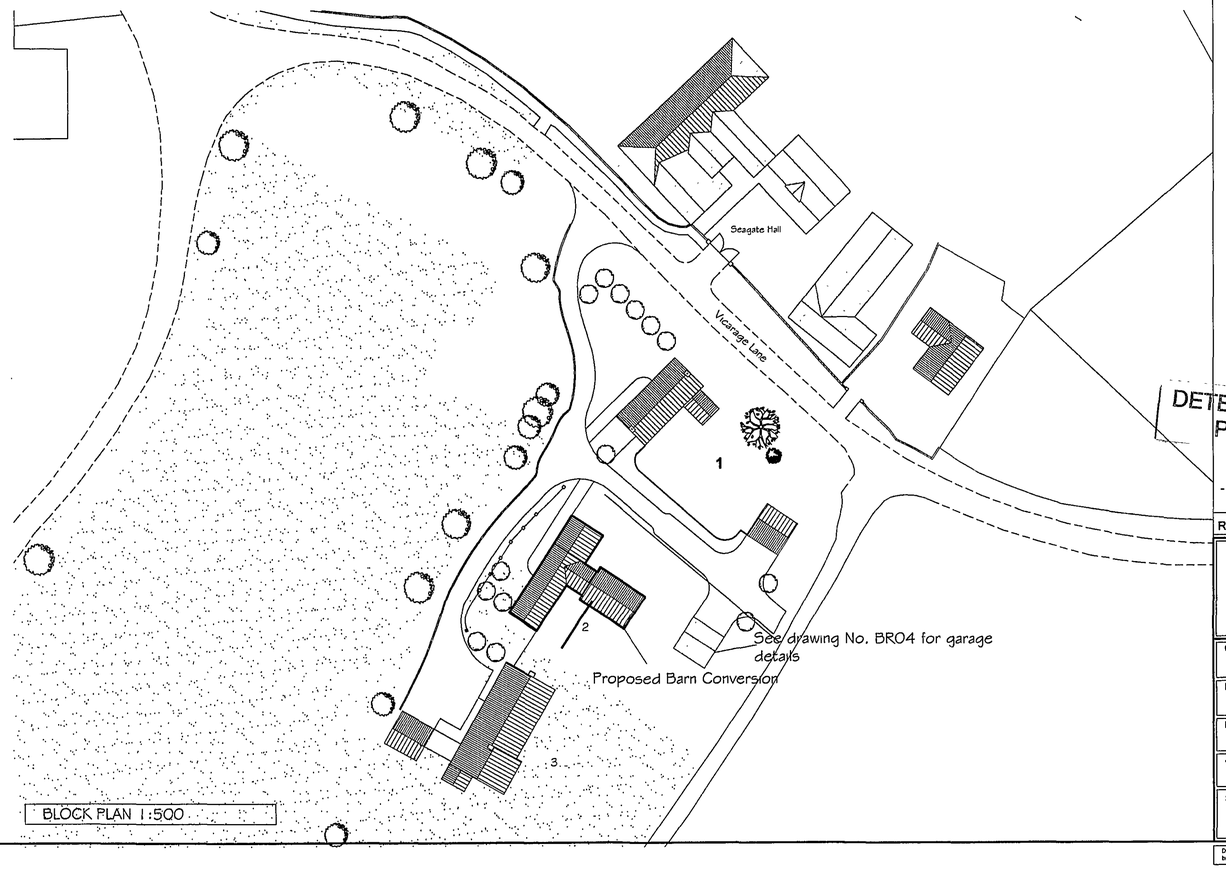

BLOCK PLAN 1:500

SHDC
Planning & Development
- 1 NOV 2007
Ref: 145207

DETERMINED PLAN

DRAWING
29 OCT 2007
ISSUED

Rev.	By	Notes	Date
-	-	-	-

rdc Robert Doughty Consultancy
32 High Street, Helpringham
Sleaford, Lincolnshire NG34 0RA
Tel: 01529 421646
Fax: 01529 421358
Email: admin@rdc-landplan.co.uk
Web: www.rdc-landplan.co.uk

© RDC

Client: H. King

Project: Seagate Road, Barn Conversion

Drawing title: Building Regulation Details

Job No.	Drawing No.	Rev.	Drawn
731-04	BR 03		SJS
Scale: 1:100@A1		Date: 01.08.07	Checked

DO NOT SCALE from this drawing. All measurements should be checked against on site conditions and any discrepancies should be brought to the attention of the Robert Doughty Consultancy