

THIS DRAWING MAY BE USED ONLY FOR THE PURPOSE INTENDED AND ONLY WRITTEN DIMENSIONS SHALL BE USED

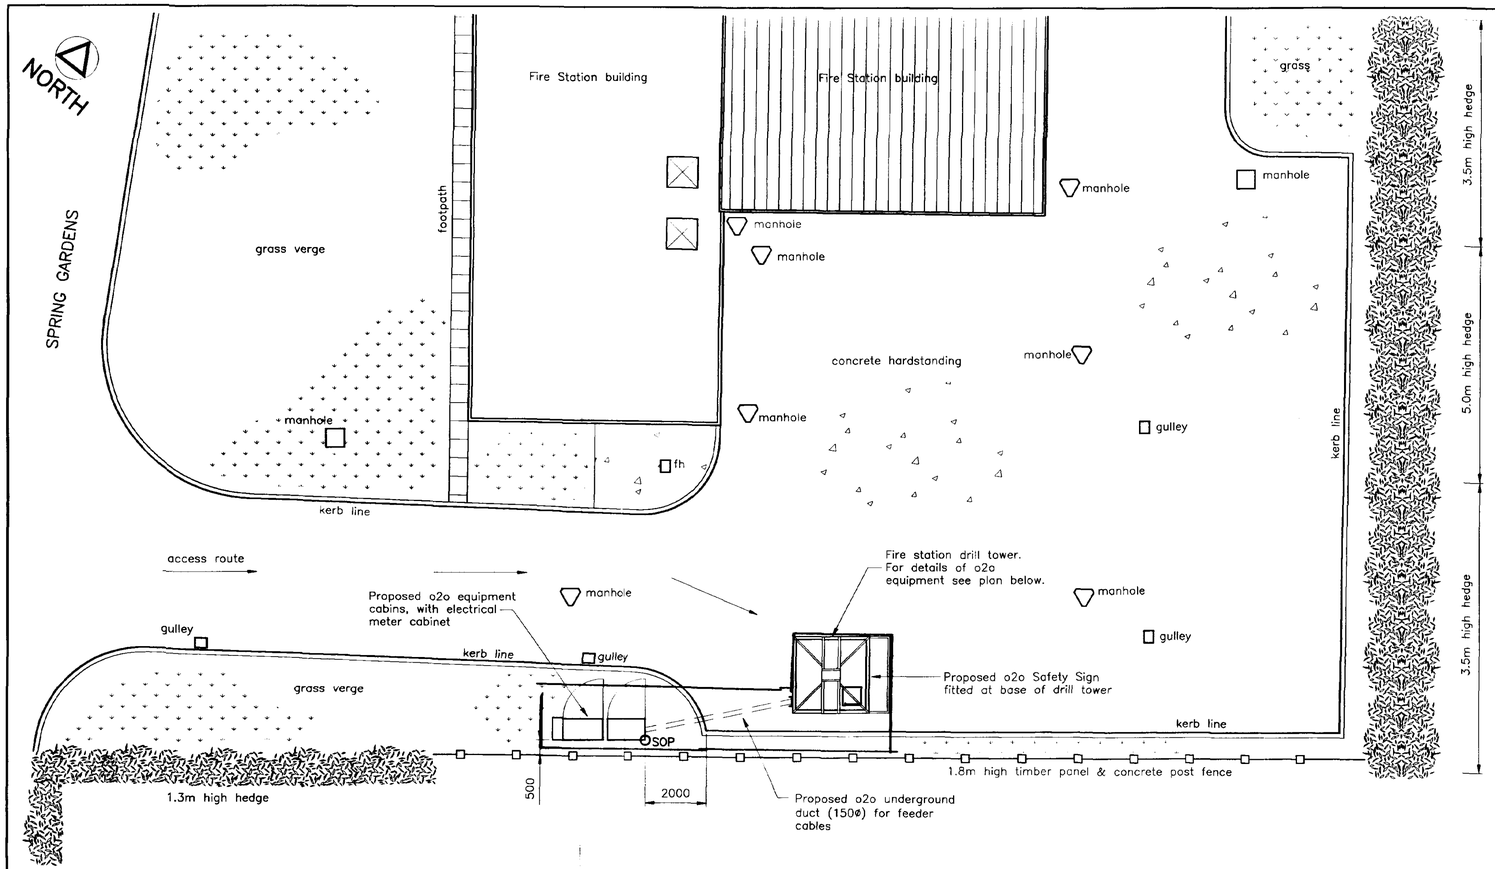

LAYOUT PLAN

1:100

0m 1m 2m 3m 4m 5m

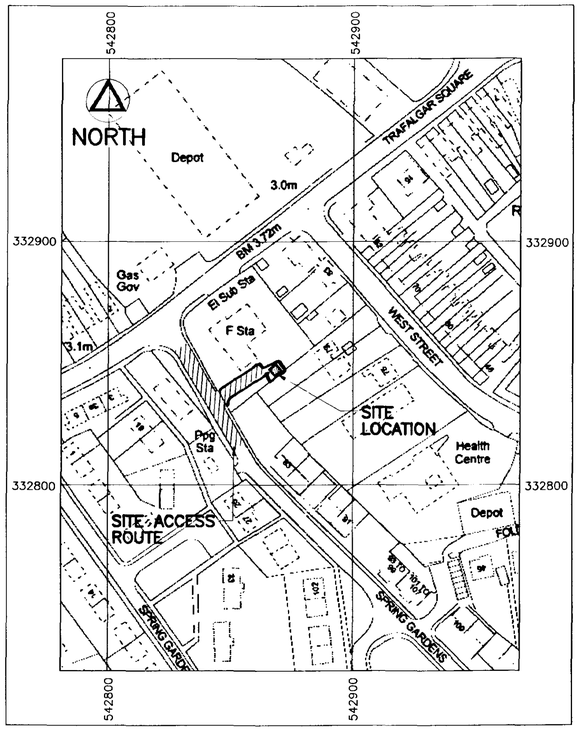

LOCATION PLAN

1:1250

0m 10m 20m 30m 40m 50m 100m

CELL No.	65729
SITE NAME	LONG SUTTON FIRE STATION
N.G.R.	542852E 322862N
SITE ADDRESS	STATION ROAD, LONG SUTTON SPALDING, LINCS PE12 9BP


NOTES

1. Do not scale.
2. All dimensions are in mm unless otherwise specified.
3. All proposals will be subject to local authority and other statutory consents.
4. Cabin details.
   o2o ref: 2 No. Ericssson RBS 2102 cabinets
   Dimensions 1300x710x1614 high.
   Material: steel.
   Colour: Green (BS4800/14/C/39)
5. Antenna details: 3 No. X-pol B65 T2 G18.0 L1.80 Gen part-P001637/P00191 with orientation of 0', 120', 240'
6. Power requirement :
   Single phase, 14kVA load, 63A supply.
7. Meter Cabinet Details:
   Dimensions: 720x330x1200mm high
   Material: steel
   Colour: Green (BS4800/14/C/39)
8. All setting out dimensions to be approx, to be confirmed on site after services survey
9. Site Category: 3

DISH DETAILS

DISH ID	D1	D2	D3	D4
DISH SIZE mm DIA.	600	600	600	600
HEIGHT mAGL	11.6m	11.6m	11.6m	11.6m
BEARING 'EGN	T.B.A.	T.B.A.	T.B.A.	T.B.A.
SITE LINK	T.B.A.	T.B.A.	T.B.A.	T.B.A.
SITE NAME	T.B.A.	T.B.A.	T.B.A.	T.B.A.
TNE No.	T.B.A.	T.B.A.	T.B.A.	T.B.A.
ML No.	T.B.A.	T.B.A.	T.B.A.	T.B.A.
	T.B.A.	T.B.A.	T.B.A.	T.B.A.
RADIO TYPE	T.B.A.	T.B.A.	T.B.A.	T.B.A.
POLARITY	T.B.A.	T.B.A.	T.B.A.	T.B.A.


NORTH

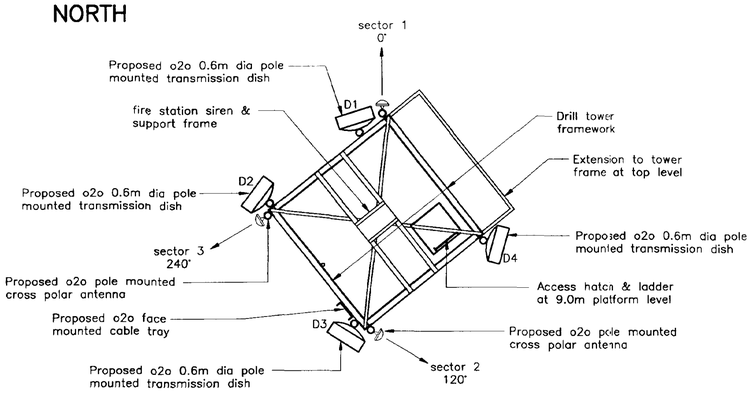

PLAN ON o2o EQUIPMENT ON DRILL TOWER

1:50

0m 1m 2m 3m

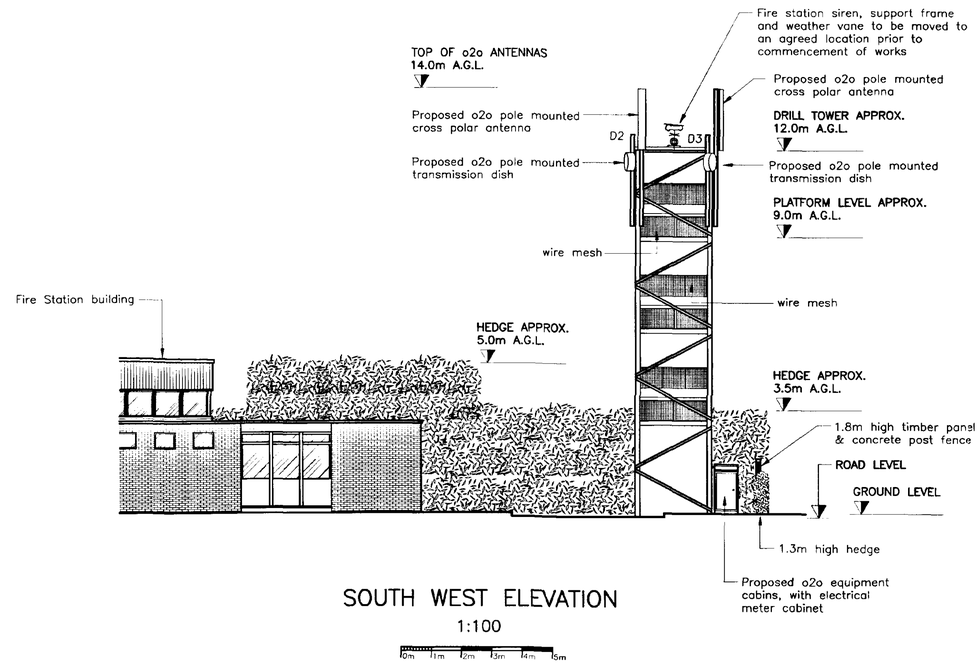

SOUTH WEST ELEVATION

1:100

0m 1m 2m 3m 4m 5m

PLANNING PLAN

RECEIVED 19 DEC 2000 Rec Hillingdon

Rev	Drn	
Date	App	
Rev	Drn	
Date	App	
Rev	Drn	
Date	App	
Rev A	Drn SGM	Heights of o2o antennas/dishes amended, siren note added.
Date 11.12.00	App CM	

one2one

One 2 One Personal Communications Limited
Deutsche Telekom Group

Site Name and Address
LONG SUTTON FIRE STATION
STATION ROAD
LONG SUTTON
SPALDING, LINCS
Post Code PE12 9BP

Drg Title
SITE LAYOUT

Stappard Howes
The Fountain Business Centre
Coatbridge
ML5 3AA
Telephone 01236 420 320 Fax 01236 423 225

Cell No. 65729

Status PLANNING

Scale AS SHOWN | Size A1

Drawn S.G.M. | Checked C.M. | Approved J.W.K. | Date 10/11/00

Drawing No. 013/017/001 | Revision A