


GROUND FLOOR PLAN

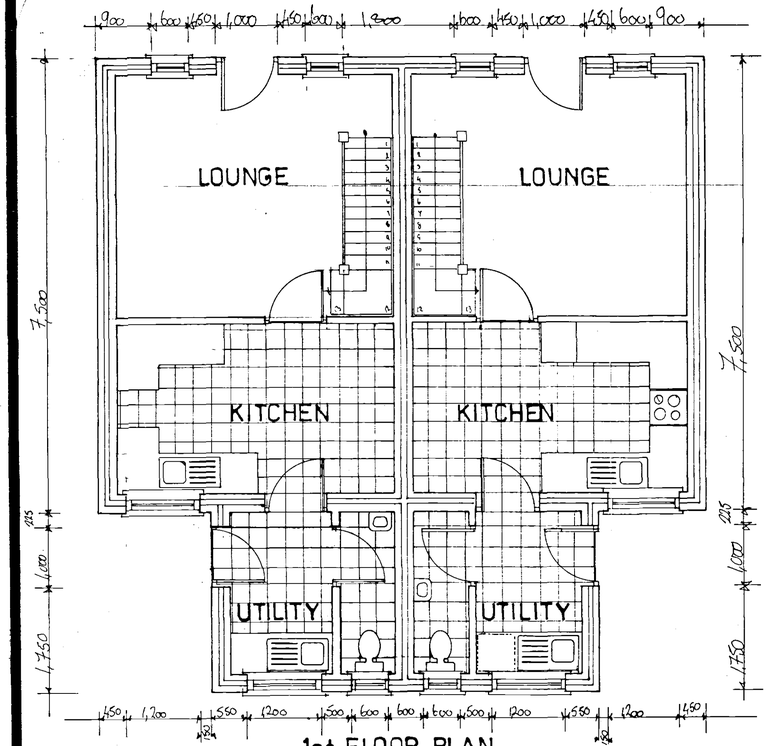


1st FLOOR PLAN

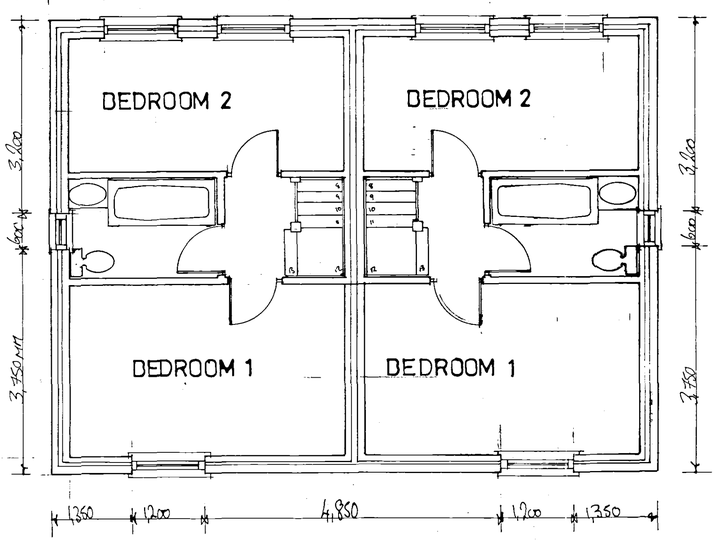

NORTH

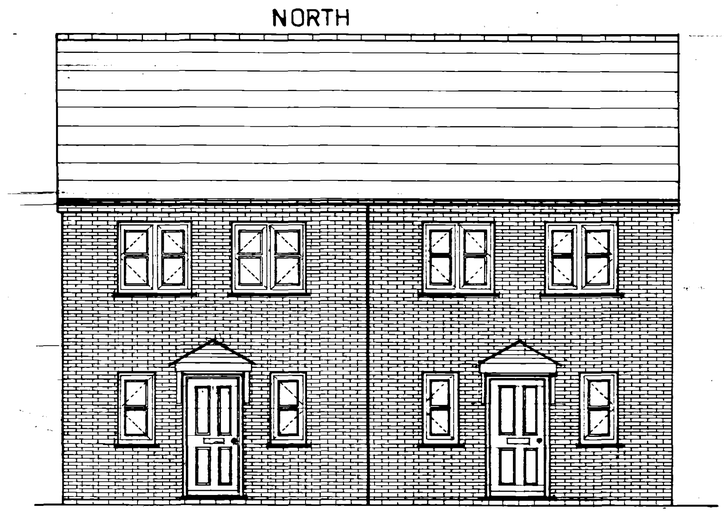


ROMAN BANK

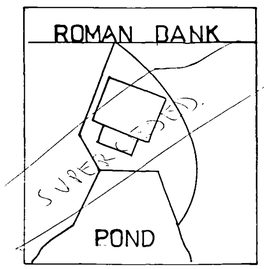


BLOCK PLAN

WEST

EAST

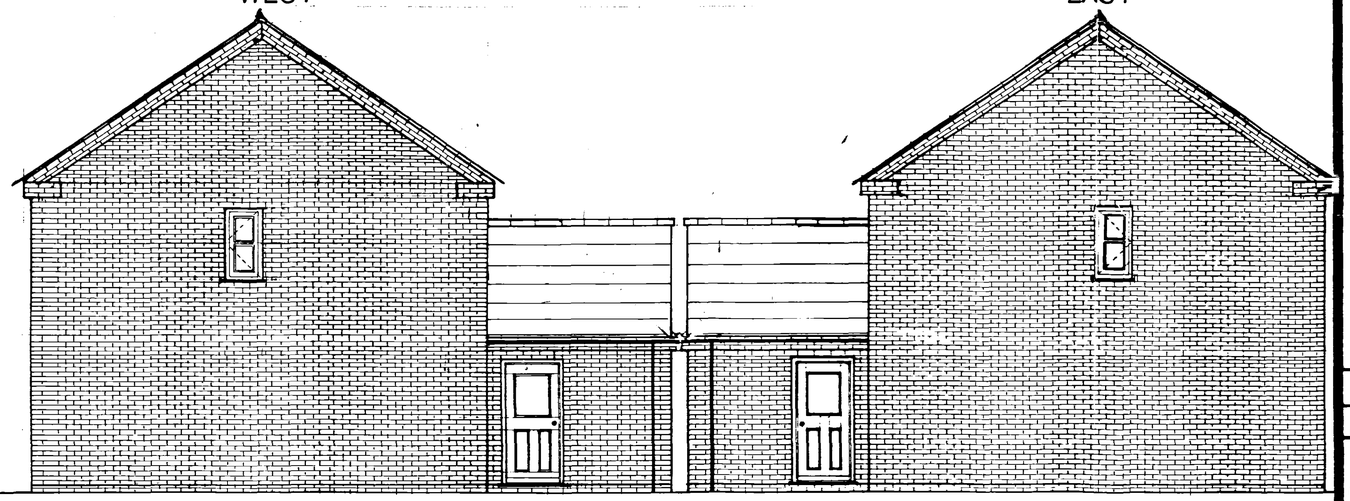

SOUTH

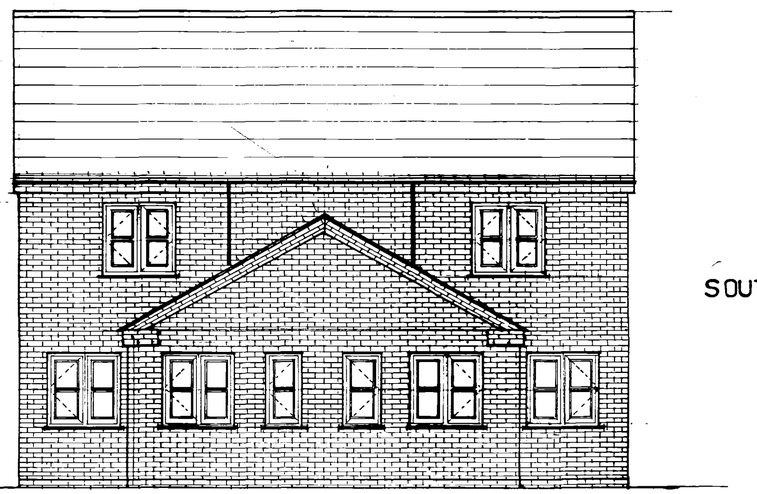

PLANNING & DEVELOPMENT
15 DEC 2003
Ref 1517/03

DRAWING No	1/1 006/BPB/12/12
SITE:	ROMAN BANK LONG SUTTON
CLIENT:	PREMIER BUILDERS 1 BRIDGE ROAD LONG SUTTON SPALDING LINCS

NOTES

DRAWN BY	Matthew Gary Daniels
DATE: 12/12/2003	SCALE: 1:50/1:500
AREA CARRIED	PROPOSED FLOOR PLANS PROPOSED ELEVATIONS NORTH. SOUTH. EAST. WEST BLOCK PLAN (SITE)

REV		BY

M.G. DANIELS ARCHITECTURAL SERVICES
74 ROBIN HOODS WALK
BOSTON
LINCOLNSHIRE
PE21 9EX
TELEPHONE MOBILE: 07796 858546
E-MAIL: Matthew-Daniels3@BTOpenWorld-.COM