


RETAIL UNIT 3

NORTH (FRONT) ELEVATION
scale: 1:100

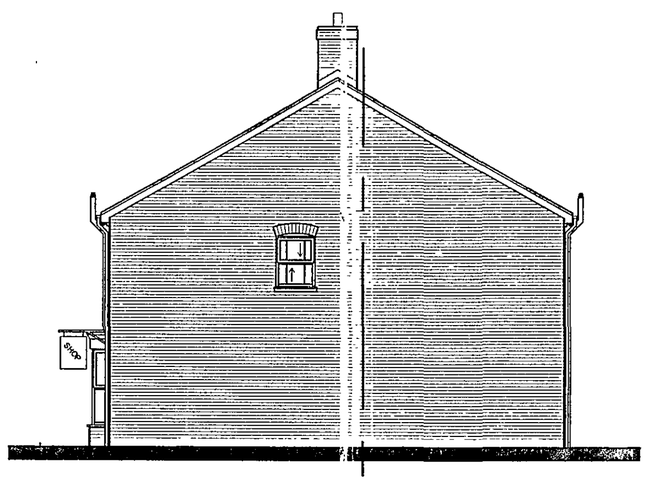


RETAIL UNIT 3 | UNIT 4

WEST ELEVATION
scale: 1:100



UNIT 4

SOUTH (REAR) ELEVATION
scale: 1:100

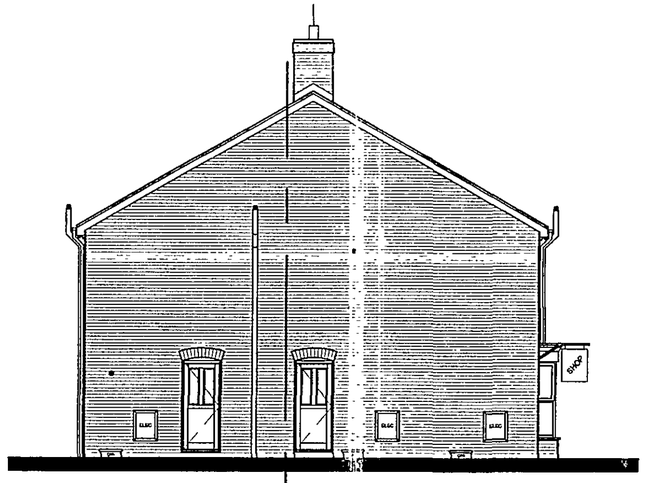

UNIT 4 | RETAIL UNIT 3

EAST ELEVATION
scale: 1:100

DETERMINED PLAN

SHDC
Planning & Development
20 NOV 2007
Ref: 153/07

Revisions

Preliminary		For Construction	

David Trundley
Design Services

Chartered Institute of Architectural Technologists

Salgate Barn, Islington Road, Tilney All Saints, King's Lynn, Norfolk. PE34 4RY
Tel: 01553 617700 Fax: 01553 617874 Email: enquiries@dtrundleydesign.co.uk

Project Title
LIBRARY
LONG SUTTON
LINCS

PROPOSED REDEVELOPMENT OF EXISTING LIBRARY BUILDING AND EXTERNAL AREAS

Drawing Title:
PLANNING CONDITION RELEASE DRAWING -

ELEVATIONS TO SHOW POSITION OF METER BOXES & DESIGN OF EXTERNAL DOORS

Scale:	Date	Drawn:
1:100 @ A2	13.11.07	TB/SJ

Drawing Number:
06-110-24

Copyright:
This drawing must not be re-issued, loaned or copied without the consent of David Trundley Design Services Limited. Do not scale this drawing, use only figured or grid dimensions. All dimensions to be checked by contractor on site prior to start of works. Any discrepancies are to be notified